
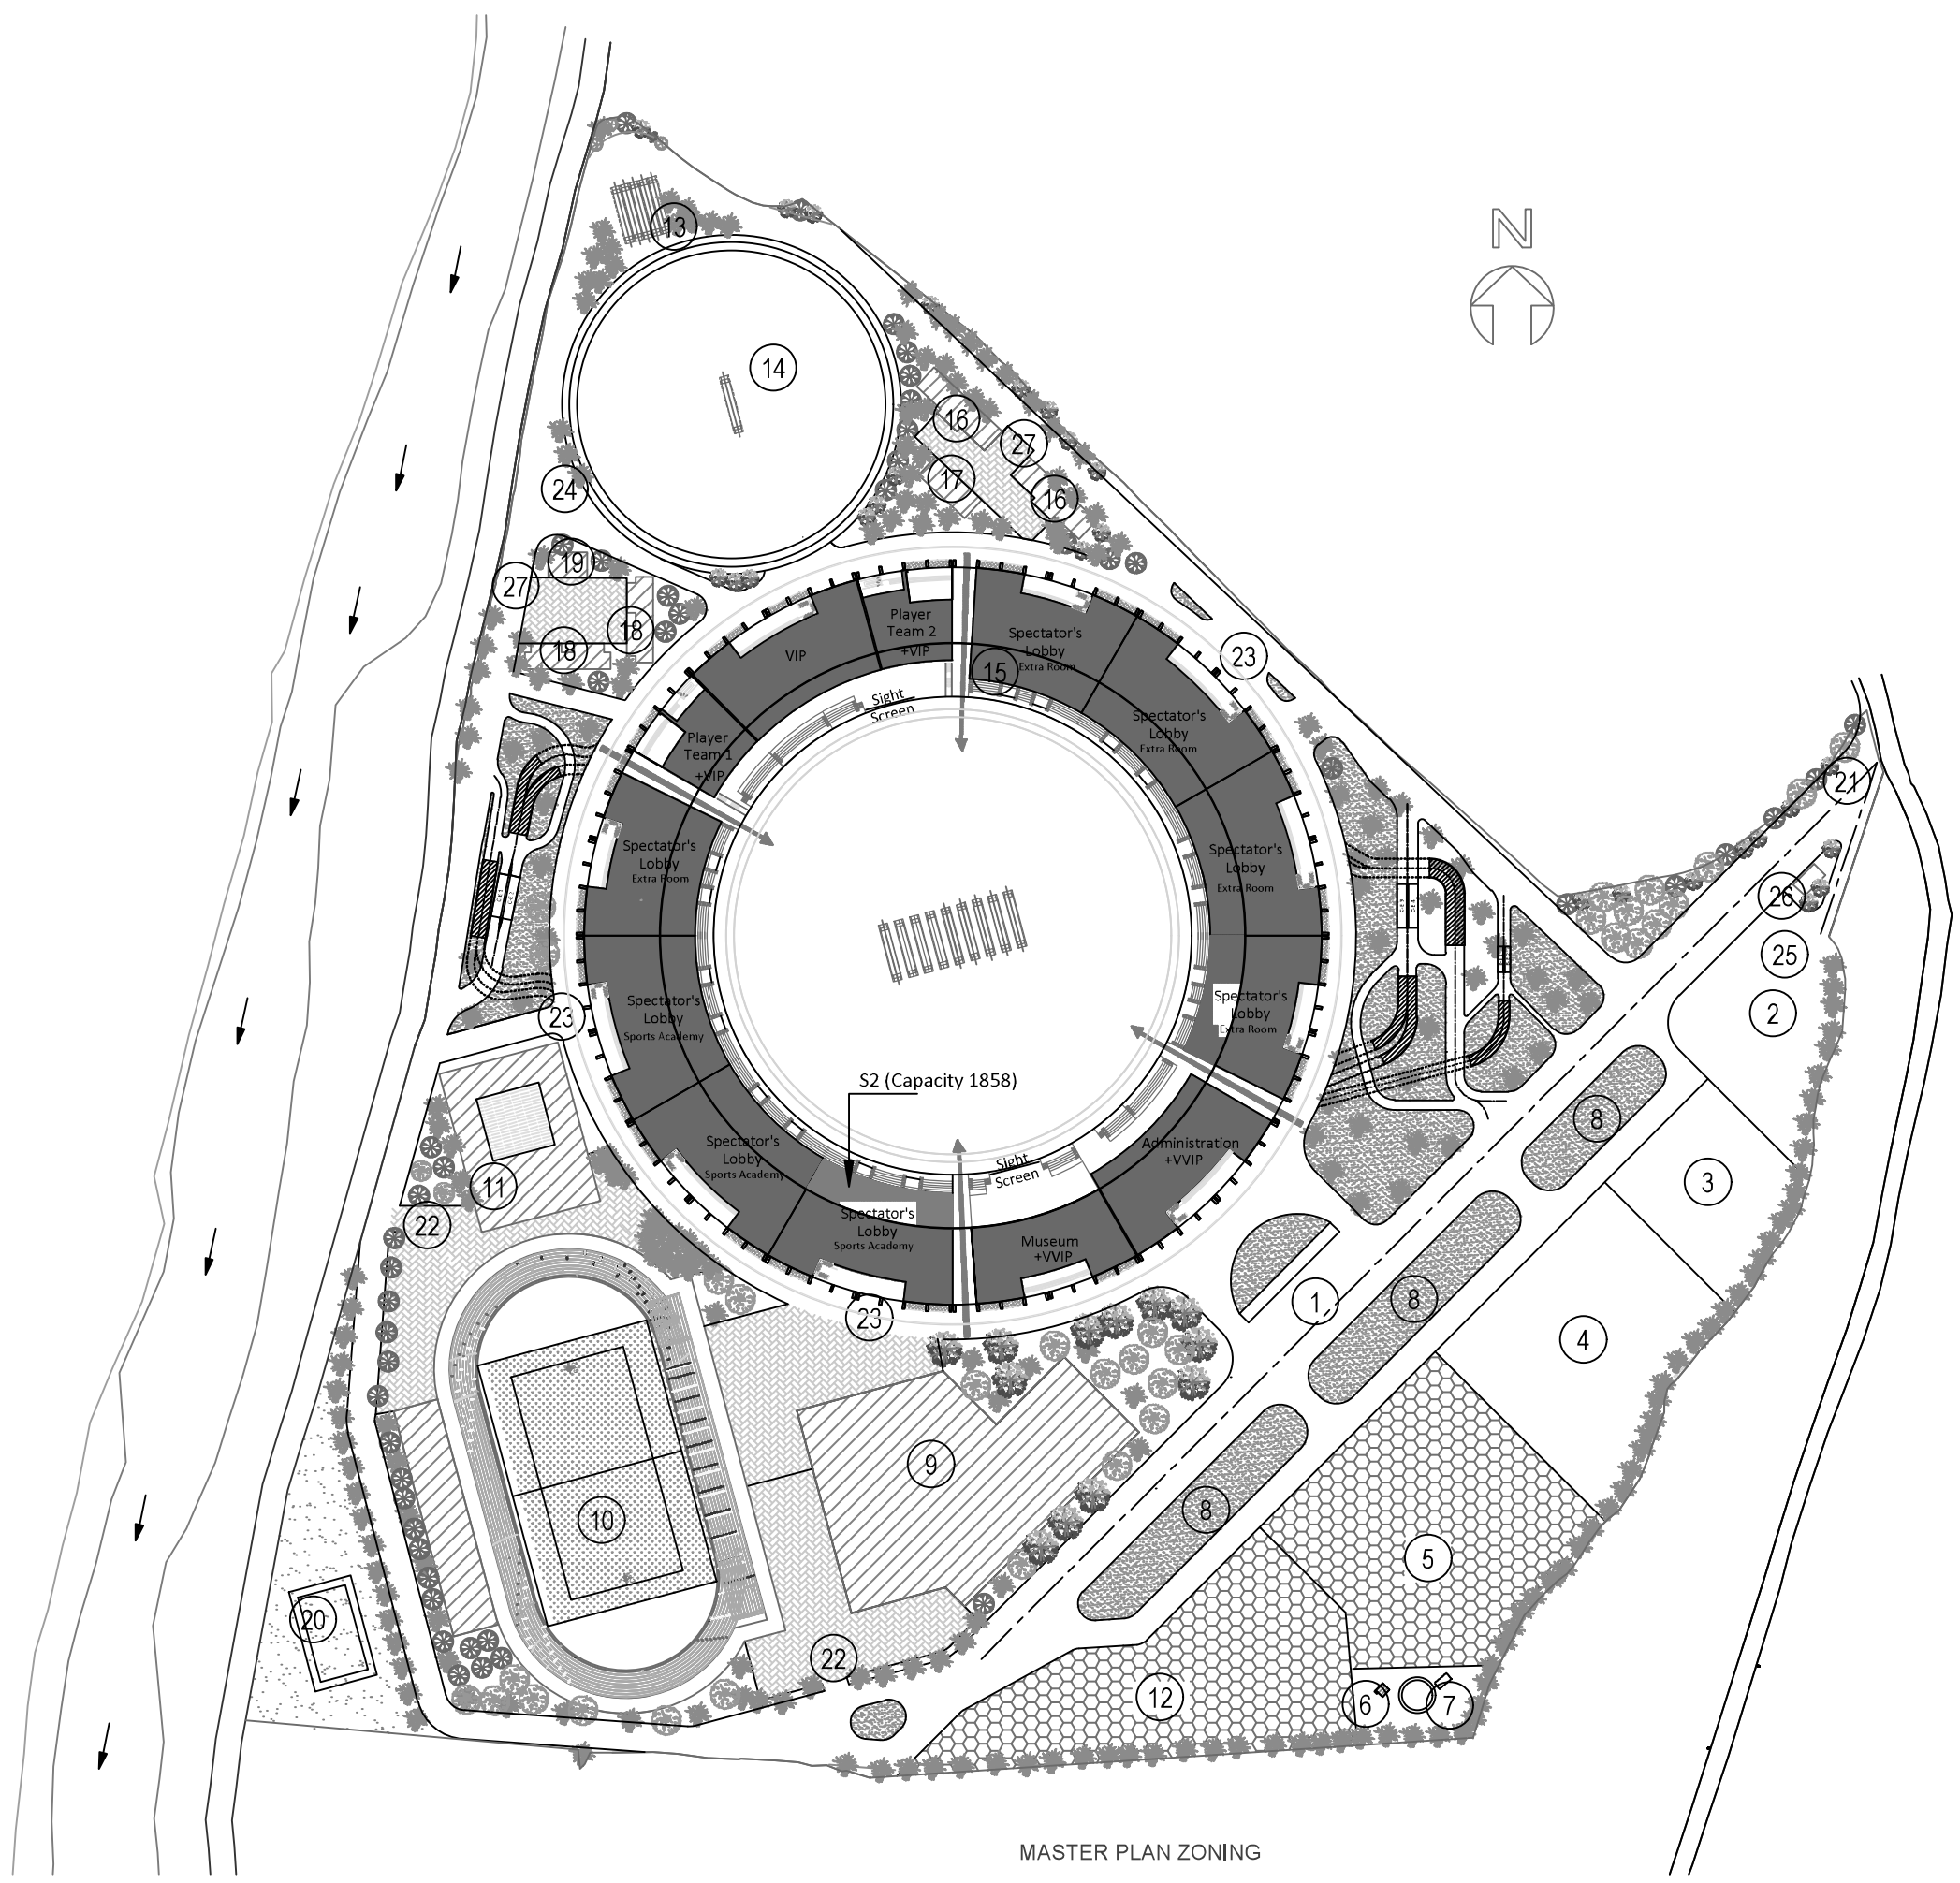


MASTER PLAN ZONING

S2 BLOCK FIRST PHASE


DETAILS
1: ENTRY / EXIT TO THE STADIUM
2: HOSPITAL
3: COMMERCIAL (MALL + COMMUNITY HALL)
4: HOTEL (HOTEL + EVENT HALL)
5: MULTISTORIED PARKING
6: SERVICE AREA
7: WATER TANK
8: LANDSCAPE / GREENERY
9: INDOOR STADIUM
10: FOOTBALL FIELD WITH ATHLETIC TRACK
11: SWIMMING POOL
12: SURFACE PARKING
13: PRACTICE PITCH
14: PRACTICE FIELD
15: MAIN CRICKET STADIUM
STADIUM, SEATING, SPORTS ACADEMY, ADMINISTRATION, SPORTS MUSEUM, CAFETERIA
16: PLAYER ACCOMMODATION
17: DINING AREA
18: STAFF ACCOMMODATION
19: DIRECTOR QUARTER
20: BEACH VOLLEYBALL
21: ENTRY TO THE SITE
22: ENTRY TO OTHER SPORTS COMPLEX
23: ENTRY TO THE SPECTATORS
24: SIDE ENTRY/EXIT FOR PLAYERS
25: DEDICATED ENTRY FOR THE HOSPITAL
26: GUARD HOUSE
27: ENTRY TO RESIDENTIAL AREA

CLIENT	CONSULTANT	PROJECT	TITLE	SCALE	DESIGNED BY	APPROVED BY	DRAWING NO
Fapla International Cricket Ground and Sports Village Infrastructure Construction Development Committee Dhangadhi, Kailali	**GRID - MASS - SHRESTHA** New Baneshwor, Kathmandu Ph: 01-5172695, 9851126782, 9851125412 Email Id: gridconsult.consult@gmail.com	Preparation of Detailed Project Report and Environmental Impact Assessment (EIA) report of Fapla International Cricket Stadium and Sports Village	MASTER PLAN (ZONING)	1:2000	Ar. Aruna Tandukar NEC No : 226 "A"	Er. Angishor Shrestha NEC No : 3704 "A"	AR - 02A
			CRICKET STADIUM	DATE 2024	DRAWN BY Smriti Rajbhandari	CHECKED BY Er. Dilip Gasi NEC No : 2815 "A"	SHEET NO —

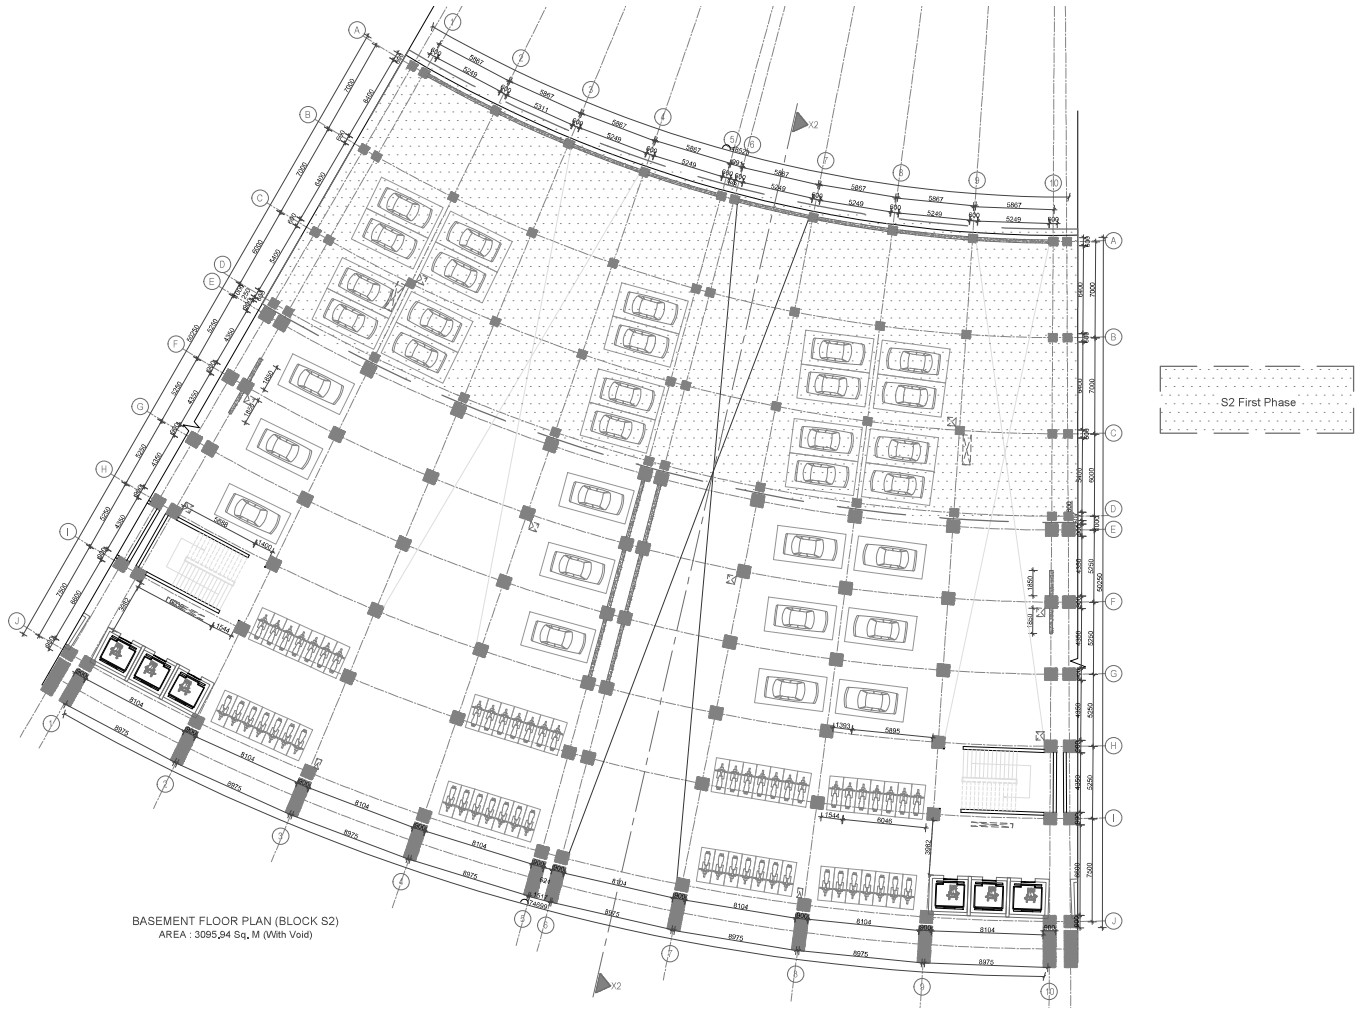


BASEMENT FLOOR PLAN (BLOCK S2)
AREA : 3095.94 Sq. M (With Void)

CLIENT	CONSULTANT	PROJECT	TITLE	SCALE	DESIGNED BY	APPROVED BY	DRAWING NO
Fapla International Cricket Ground and Sports Village Infrastructure Construction Development Committee Dhangadhi, Kailali	**GRID - MASS - SHRESTHA** New Baneshwor, Kathmandu Ph: 01-5172695, 9851126782, 9851125412 Email Id: gridconsult.consult@gmail.com	Preparation of Detailed Project Report and Environmental Impact Assessment (EIA) report of Fapla International Cricket Stadium and Sports Village	FLOOR PLAN (BLOCK -S2:SPORTS ACADEMY) CRICKET STADIUM	1:200 DATE: 2024	Ar. Aruna Tandukar NEC No : 226 "A" DRAWN BY: Smriti Rajbhandari	Er. Angishor Shrestha NEC No : 3704 "A" CHECKED BY: Er. Dilip Gasi NEC No : 2815 "A"	AR - S2 - 01 SHEET NO: —

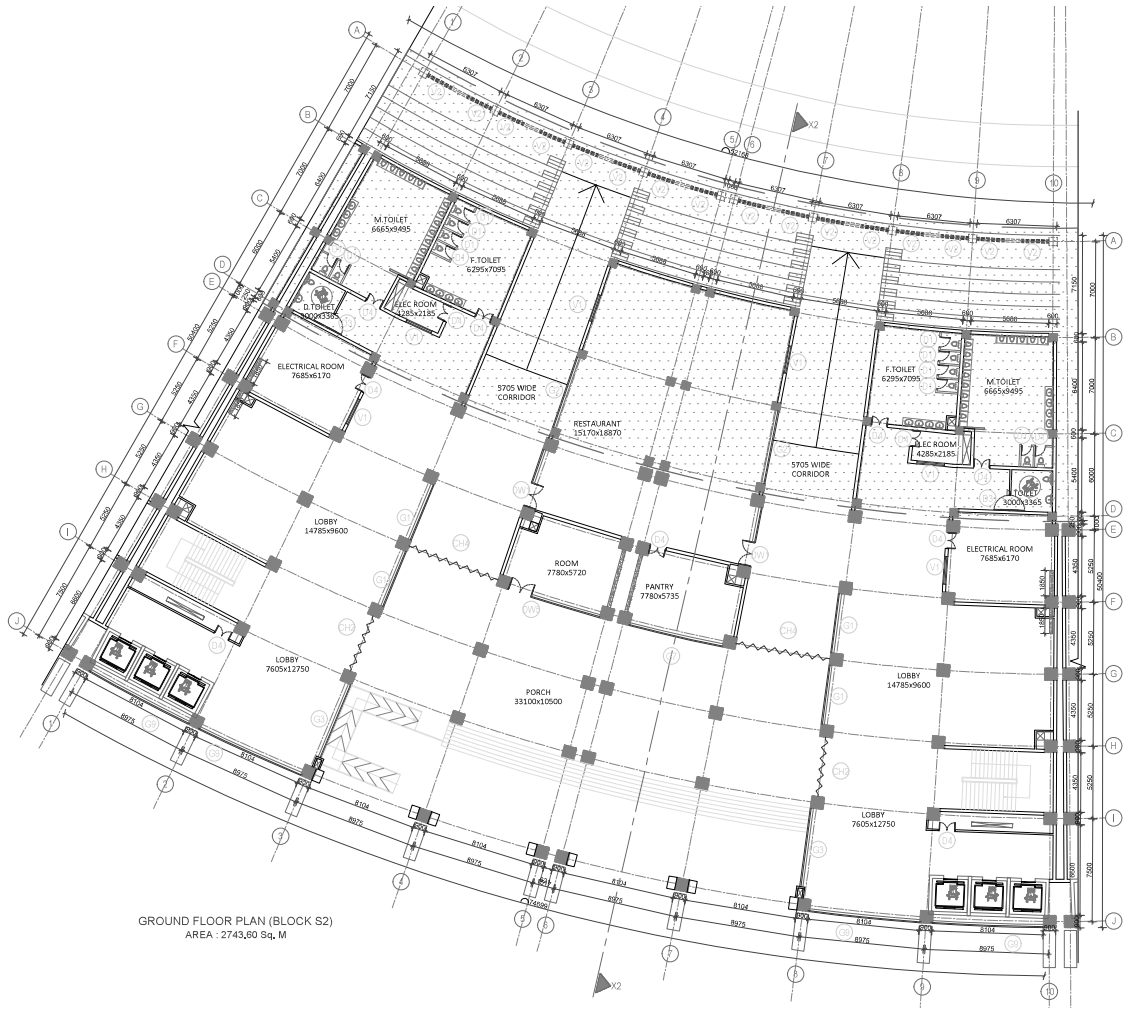


GROUND FLOOR PLAN (BLOCK S2)
AREA : 2743.60 Sq. M

CLIENT **Fapla International Cricket Ground and Sports Village Infrastructure Construction Development Committee** Dhangadhi, Kailali	CONSULTANT **GRID - MASS - SHRESTHA** New Baneshwor, Kathmandu Ph: 01-5172695, 9851126782, 9851125412 Email Id: gridconsult.consult@gmail.com	PROJECT Preparation of Detailed Project Report and Environmental Impact Assessment (EIA) report of Fapla International Cricket Stadium and Sports Village	TITLE FLOOR PLAN (BLOCK -S2:SPORTS ACADEMY) CRICKET STADIUM	SCALE 1:200 DATE 2024	DESIGNED BY Ar. Aruna Tandukar NEC No : 226 "A" DRAWN BY Smriti Rajbhandari	APPROVED BY Er. Angishor Shrestha NEC No : 3704 "A" CHECKED BY Er. Dilip Gasi NEC No : 2815 "A"	DRAWING NO AR - S2 - 02 SHEET NO —

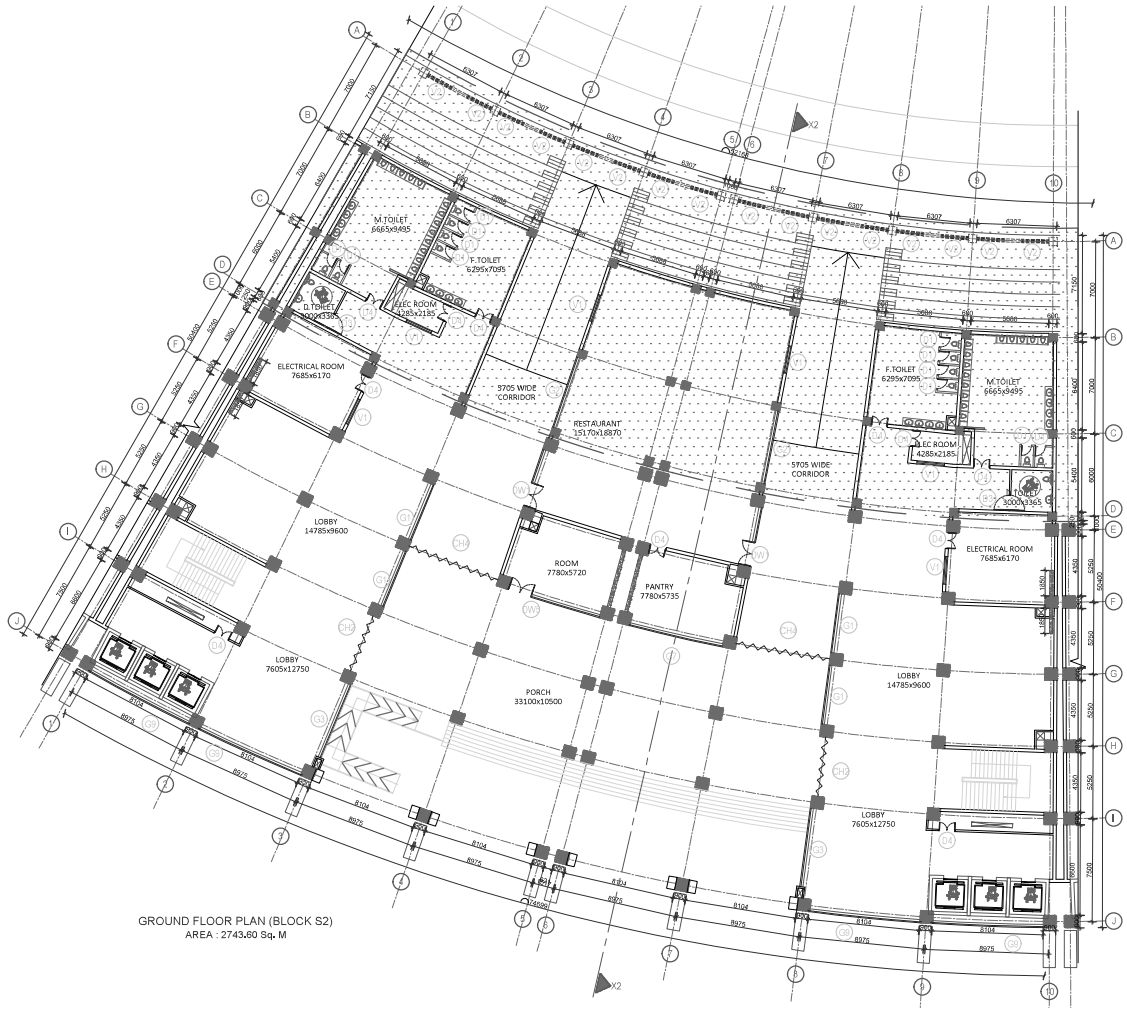


GROUND FLOOR PLAN (BLOCK S2)
AREA : 2743.60 Sq. M

CLIENT **Fapla International Cricket Ground and Sports Village Infrastructure Construction Development Committee** Dhangadhi, Kailali	CONSULTANT **GRID - MASS - SHRESTHA** New Baneshwor, Kathmandu Ph: 01-5172695, 9851126782, 9851125412 Email Id: gridconsult.consult@gmail.com	PROJECT Preparation of Detailed Project Report and Environmental Impact Assessment (EIA) report of Fapla International Cricket Stadium and Sports Village	TITLE FLOOR PLAN (BLOCK -S2:SPORTS ACADEMY) CRICKET STADIUM	SCALE 1:200 DATE 2024	DESIGNED BY Ar. Aruna Tandukar NEC No : 226 "A" DRAWN BY Smriti Rajbhandari	APPROVED BY Er. Angishor Shrestha NEC No : 3704 "A" CHECKED BY Er. Dilip Gasi NEC No : 2815 "A"	DRAWING NO AR - S2 - 02 SHEET NO —

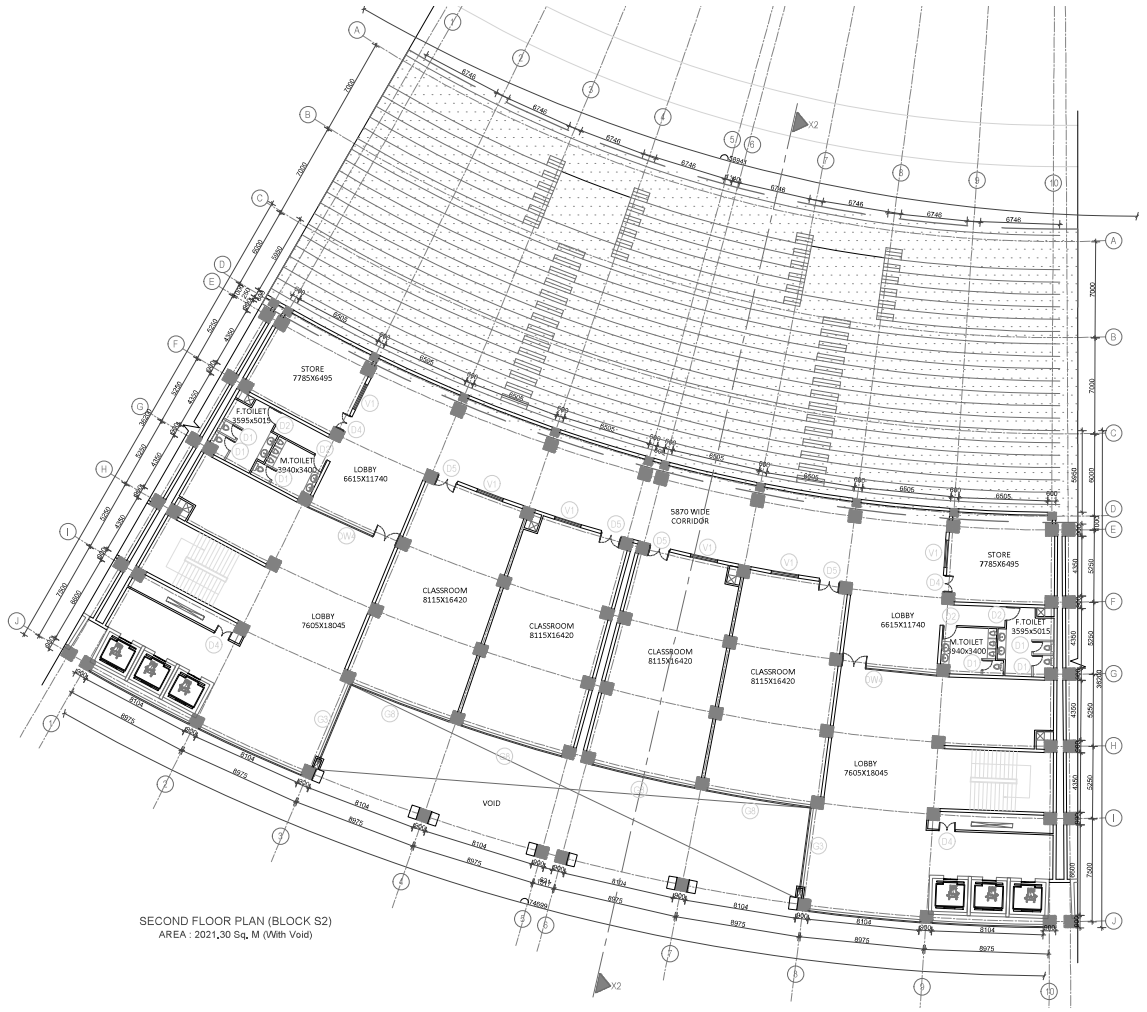


SECOND FLOOR PLAN (BLOCK S2)
AREA : 2021.30 Sq. M (With Void)

CLIENT **Fapla International Cricket Ground and Sports Village Infrastructure Construction Development Committee** Dhangadhi, Kailali	CONSULTANT **GRID - MASS - SHRESTHA** New Baneshwor, Kathmandu Ph: 01-5172695, 9851126782, 9851125412 Email Id: gridconsult.consult@gmail.com	PROJECT Preparation of Detailed Project Report and Environmental Impact Assessment (EIA) report of Fapla International Cricket Stadium and Sports Village	TITLE FLOOR PLAN (BLOCK -S2:SPORTS ACADEMY) CRICKET STADIUM	SCALE 1:200 DATE 2024	DESIGNED BY Ar. Aruna Tandukar NEC No : 226 "A" DRAWN BY Smriti Rajbhandari	APPROVED BY Er. Angishor Shrestha NEC No : 3704 "A" CHECKED BY Er. Dilip Gasi NEC No : 2815 "A"	DRAWING NO AR - S2 - 04 SHEET NO —

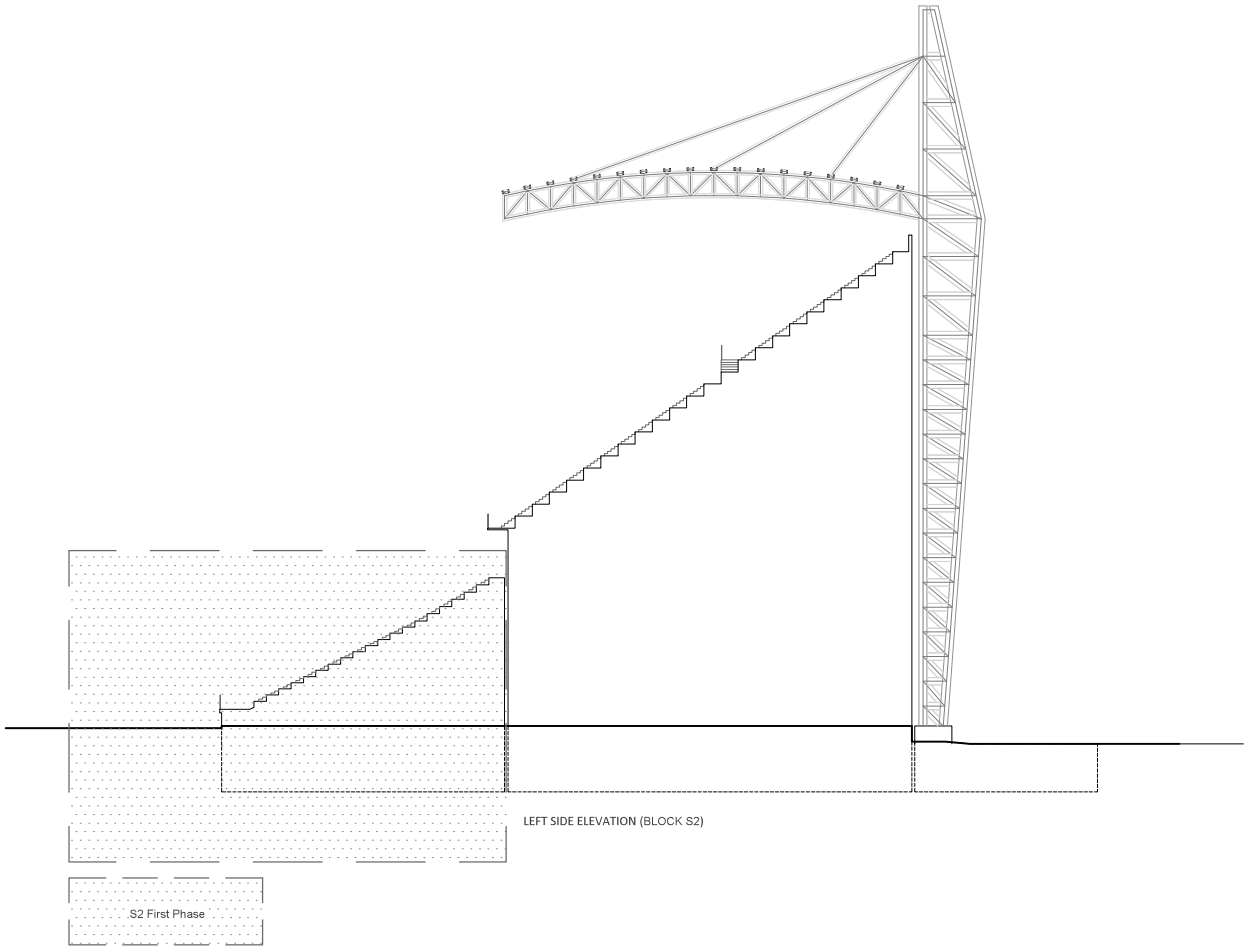


LEFT SIDE ELEVATION (BLOCK S2)

CLIENT	CONSULTANT	PROJECT	TITLE	SCALE	DESIGNED BY	APPROVED BY	DRAWING NO
Fapla International Cricket Ground and Sports Village Infrastructure Construction Development Committee Dhangadhi, Kailali	**GRID - MASS - SHRESTHA** New Baneshwor, Kathmandu Ph: 01-5172695, 9851126782, 9851125412 Email Id: gridconsult.consult@gmail.com	Preparation of Detailed Project Report and Environmental Impact Assessment (EIA) report of Fapla International Cricket Stadium and Sports Village	ELEVATION (BLOCK -S2:SPORTS ACADEMY) CRICKET STADIUM	1:200	Ar. Aruna Tandukar NEC No : 226 "A"	Er. Angishor Shrestha NEC No : 3704 "A"	AR - S2 - 14
				DATE 2024	DRAWN BY Smriti Rajbhandari	CHECKED BY Er. Dilip Gasi NEC No : 2815 "A"	SHEET NO —

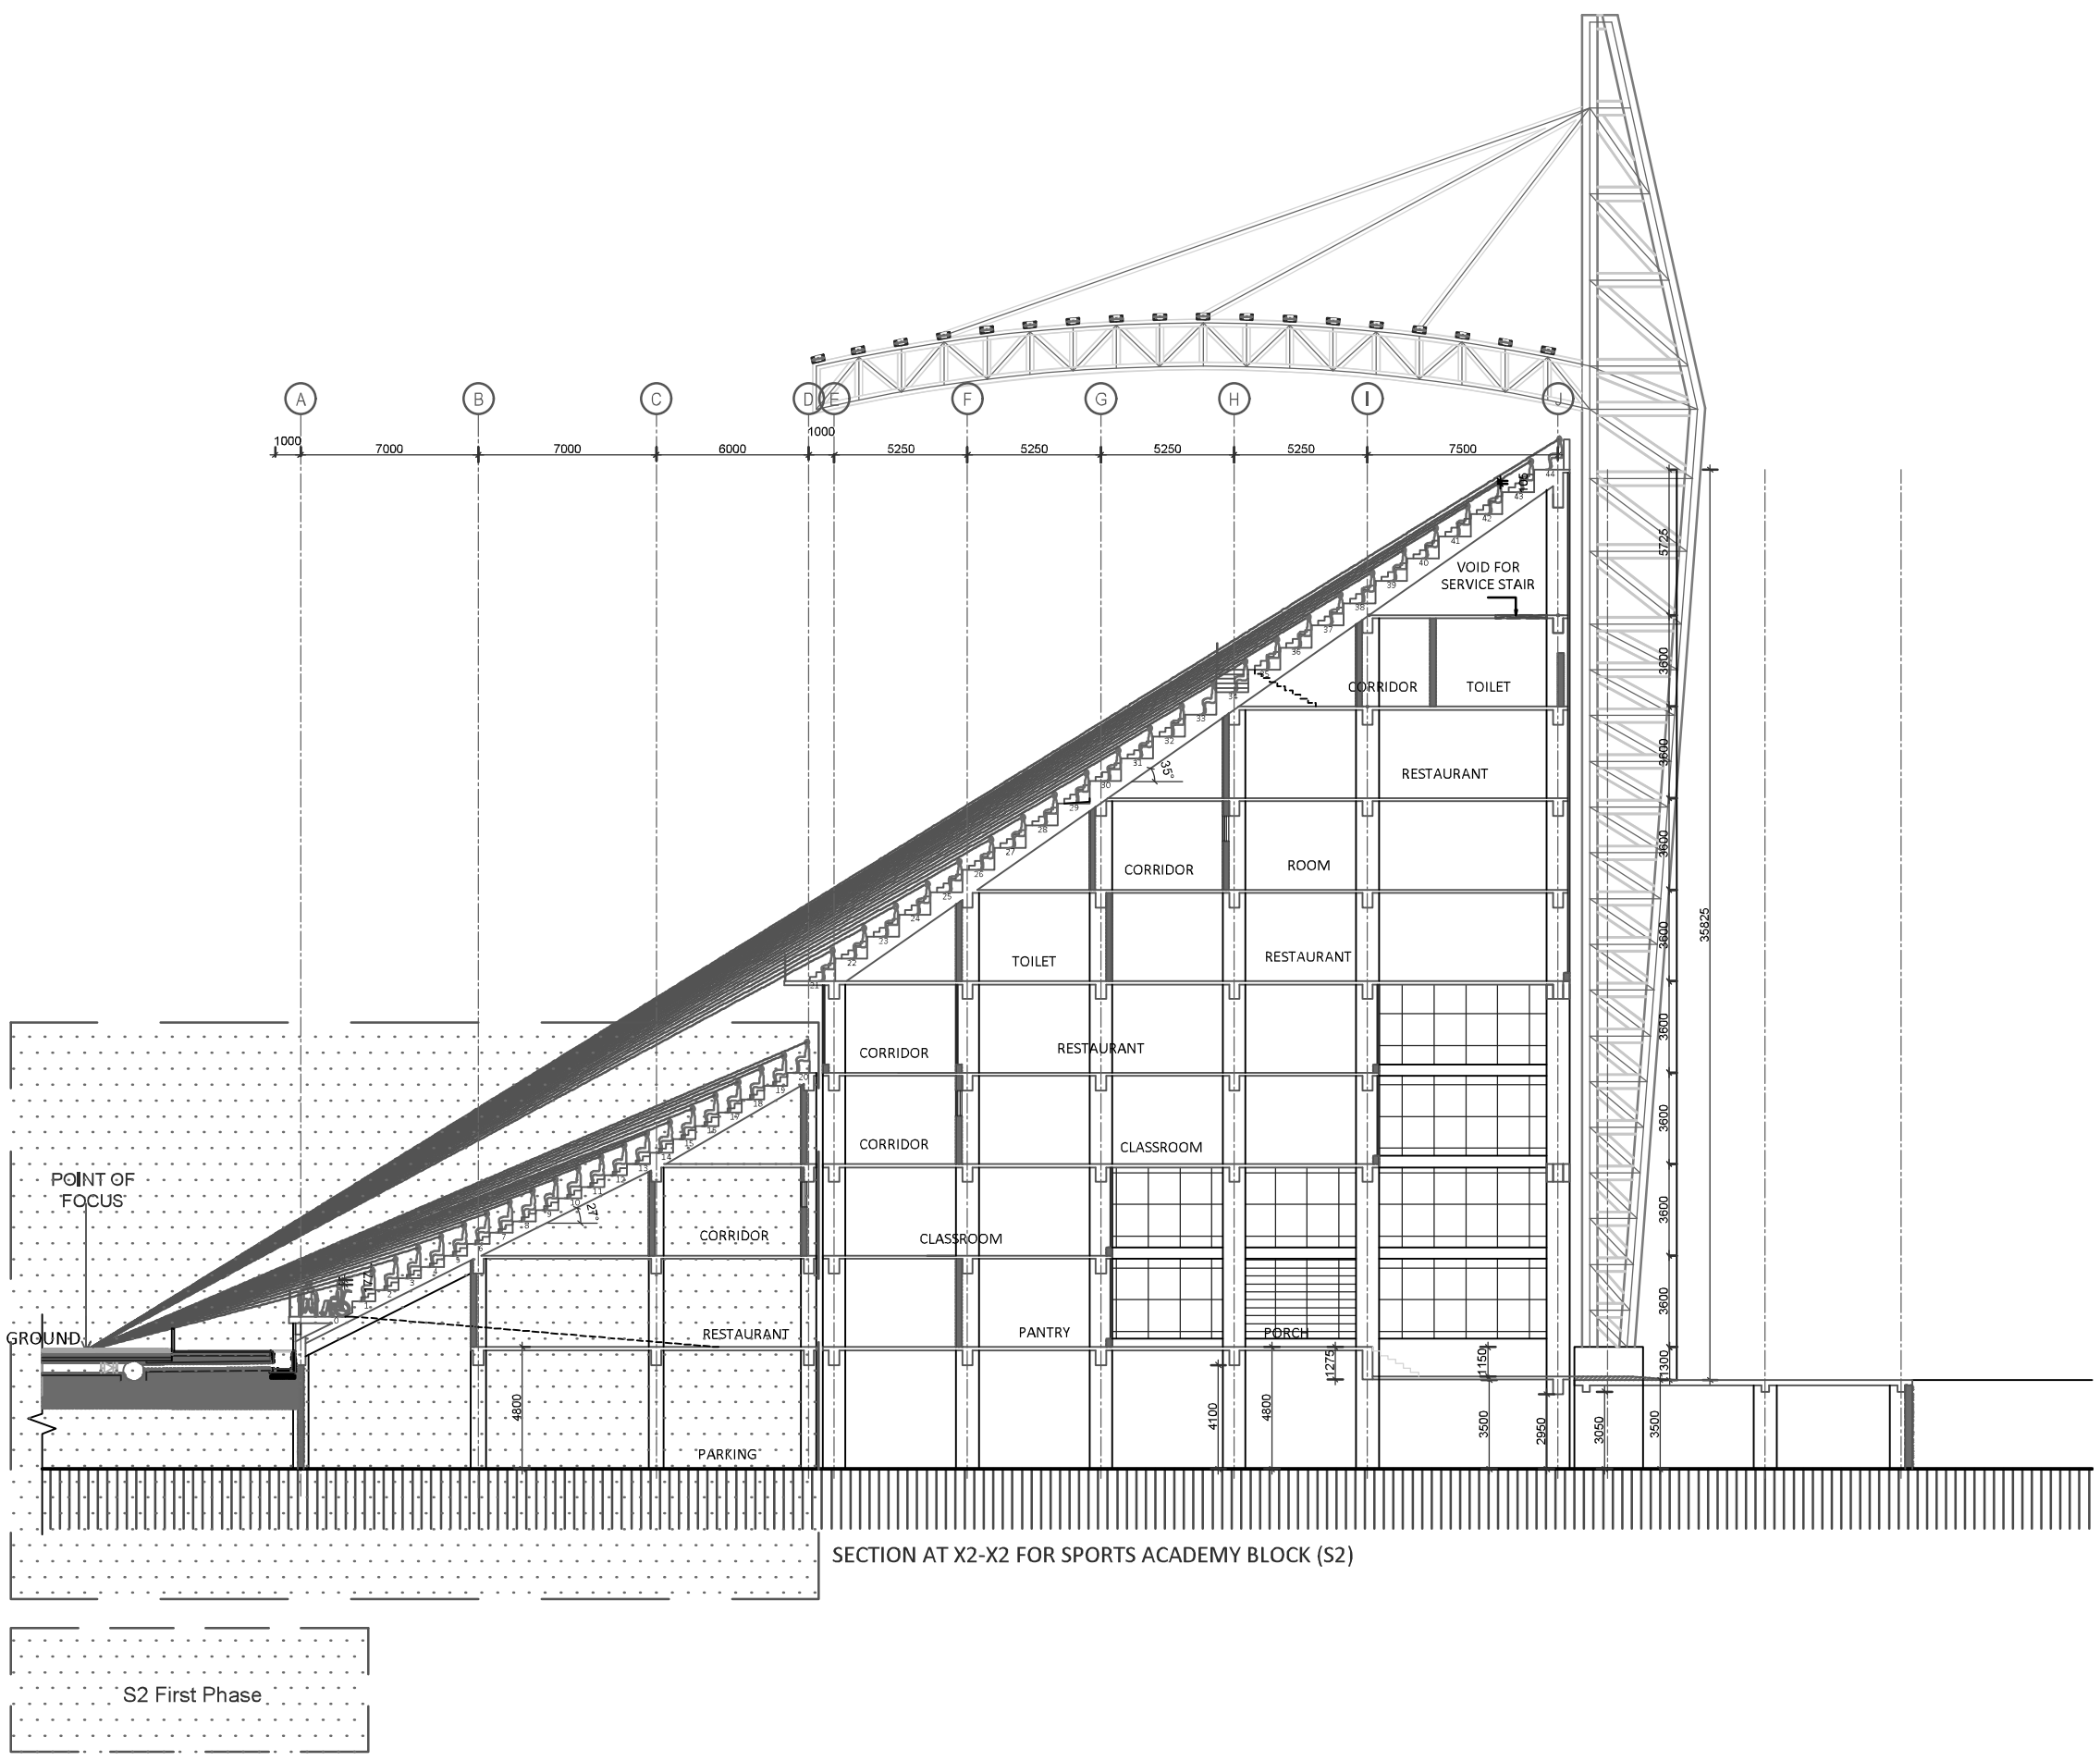

SECTION AT X2-X2 FOR SPORTS ACADEMY BLOCK (S2)

CLIENT	CONSULTANT	PROJECT	TITLE	SCALE	DESIGNED BY	APPROVED BY	DRAWING NO
Fapla International Cricket Ground and Sports Village Infrastructure Construction Development Committee Dhangadhi, Kailali	**GRID - MASS - SHRESTHA** New Baneshwor, Kathmandu Ph: 01-5172695, 9851126782, 9851125412 Email Id: gridconsult.consult@gmail.com	Preparation of Detailed Project Report and Environmental Impact Assessment (EIA) report of Fapla International Cricket Stadium and Sports Village	SECTION (BLOCK -S2:SPORTS ACADEMY)	1:200	Ar. Aruna Tandukar NEC No : 226 "A"	Er. Angishor Shrestha NEC No : 3704 "A"	AR - S2 - 12
				DATE	DRAWN BY	CHECKED BY	SHEET NO
			CRICKET STADIUM	2024	Smriti Rajbhandari	Er. Dilip Gasi NEC No : 2815 "A"	—

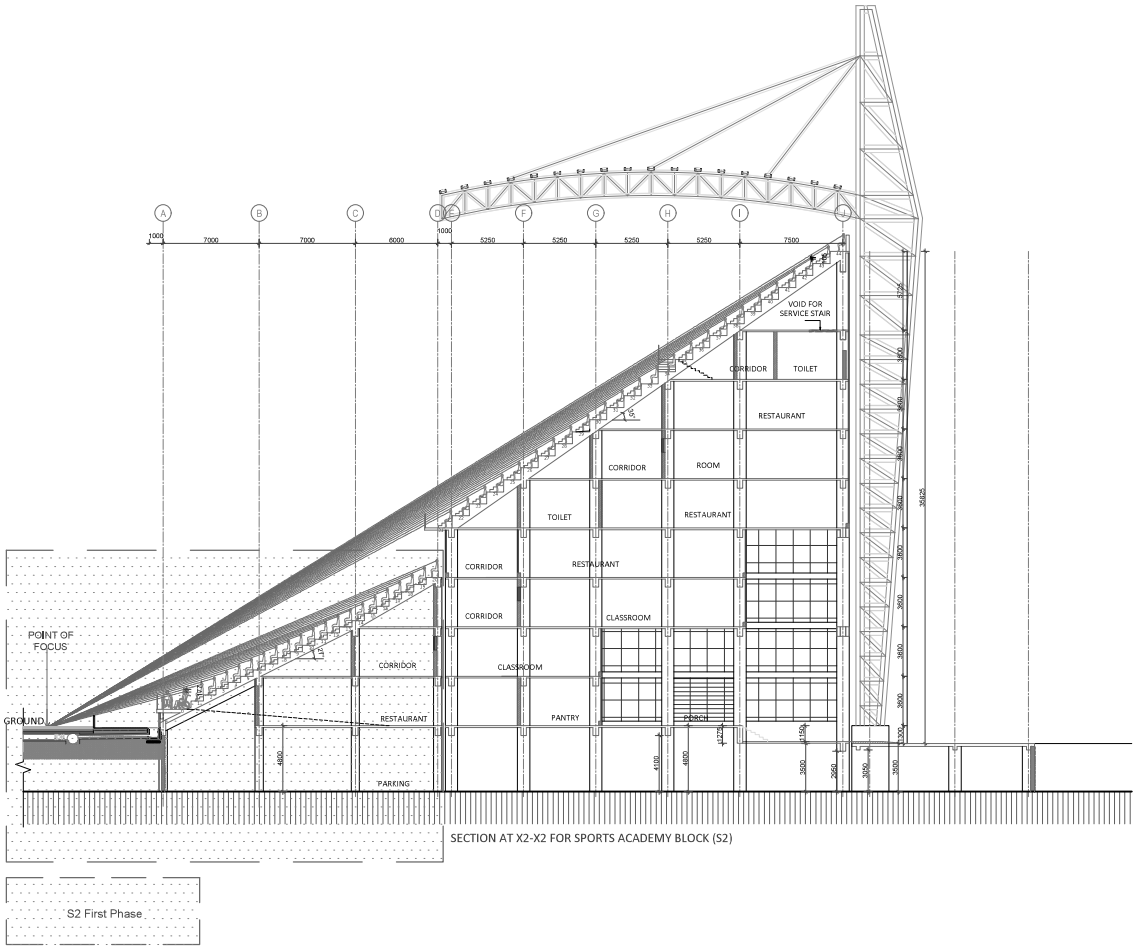

CLIENT **Fapla International Cricket Ground and Sports Village Infrastructure Construction Development Committee** Dhangadhi, Kailali	CONSULTANT **GRID - MASS - SHRESTHA** New Baneshwor, Kathmandu Ph: 01-5172695, 9851126782, 9851125412 Email Id: gridconsult.consult@gmail.com	PROJECT Preparation of Detailed Project Report and Environmental Impact Assessment (EIA) report of Fapla International Cricket Stadium and Sports Village	TITLE SECTION (BLOCK -S2:SPORTS ACADEMY) CRICKET STADIUM	SCALE 1:200 DATE 2024	DESIGNED BY Ar. Aruna Tandukar NEC No : 226 "A" DRAWN BY Smriti Rajbhandari	APPROVED BY Er. Angishor Shrestha NEC No : 3704 "A" CHECKED BY Er. Dilip Gasi NEC No : 2815 "A"	DRAWING NO AR - S2 - 12 SHEET NO —