



SLAB SECTION X-X

All Dimensions are in meter

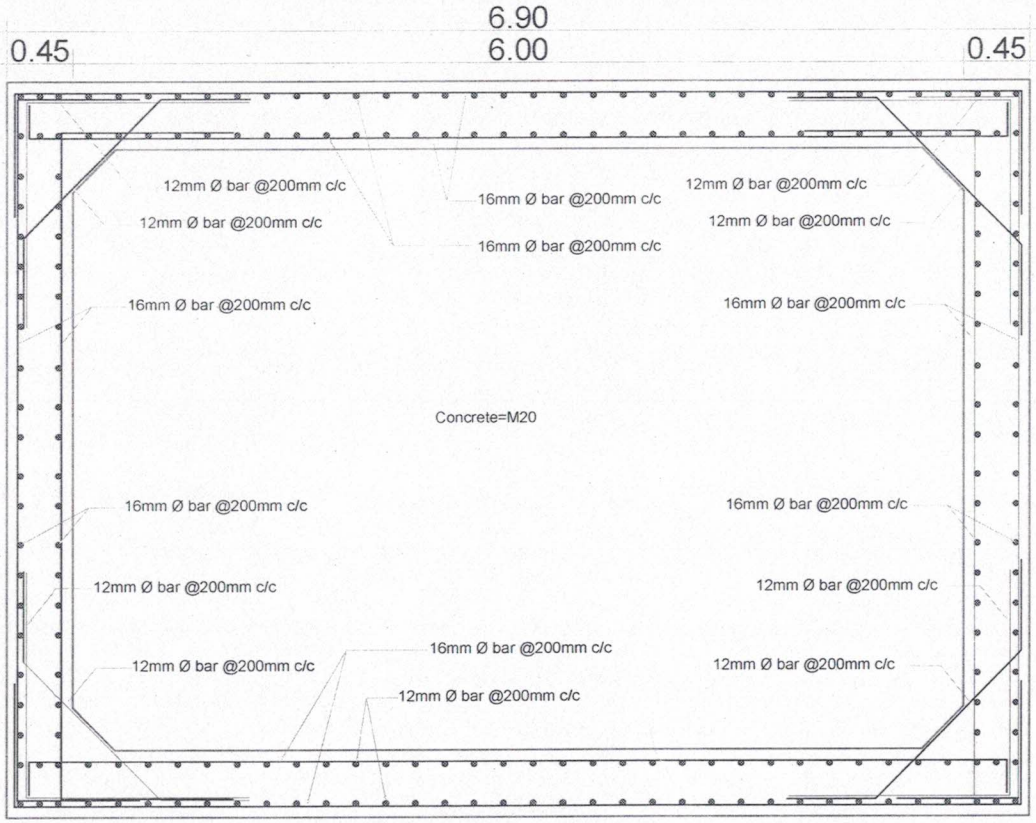

SECTION X-X

All Dimensions are in meter

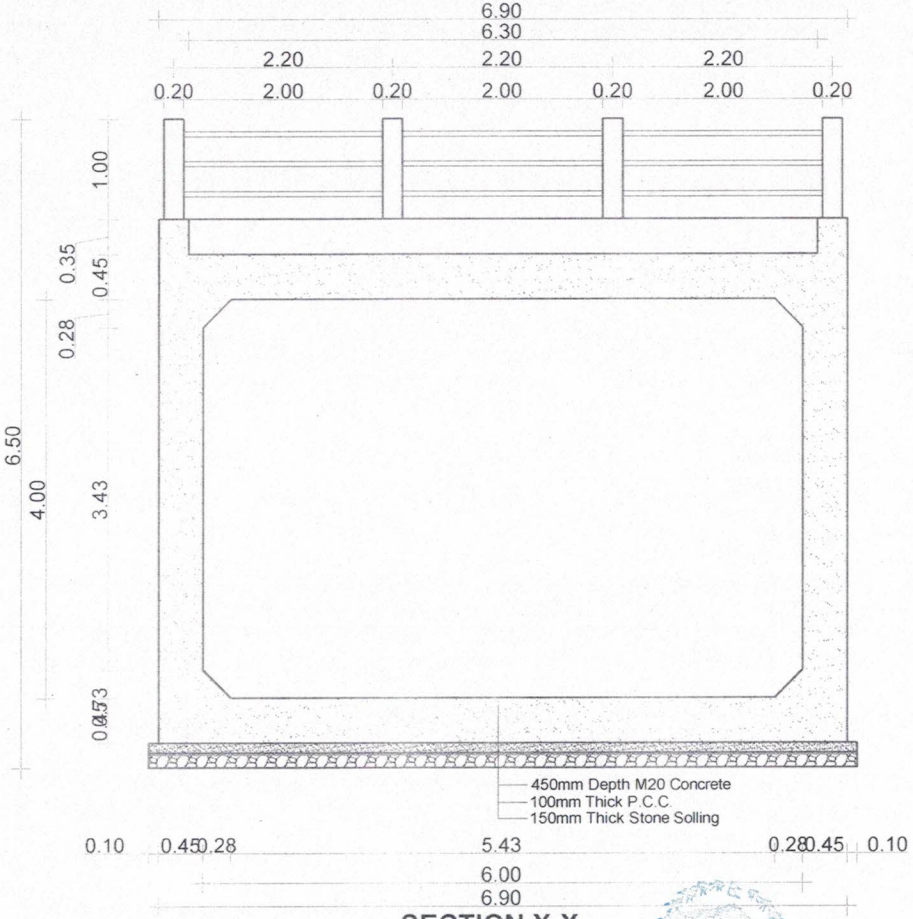

SECTION X-X

All Dimensions are in meter


कमलामाई नगरपालिका
नगर कार्यपालिकाको कार्यालय
सिन्धुलीमाडी, सिन्धुली
बागमती प्रदेश, नेपाल

Kamalamai Municipality **fic of The Municipal Executive** Sindhulimadhi, Sindhuli Bagmati Province, Nepal	Project Name : Aahale Bamjantol Kholsi Culvert, Ward No.-5 Project Location / Address : kamalamai 05, Sindhuli	Drawing Title : SECTION	Drawn By : Durga Tayu Checked By : Approved By :	Date : Scale : Not To Scale Drawing/Sheet No.

लक्ष्मण कुमार बरनेत
अधिकृत छैठौं

कल्प प्रसाद गौतम
प्रमुख प्रशासकीय अधिकृत

विनोद बम खकुरेल
इन्जिनियर

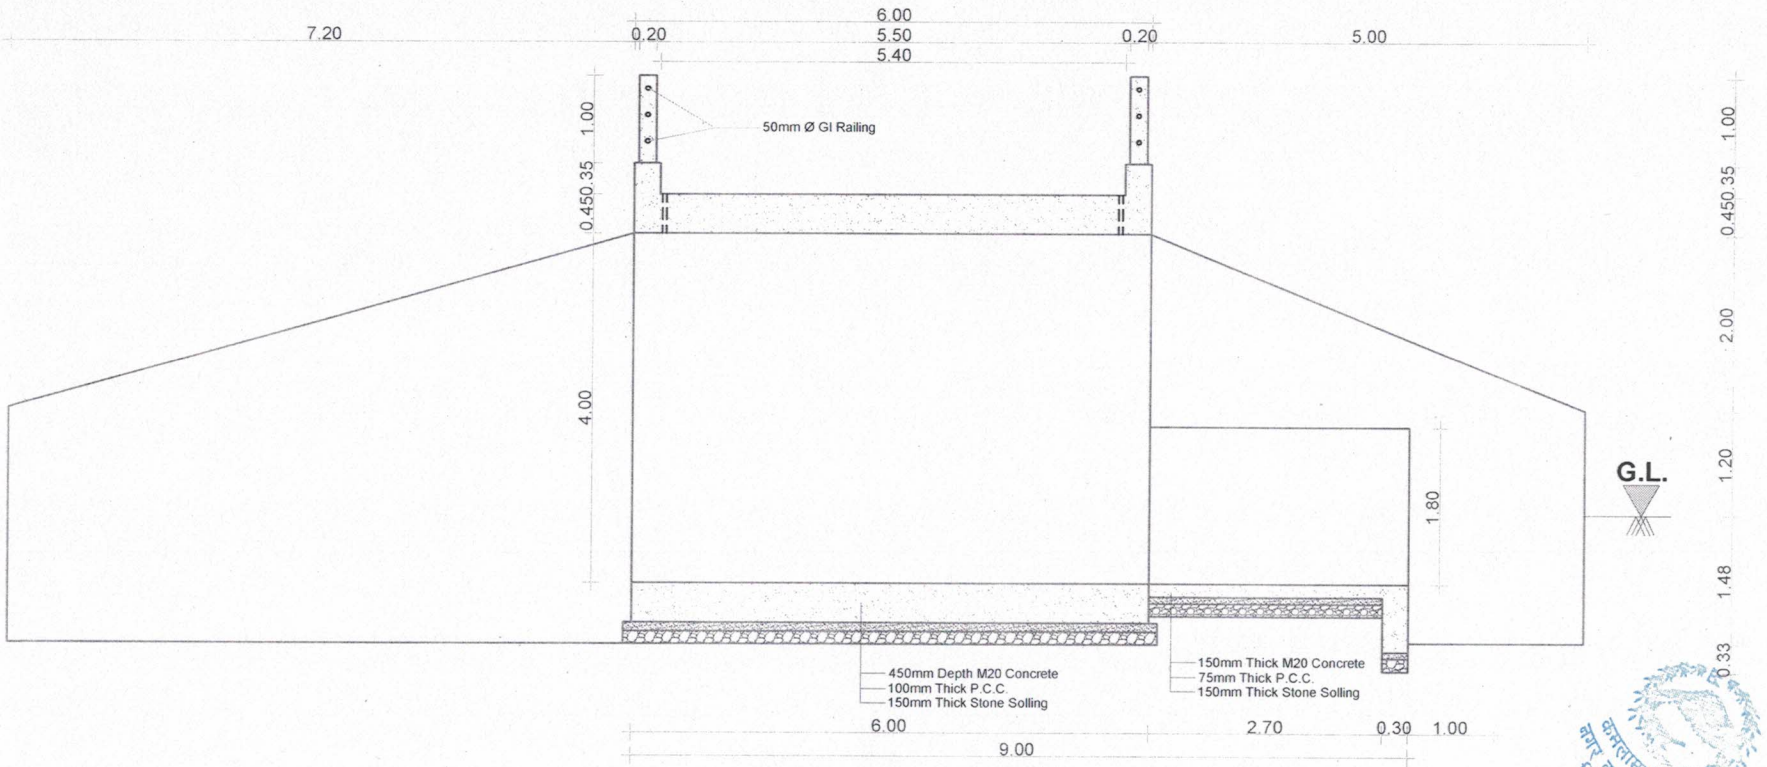

CULVERT SECTION Y-Y


All Dimensions are in meter

कमलामाई नगरपालिका
नगर कार्यपालिकाको कार्यालय
सिन्धुलीमाडौं, सिन्धुली
बागमती प्रदेश, नेपाल

Kamalamai Municipality **ic of The Municipal Executive** Sindhulimadhi, Sindhuli Bagmati Province, Nepal	Project Name : Aahale Bamjantol Kholsi Culvert, Ward No.-5 Project Location / Address : Kamalamai 05, Sindhuli	Drawing Title : CULVERT SECTION	Drawn By : Durga Hayu Checked By : Approved By :	Date : Scale : Not To Scale Drawing/Sheet No.


लक्ष्मण कुमार वस्नेत
अधिकृत छेठौं

विनोद मार्ग खड्का
इंजिनियर

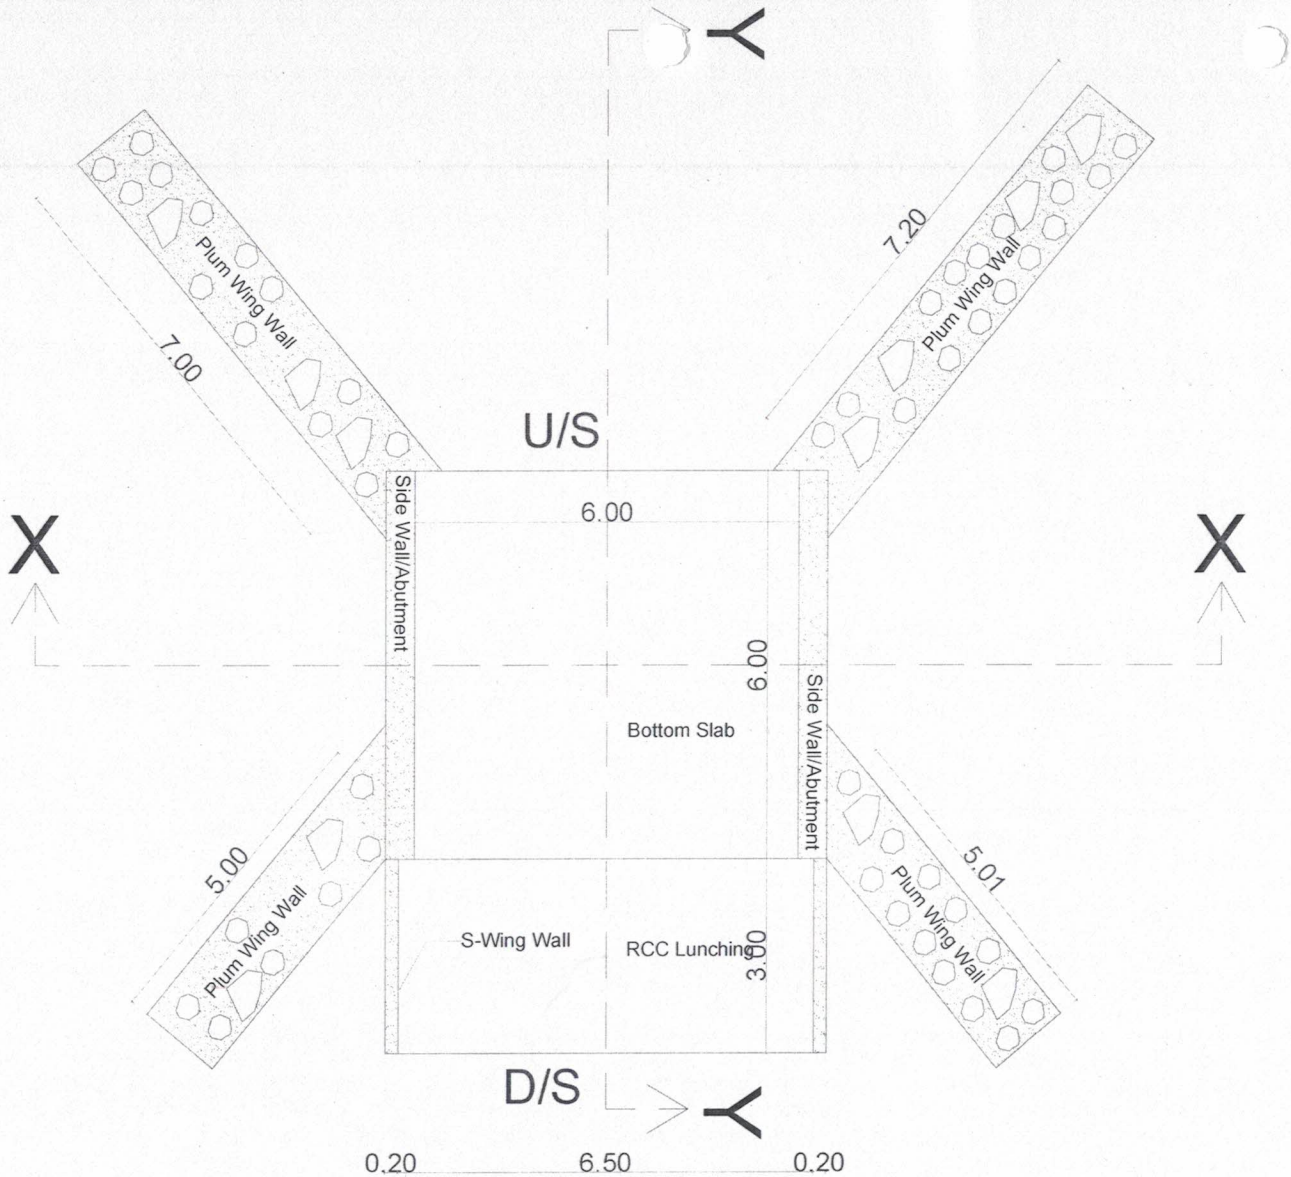

CULVERT PLAN

All Dimensions are in meter

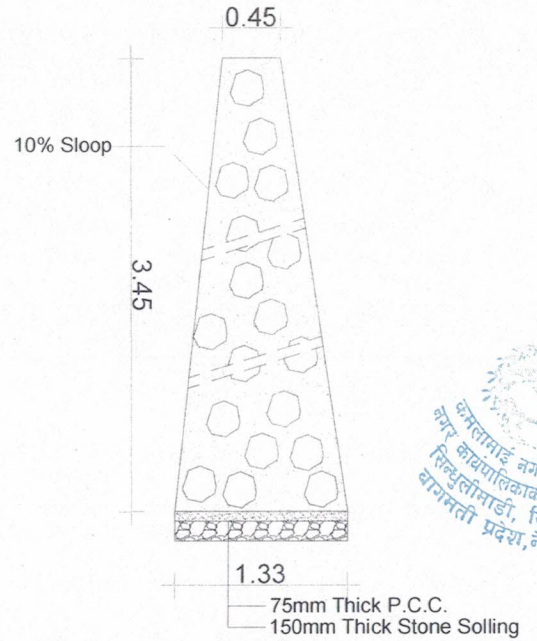

PLUM WALL SECTION

All Dimensions are in meter

कमलामाई नगरपालिका
नगर कार्यपालिकाको कार्यालय
सिन्धुलीमाढी, सिन्धुली
बागमती प्रदेश, नेपाल

Kamalamai Municipality **ic of The Municipal Executive** Sindhulimadhi, Sindhuli Bagmati Province, Nepal	Project Name : Aahale Bamjantol Kholsi Culvert, Ward No.-5 Project Location / Address : Kamalamai 05, Sindhuli	Drawing Title : PLAN & SECTION	Drawn By : Durga Hay... Checked By : Approved By :	Date : Scale : Not To Scale Drawing/Sheet No:

लक्ष्मण कुमार वस्नेत
अधिकृत ईञ्जि

सब-इञ्जिनियर

विनोद पाल खकुरेल
इन्जिनियर