LOCAL GOVERNMENT

MYAGANG RURAL MUNICIPALITY

OFFICE OF THE RURAL MUNICIPAL EXECUTIVE

DEURALI, NUWAKOT, BAGMATI PROVINCE, NEPAL

Project Name:

Preparation of DPR of Guru Rinpoche Statue at Tudi Park, Nuwakot



December, 2025

Submitted by:

GREEN DESIGN SOLUTION (P) LTD.


design for quality & sustainable life

ARCHITECTS I ENGINEERS I INTERIOR DESIGNERS I CONSTRUCTION MANAGERS

Baneshwor, Kathmandu, Nepal E-mail:- gdesignsolution13@gmail.com

Contact No: +977-9851128217, P.O. Box: 14175

MASTER PLAN

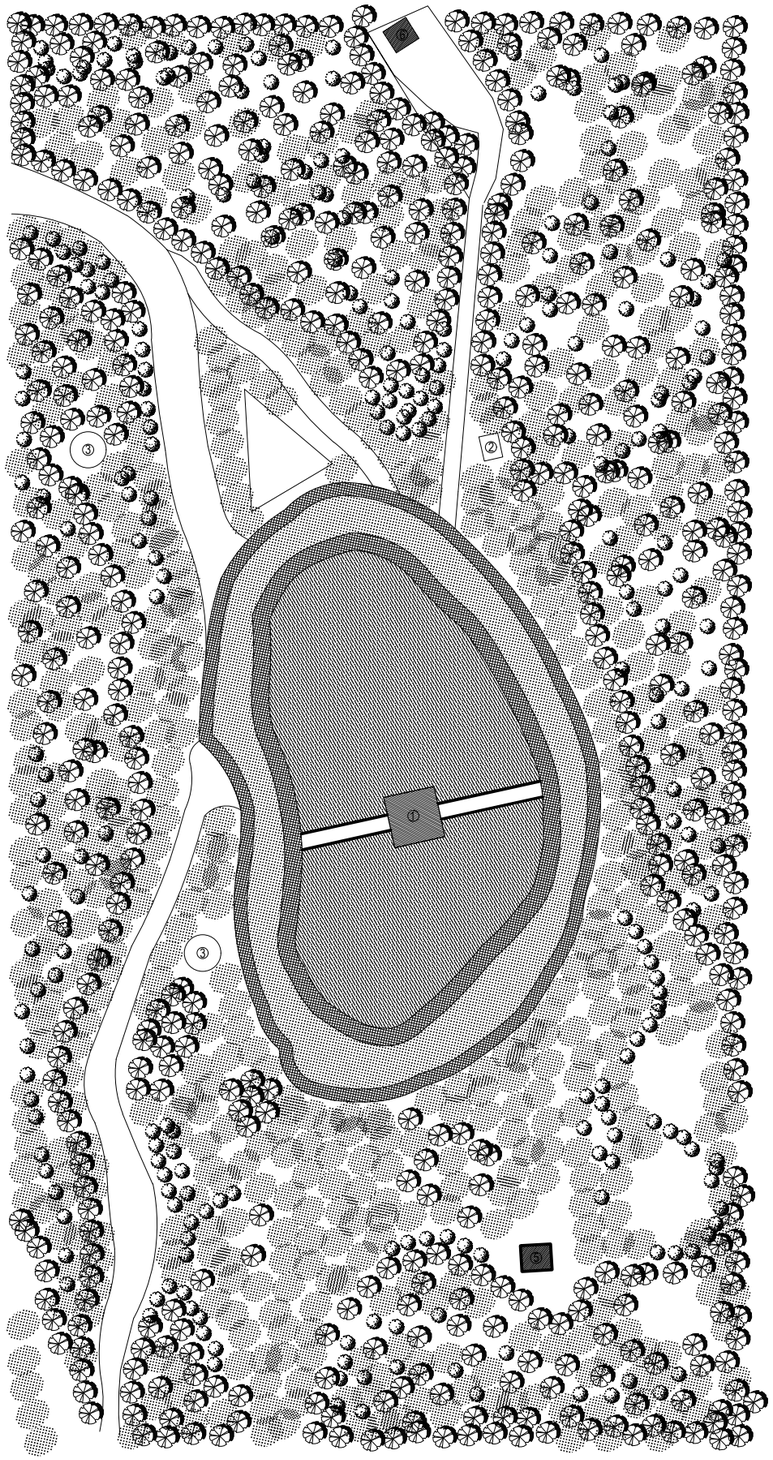

LEGENDS

SYMBOLS	DESCRIPTION
1	GURU RINPOCHE STATUE
2	EXISTING STATUE
3	EXISTING GAZEBO
4	EXISTING OFFICE BLOCK
5	EXISTING VIEW TOWER


MASTER PLAN

GREEN DESIGN SOLUTION (P) LTD.
design for quality & sustainable life
ARCHITECTS I ENGINEERS I INTERIOR DESIGNERS I CONSTRUCTION MANAGERS
Baneshwor, Kathmandu, Nepal E-mail:- gdesignsolution13@gmail.com
Contact No: +977-9851128217, P.O. Box: 14175

Owner :	Myagang Rural Municipality
Project Name:	Prepration Of DPR Of Guru Rinpoche Statue at Tudi Park,Nuwakot
Title :	Master Plan
Location:	Deurali, Nuwakot, Bagmati Province,Nepal
Drawn By :	Jeewan Pandey
Architect :	Sunita Kutu
Engineer :	Saroj Khiuju
Checked By :	Nabin Ghising
Revision :	
Scale :	NTS
Date :	Dec, 2025

AR 01

ARCTECTURAL DRAWINGS

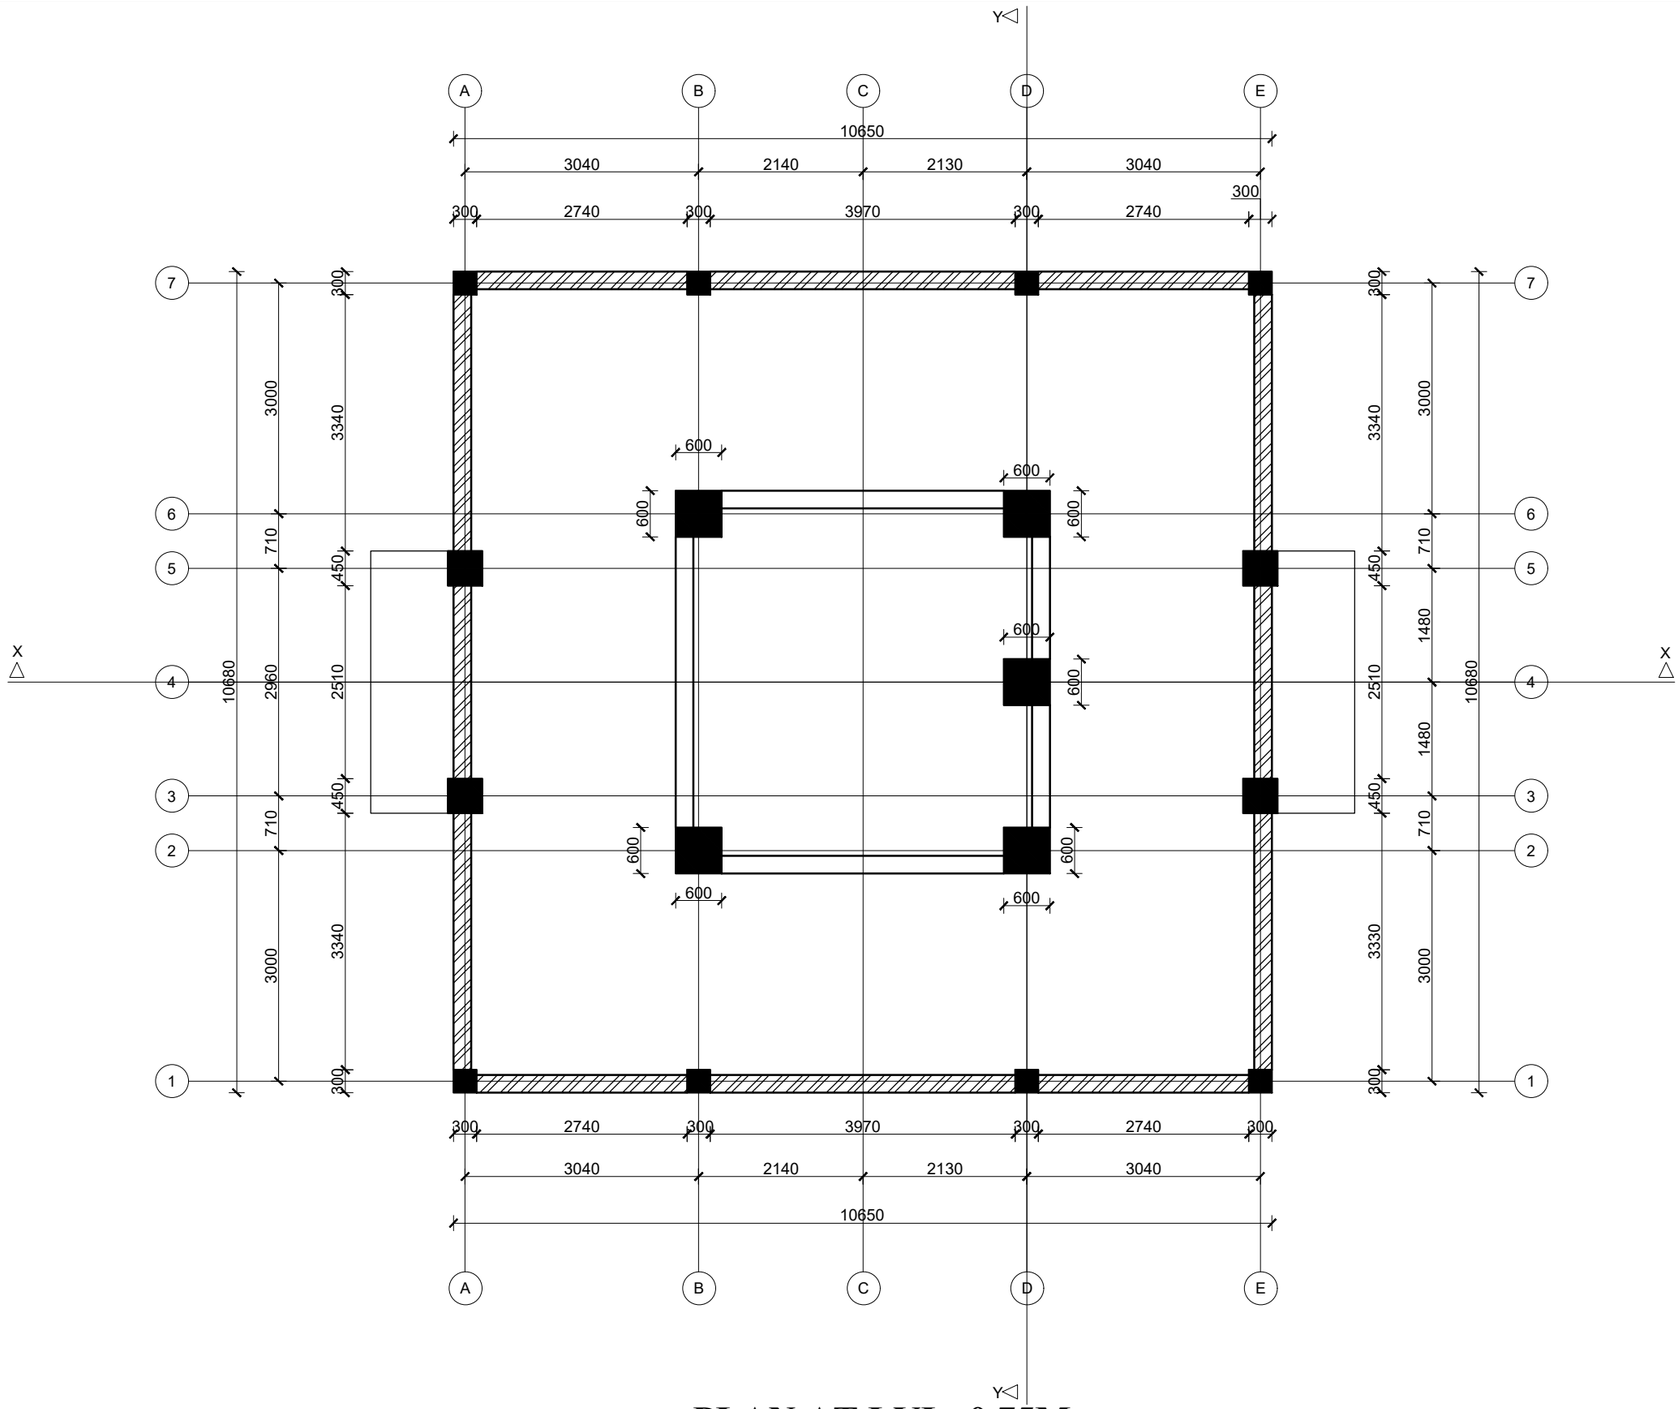


PLAN AT LVL -0.75M

AREA: 92.49 SQ.MM

GREEN DESIGN SOLUTION (P) LTD.
ARCHITECTS
design for quality & sustainable life
ARCHITECTS I ENGINEERS I INTERIOR DESIGNERS I CONSTRUCTION MANAGERS
Baneshwor, Kathmandu, Nepal E-mail:- gdesignsolution13@gmail.com
Contact No: +977-9851128217, P.O. Box: 14175


Owner : Myagang Rural Municipality	Title : PLAN	Drawn By : Jeewan Pandey	Revision :
		Architect : Sunita Kutu	
Project Name: Prepration Of DPR Of Guru Rinpoche Statue at Tudi Park,Nuwakot	Location: Deurali, Nuwakot, Bagmati Province,Nepal	Engineer : Saroj Khiuju	Scale : NTS
		Checked By : Nabin Ghising	Date : Dec, 2025

AR 02

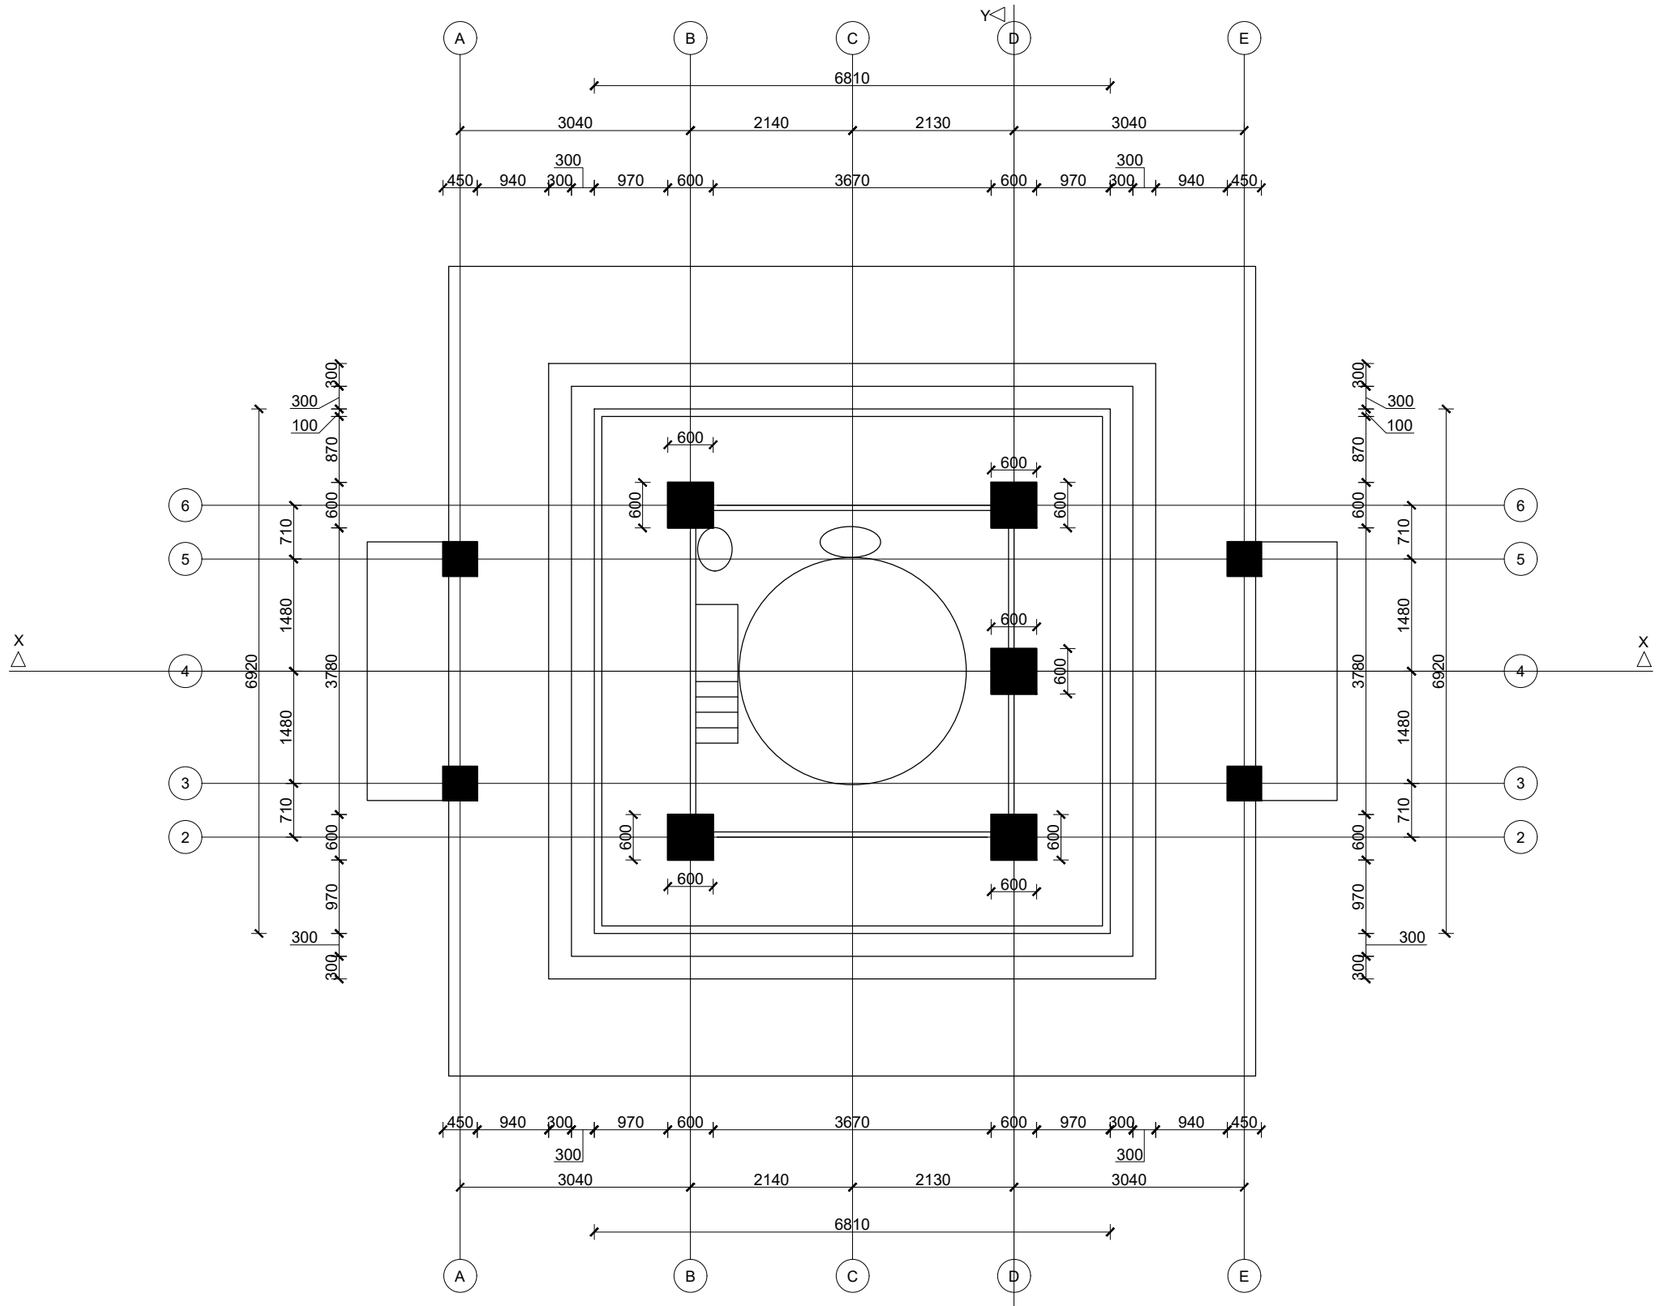

AREA: 92.49 SQ.MM

GREEN DESIGN SOLUTION (P) LTD. design for quality & sustainable life ARCHITECTS I ENGINEERS I INTERIOR DESIGNERS I CONSTRUCTION MANAGERS Baneshwor, Kathmandu, Nepal E-mail:- gdesignsolution13@gmail.com Contact No: +977-9851128217, P.O. Box: 14175	Owner : Myagang Rural Municipality	Title : PLAN	Drawn By : Jeewan Pandey Architect : Sunita Kutu Engineer : Saroj Khiuju Checked By : Nabin Ghising	Revision : Scale : NTS Date : Dec, 2025
	Project Name: Prepration Of DPR Of Guru Rinpoche Statue at Tudi Park,Nuwakot	Location: Deurali, Nuwakot, Bagmati Province,Nepal		AR 03

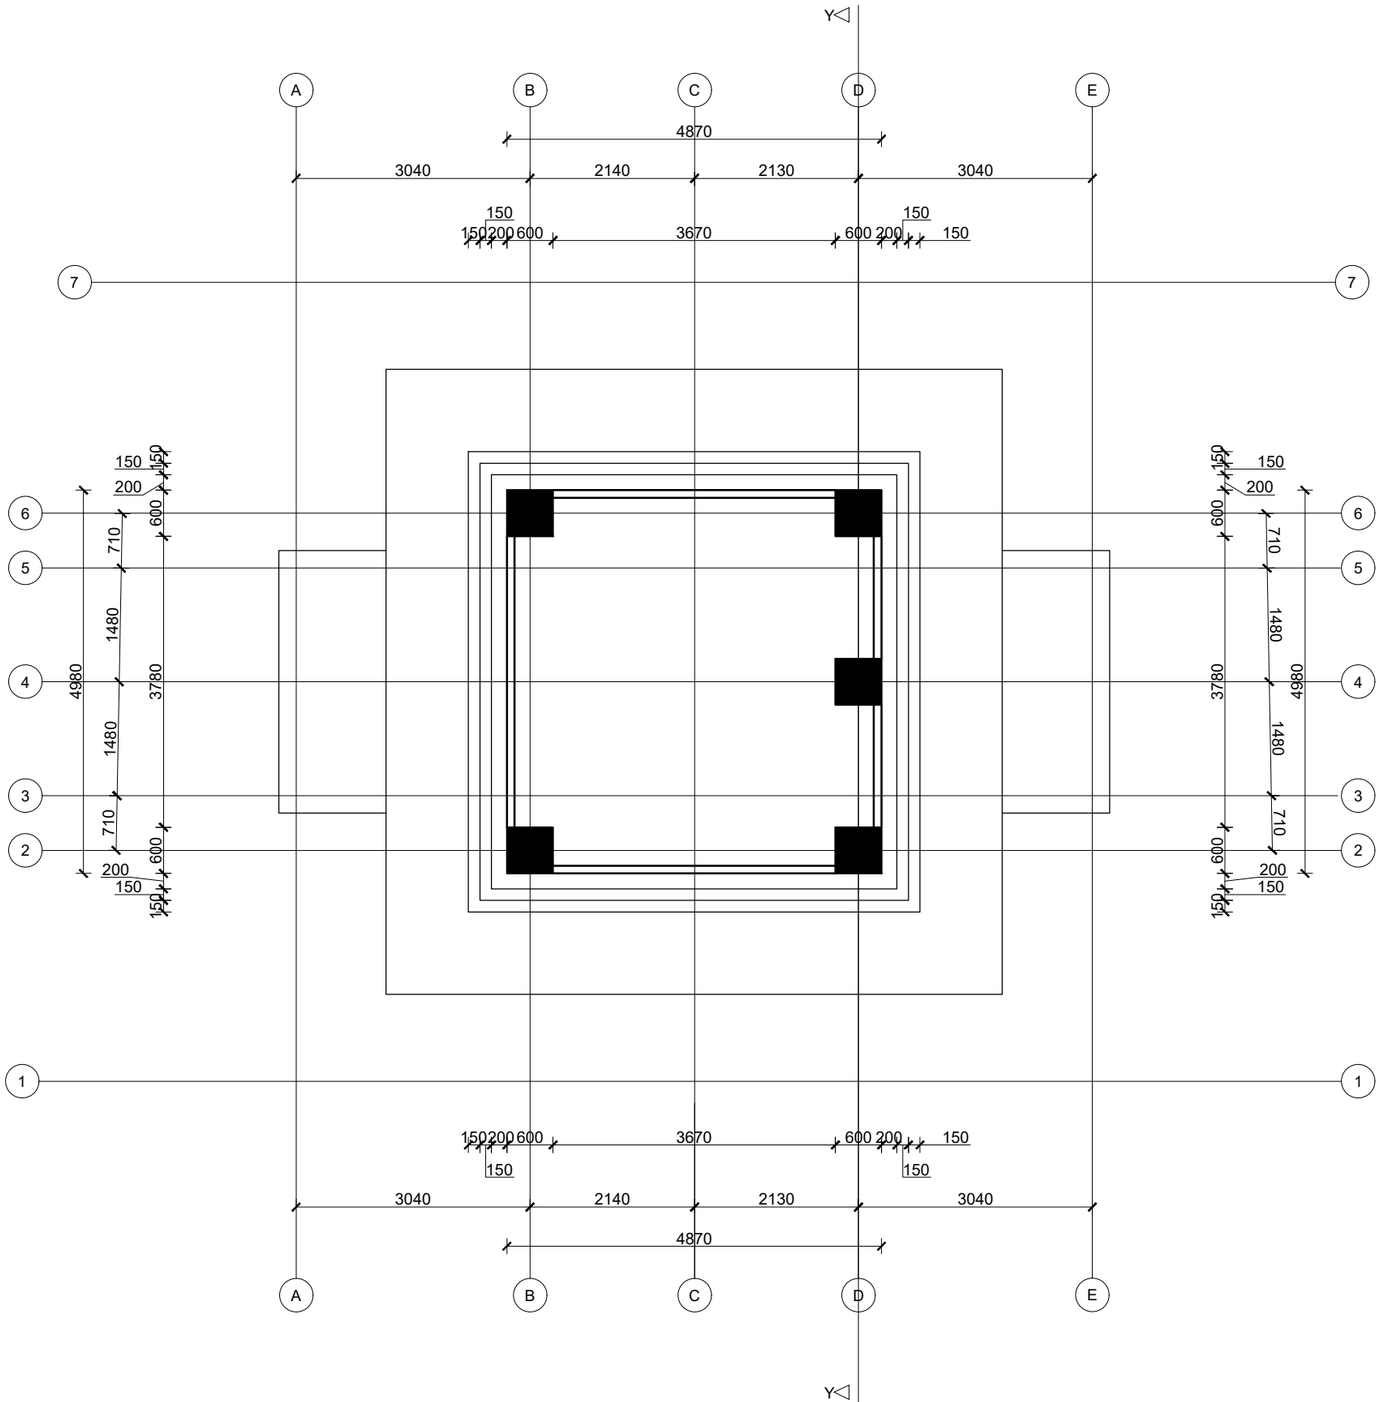


PLAN AT LVL +7M

AREA: 92.49 SQ.MM


GREEN DESIGN SOLUTION (P) LTD.
ARCHITECTS
design for quality & sustainable life
ARCHITECTS I ENGINEERS I INTERIOR DESIGNERS I CONSTRUCTION MANAGERS
Baneshwor, Kathmandu, Nepal E-mail:- gdesignsolution13@gmail.com
Contact No: +977-9851128217, P.O. Box: 14175

Owner : Myagang Rural Municipality	Title : PLAN	Drawn By : Jeewan Pandey	Revision :	AR 04
Project Name: Prepration Of DPR Of Guru Rinpoche Statue at Tudi Park,Nuwakot	Location: Deurali, Nuwakot, Bagmati Province,Nepal	Architect : Sunita Kutu	Scale : NTS	
		Engineer : Saroj Khiuju	Date : Dec, 2025	
		Checked By : Nabin Ghising		

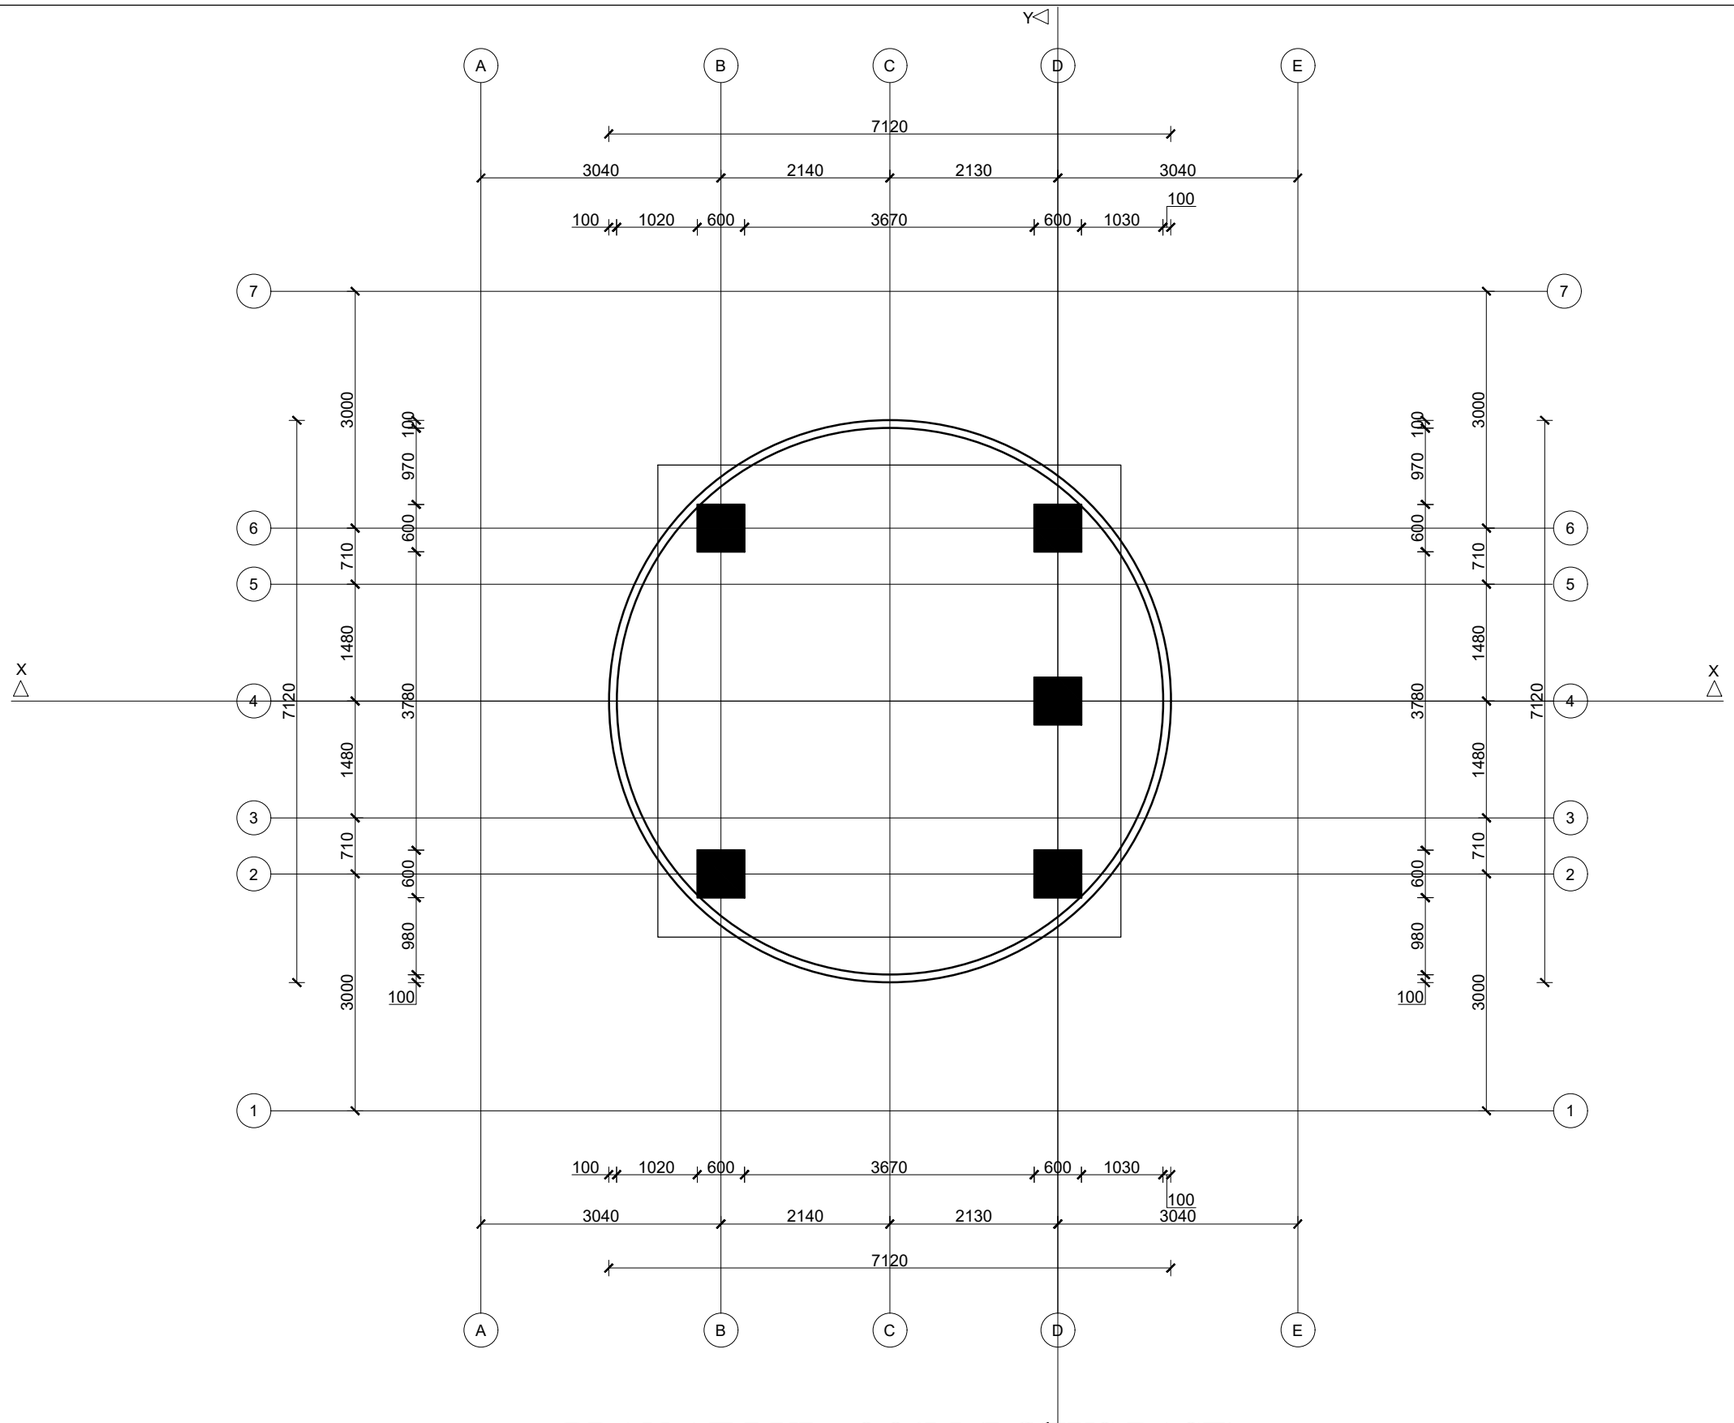


PLAN AT LVL +8.84M (LOTUS BASE)

GREEN DESIGN SOLUTION (P) LTD. design for quality & sustainable life ARCHITECTS I ENGINEERS I INTERIOR DESIGNERS I CONSTRUCTION MANAGERS Baneshwor, Kathmandu, Nepal E-mail:- gdesignsolution13@gmail.com Contact No: +977-9851128217, P.O. Box: 14175	Owner : Myagang Rural Municipality	Title : PLAN	Drawn By : Jeewan Pandey Architect : Sunita Kutu Engineer : Saroj Khiuju Checked By : Nabin Ghising	Revision : Scale : NTS Date : Dec, 2025
	Project Name: Prepration Of DPR Of Guru Rinpoche Statue at Tudi Park,Nuwakot	Location: Deurali, Nuwakot, Bagmati Province,Nepal		AR 05

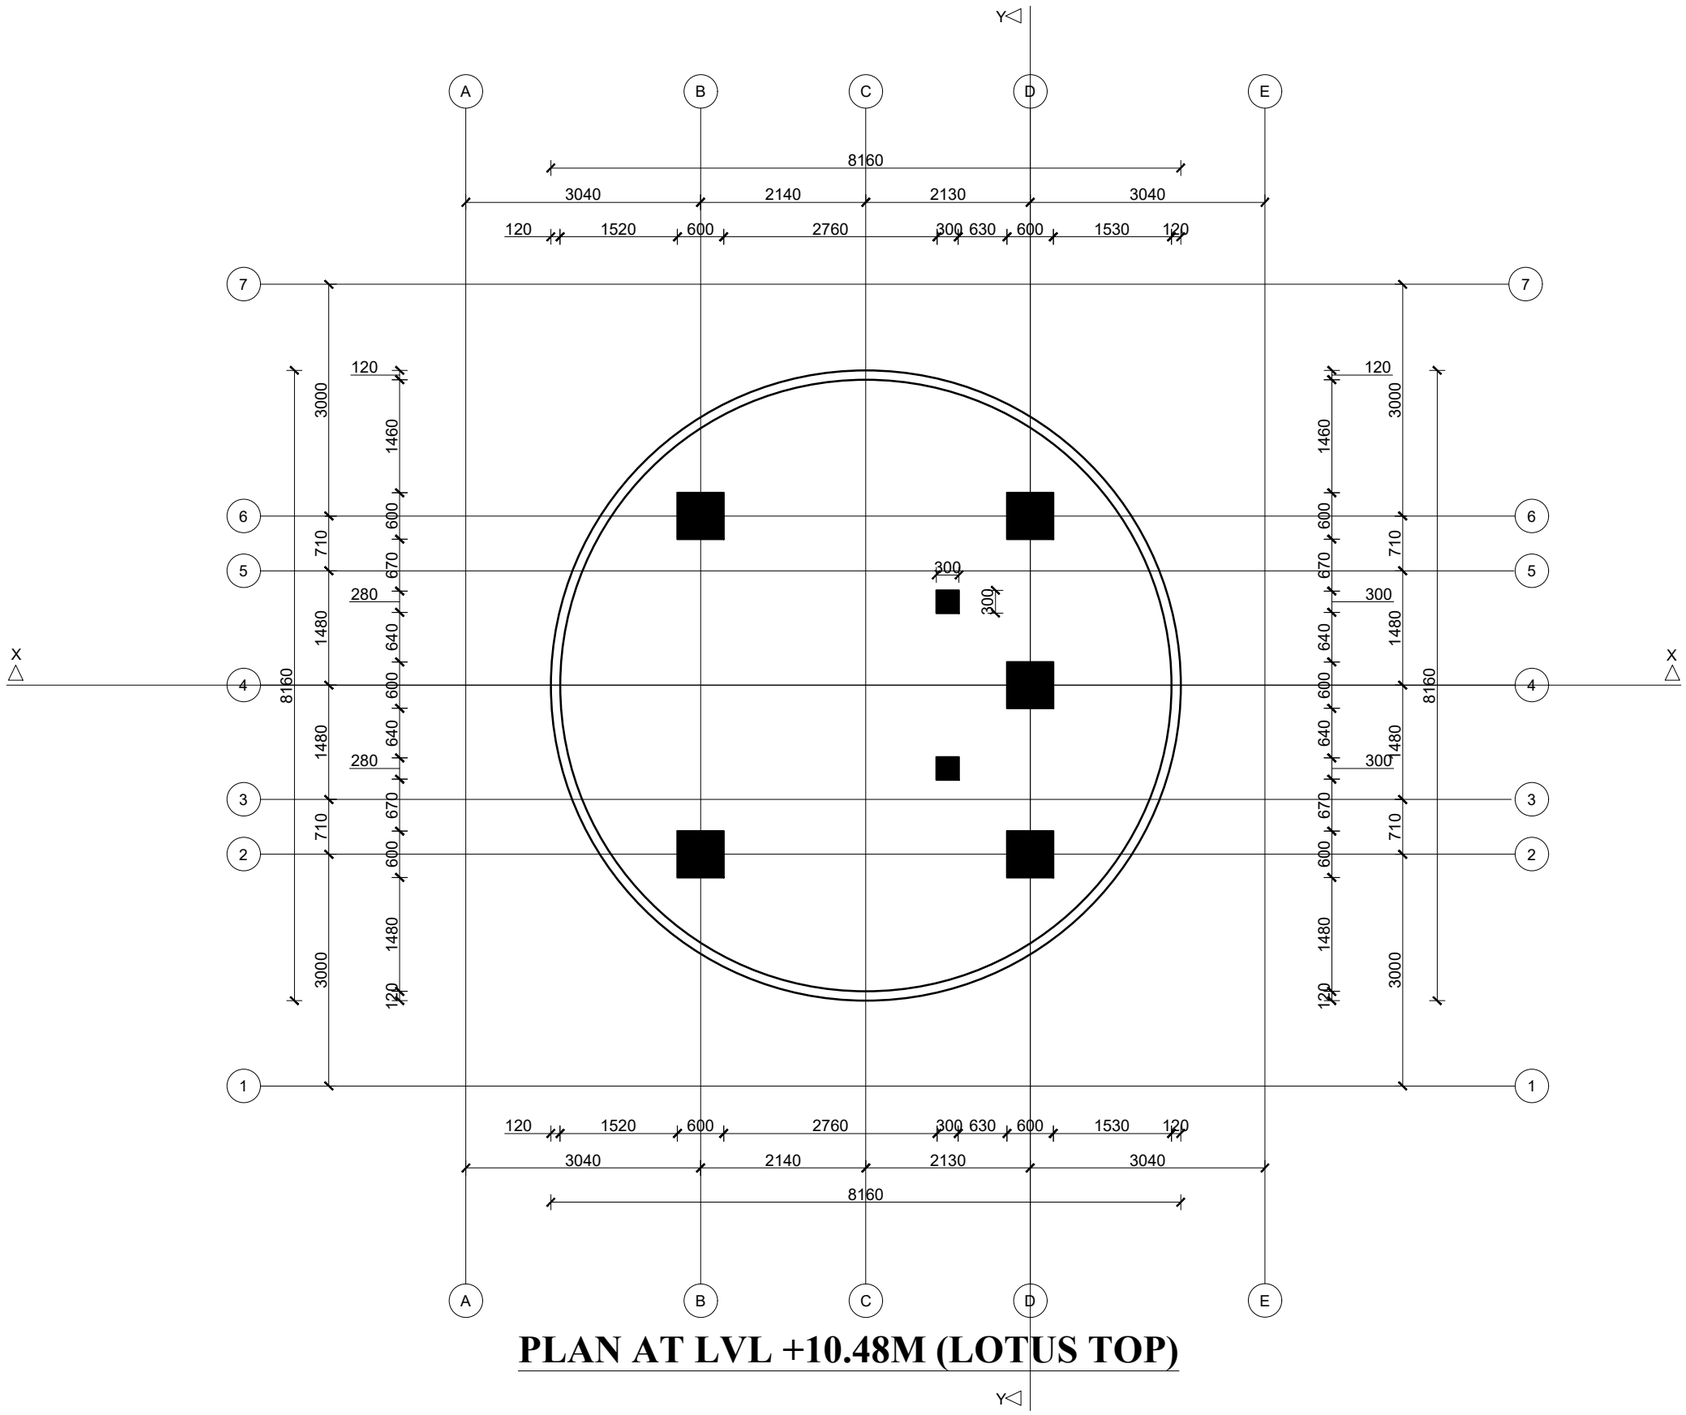

PLAN AT LVL +10.48M (LOTUS TOP)


GREEN DESIGN SOLUTION (P) LTD. design for quality & sustainable life ARCHITECTS I ENGINEERS I INTERIOR DESIGNERS I CONSTRUCTION MANAGERS Baneshwor, Kathmandu, Nepal E-mail:- gdesignsolution13@gmail.com Contact No: +977-9851128217, P.O. Box: 14175	Owner : Myagang Rural Municipality	Title : PLAN	Drawn By : Jeewan Pandey Architect : Sunita Kutu Engineer : Saroj Khiuju Checked By : Nabin Ghising	Revision : Scale : NTS Date : Dec, 2025
	Project Name: Prepration Of DPR Of Guru Rinpoche Statue at Tudi Park,Nuwakot	Location: Deurali, Nuwakot, Bagmati Province,Nepal		AR 06

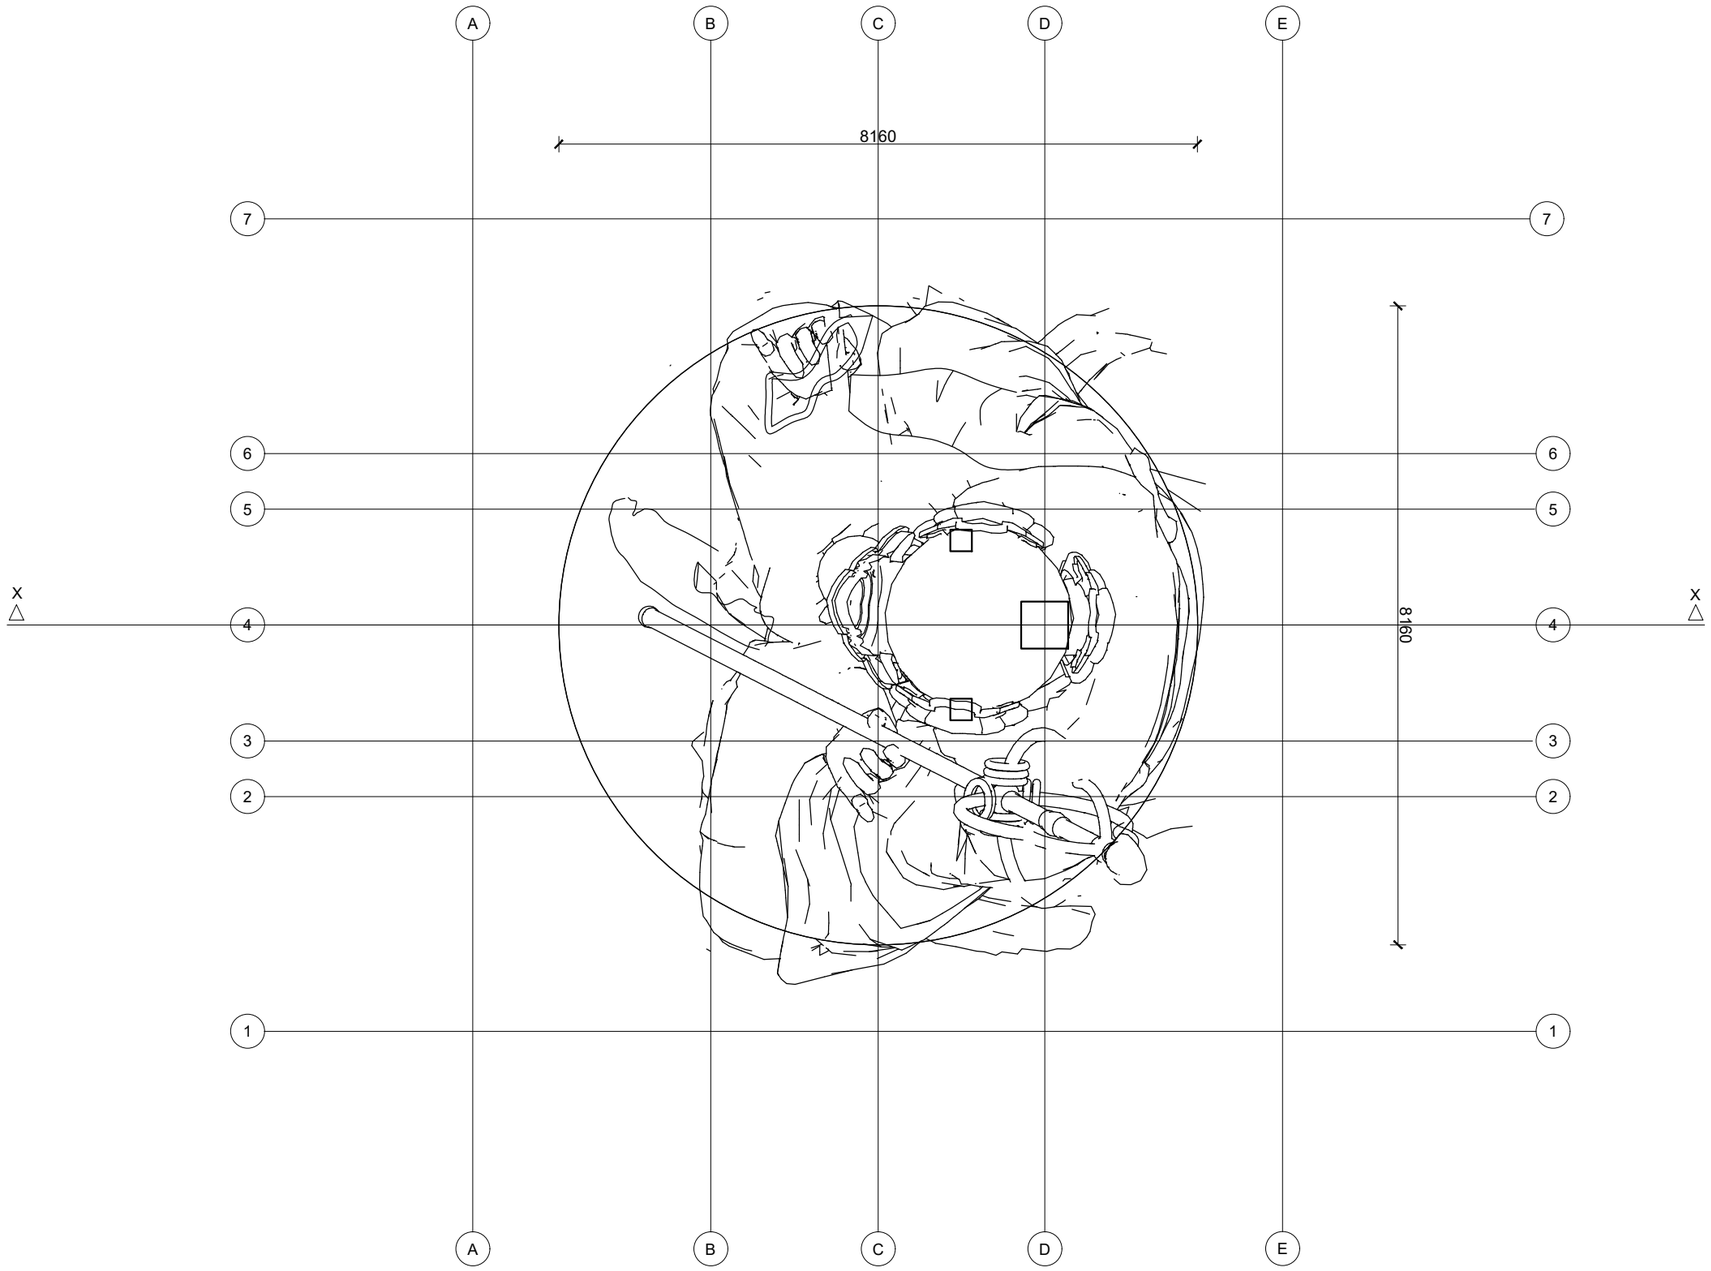

PLAN AT LVL +16.64M (STATUE CHEST)

GREEN DESIGN SOLUTION (P) LTD.
ARCHITECTS
design for quality & sustainable life
ARCHITECTS I ENGINEERS I INTERIOR DESIGNERS I CONSTRUCTION MANAGERS
Baneshwor, Kathmandu, Nepal E-mail:- gdesignsolution13@gmail.com
Contact No: +977-9851128217, P.O. Box: 14175


Owner : Myagang Rural Municipality	Title : PLAN	Drawn By : Jeewan Pandey	Revision :	AR 07
Project Name: Prepration Of DPR Of Guru Rinpoche Statue at Tudi Park,Nuwakot	Location: Deurali, Nuwakot, Bagmati Province,Nepal	Architect : Sunita Kutu	Scale : NTS	
		Engineer : Saroj Khiuju		
		Checked By : Nabin Ghising	Date : Dec, 2025	

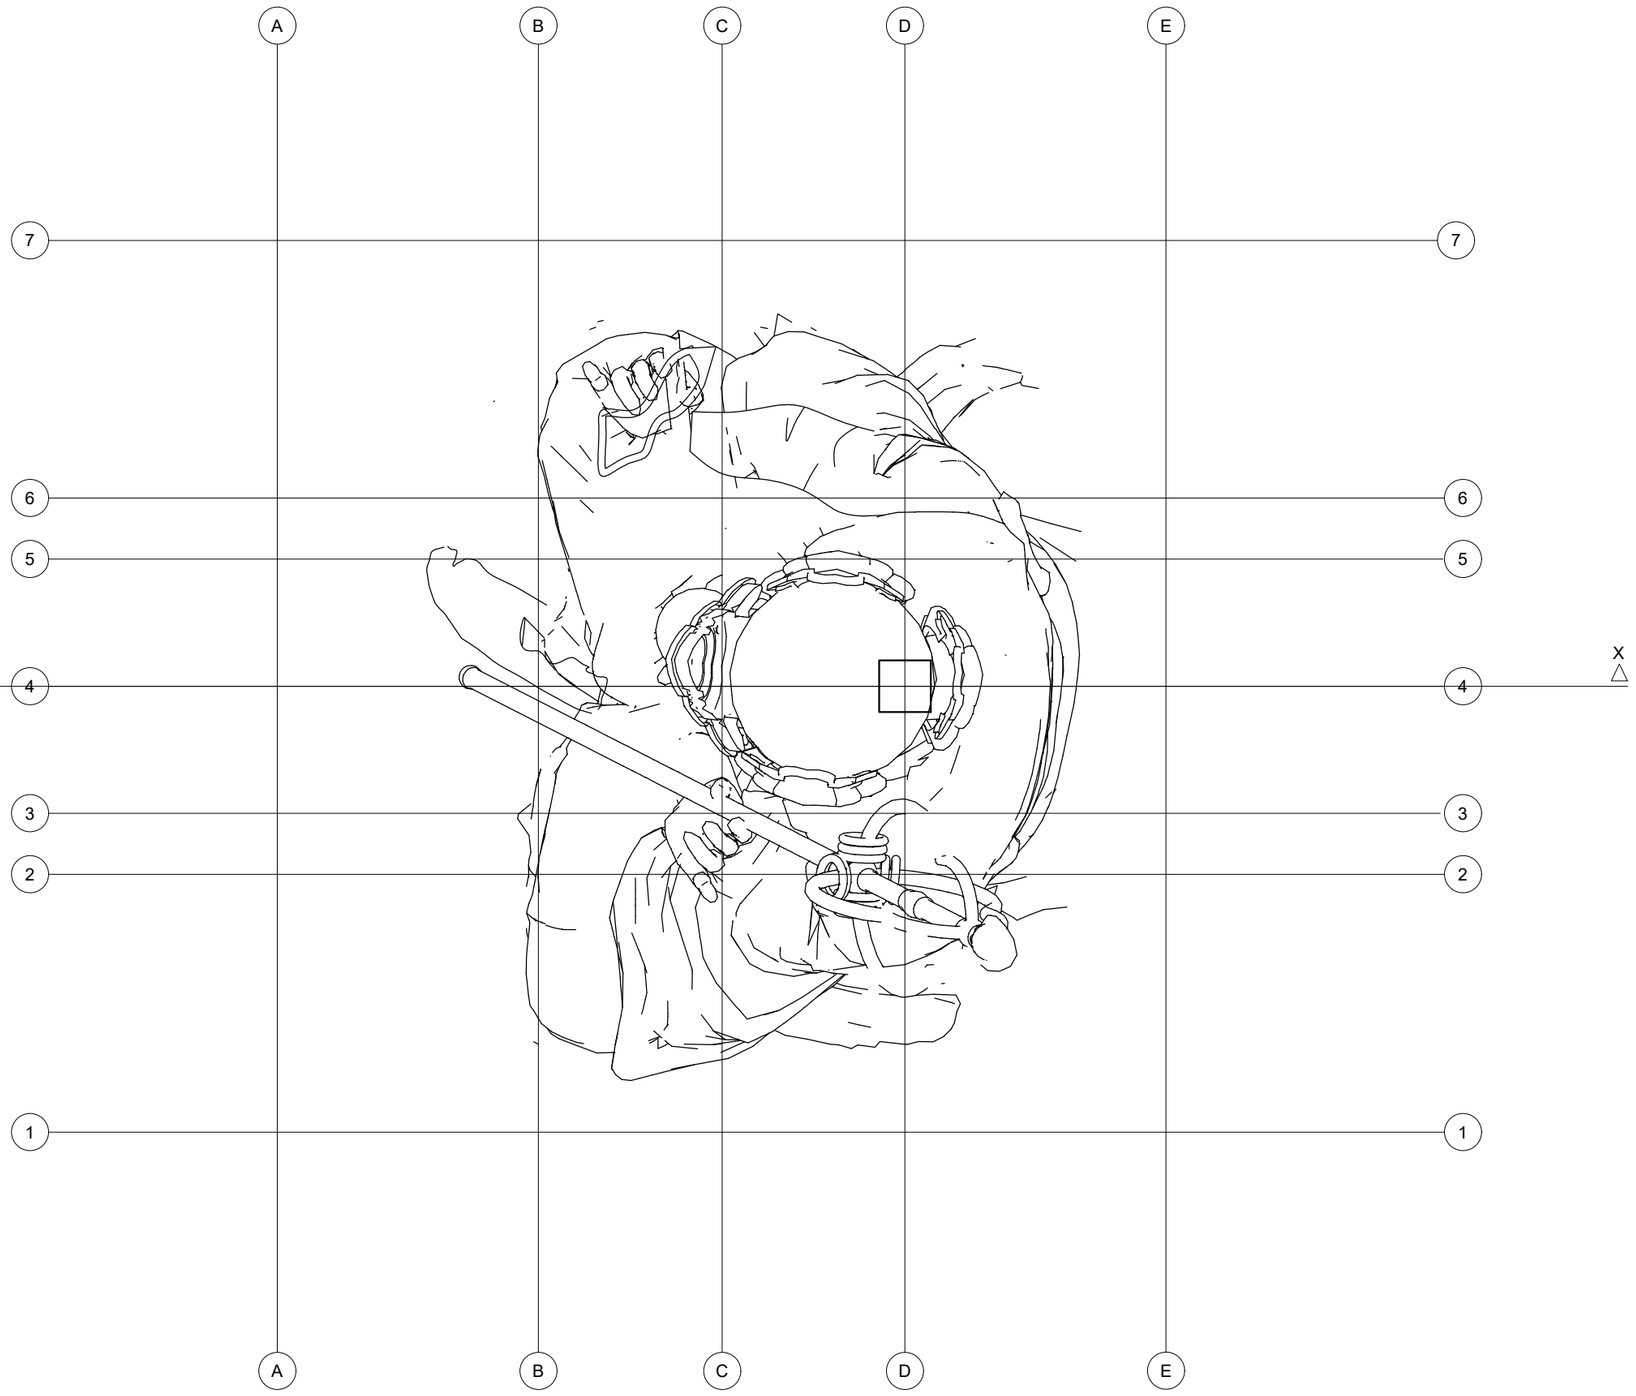

PLAN AT LVL +17.29 M (STATUE TOP)

GREEN DESIGN SOLUTION (P) LTD.
design for quality & sustainable life
ARCHITECTS I ENGINEERS I INTERIOR DESIGNERS I CONSTRUCTION MANAGERS
Baneshwor, Kathmandu, Nepal E-mail:- gdesignsolution13@gmail.com
Contact No: +977-9851128217, P.O. Box: 14175


Owner : Myagang Rural Municipality	Title : PLAN	Drawn By : Jeewan Pandey	Revision :	AR 08
Project Name: Prepration Of DPR Of Guru Rinpoche Statue at Tudi Park,Nuwakot	Location: Deurali, Nuwakot, Bagmati Province,Nepal	Architect : Sunita Kutu	Scale : NTS	
		Engineer : Saroj Khiuju		
		Checked By : Nabin Ghising	Date : Dec, 2025	

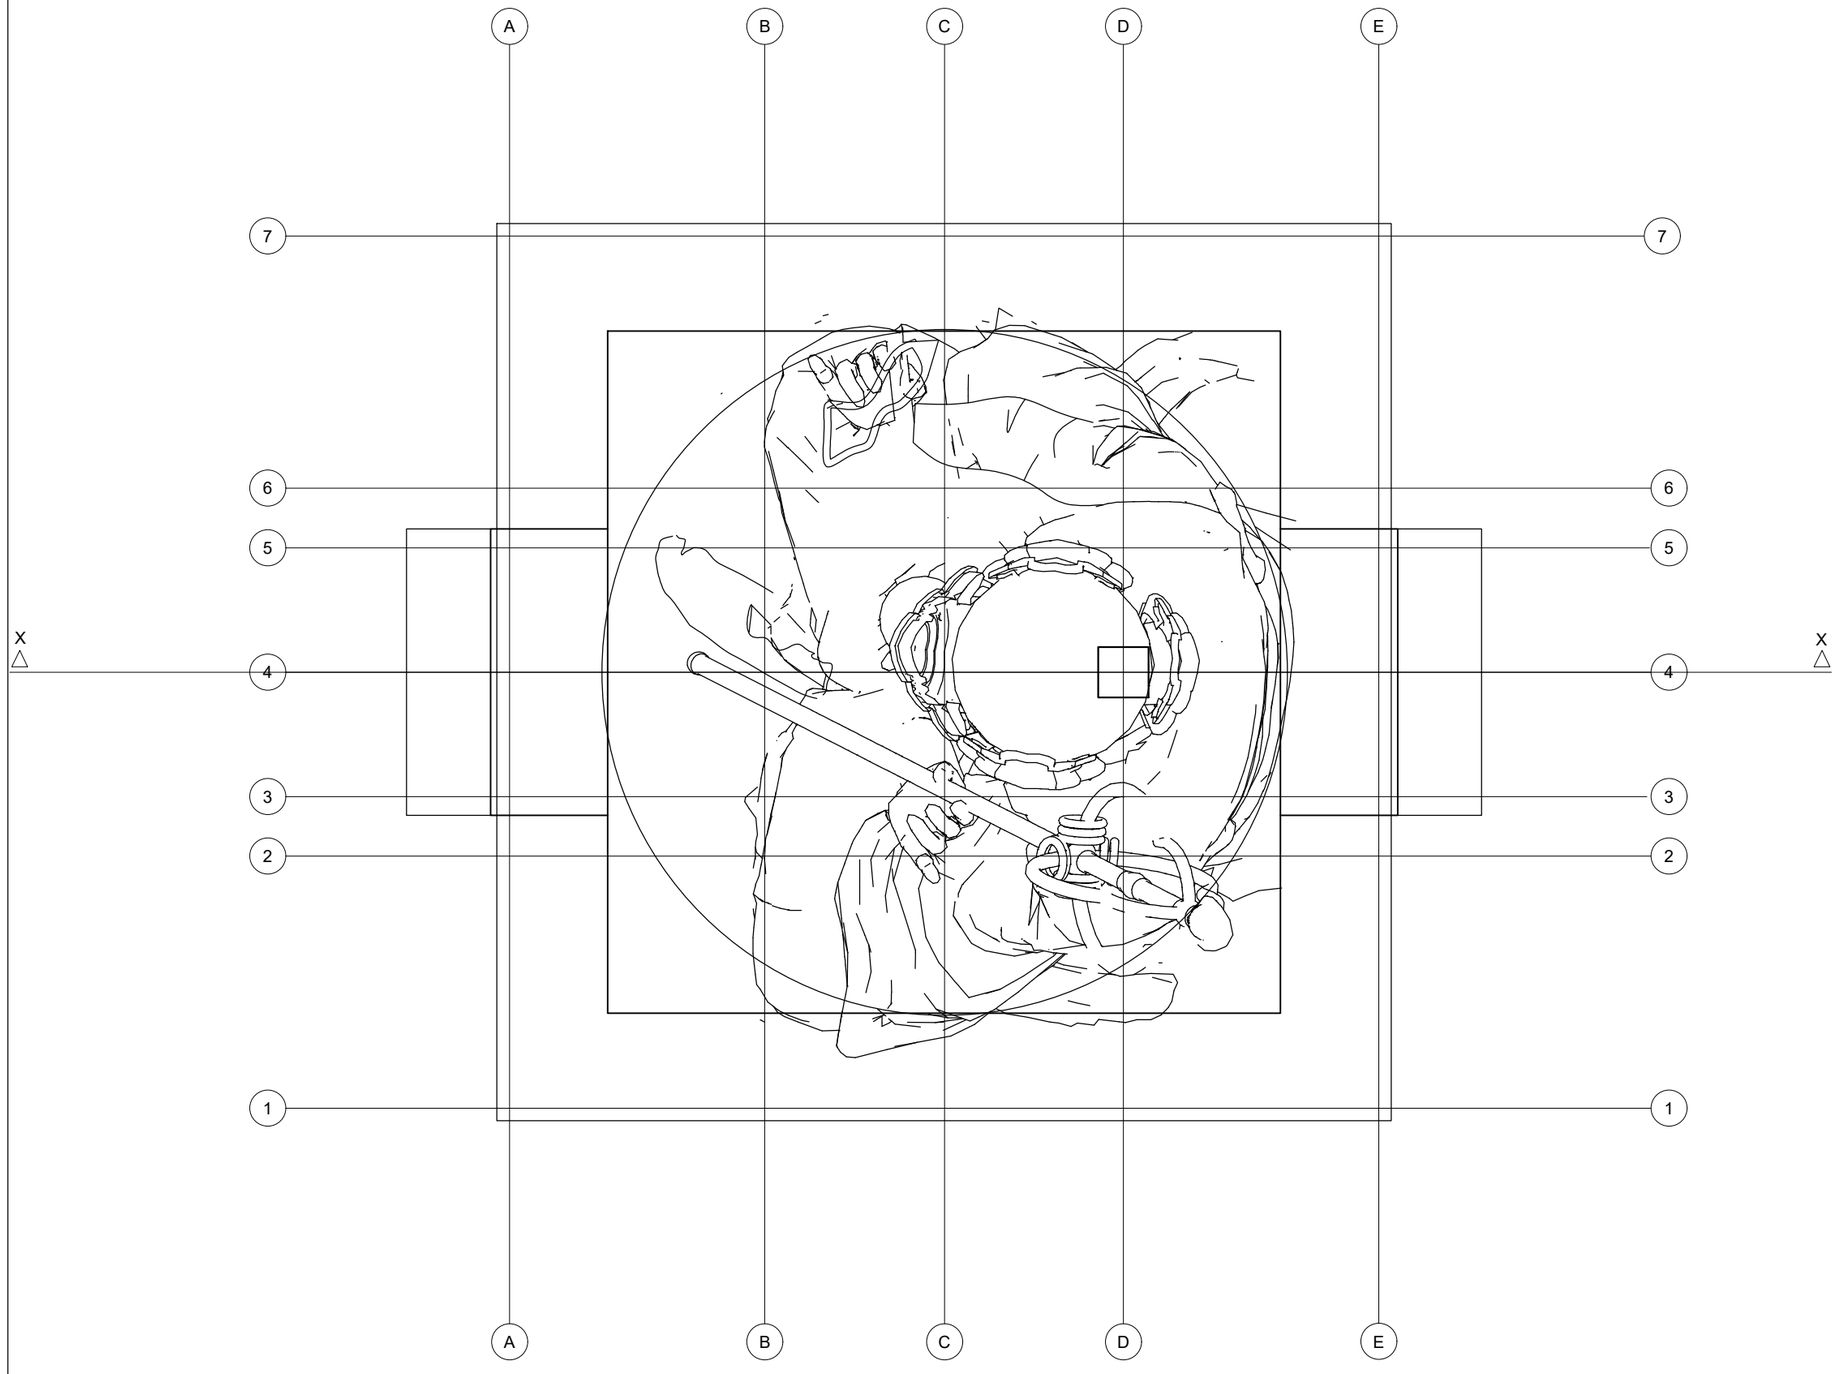

TOP PLAN

GREEN DESIGN SOLUTION (P) LTD.
ARCHITECTS
design for quality & sustainable life
ARCHITECTS I ENGINEERS I INTERIOR DESIGNERS I CONSTRUCTION MANAGERS
Baneshwor, Kathmandu, Nepal E-mail:- gdesignsolution13@gmail.com
Contact No: +977-9851128217, P.O. Box: 14175


Owner : Myagang Rural Municipality	Title : PLAN	Drawn By : Jeewan Pandey	Revision :	AR 09
		Architect : Sunita Kutu	Scale : NTS	
Project Name: Prepration Of DPR Of Guru Rinpoche Statue at Tudi Park,Nuwakot	Location: Deurali, Nuwakot, Bagmati Province,Nepal	Engineer : Saroj Khiuju		
		Checked By : Nabin Ghising	Date : Dec, 2025	

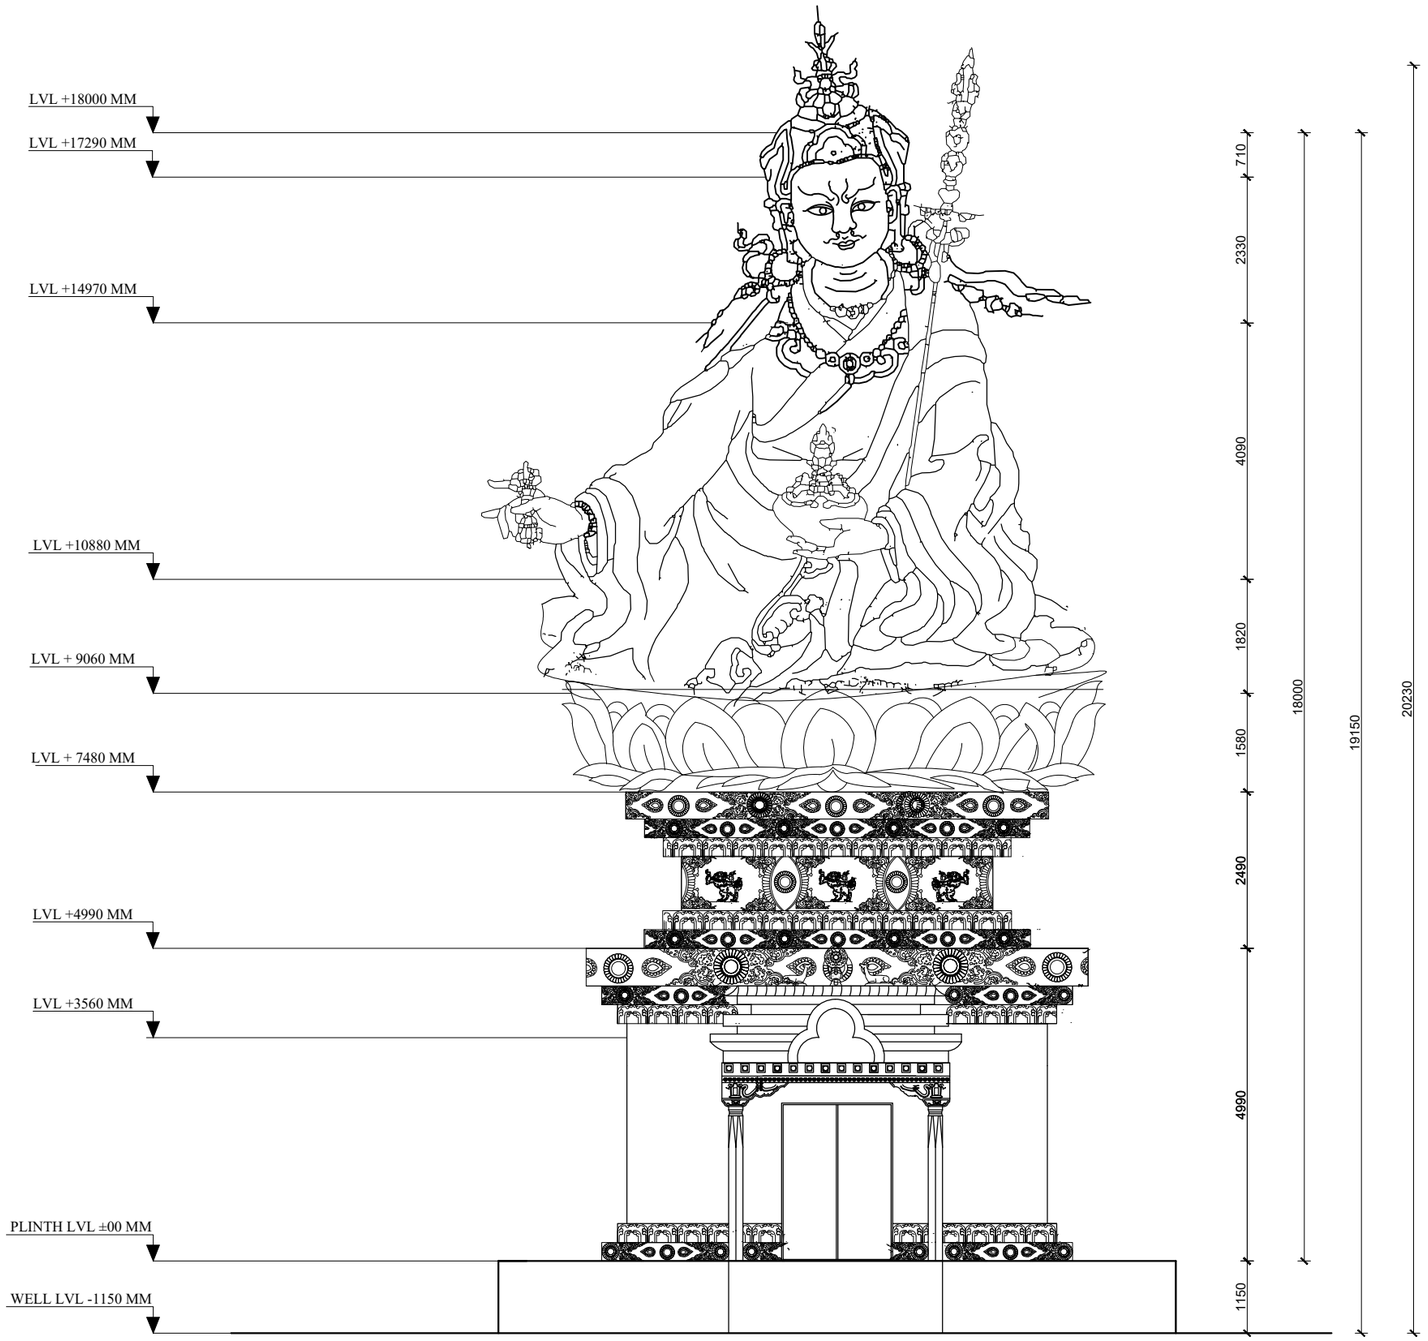

FRONT ELEVATION

GREEN DESIGN SOLUTION (P) LTD.
ARCHITECTS
design for quality & sustainable life
ARCHITECTS I ENGINEERS I INTERIOR DESIGNERS I CONSTRUCTION MANAGERS
Baneshwor, Kathmandu, Nepal E-mail:- gdesignsolution13@gmail.com
Contact No: +977-9851128217, P.O. Box: 14175


Owner : Myagang Rural Municipality	Title : Elevation	Drawn By : Jeewan Pandey	Revision :	AR 10
Project Name: Prepration Of DPR Of Guru Rinpoche Statue at Tudi Park,Nuwakot	Location: Deurali, Nuwakot, Bagmati Province,Nepal	Architect : Sunita Kutu	Scale : NTS	
		Engineer : Saroj Khiuju	Date : Dec, 2025	
		Checked By : Nabin Ghising		

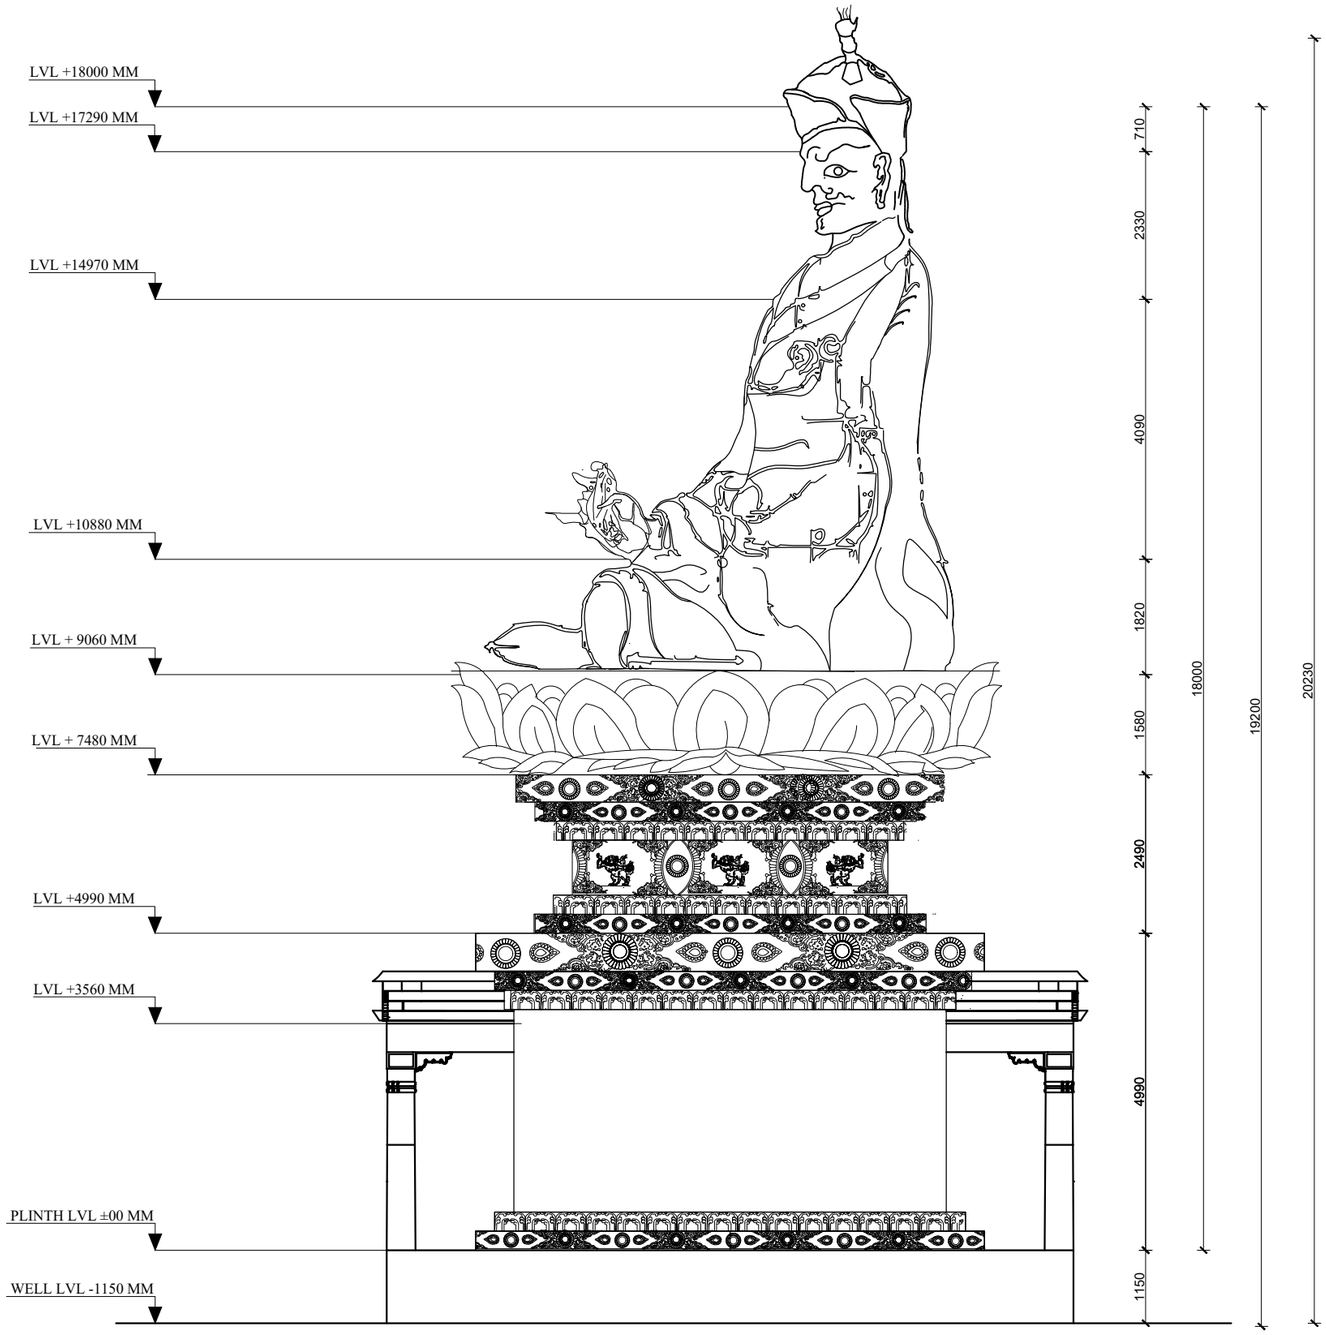

SIDE ELEVATION

GREEN DESIGN SOLUTION (P) LTD.
ARCHITECTS
design for quality & sustainable life
ARCHITECTS I ENGINEERS I INTERIOR DESIGNERS I CONSTRUCTION MANAGERS
Baneshwor, Kathmandu, Nepal E-mail:- gdesignsolution13@gmail.com
Contact No: +977-9851128217, P.O. Box: 14175


Owner : Myagang Rural Municipality	Title : Elevation	Drawn By : Jeewan Pandey	Revision :	AR 11
		Architect : Sunita Kutu	Scale : NTS	
Project Name: Prepration Of DPR Of Guru Rinpoche Statue at Tudi Park,Nuwakot	Location: Deurali, Nuwakot, Bagmati Province,Nepal	Engineer : Saroj Khiuju		
		Checked By : Nabin Ghising	Date : Dec, 2025	

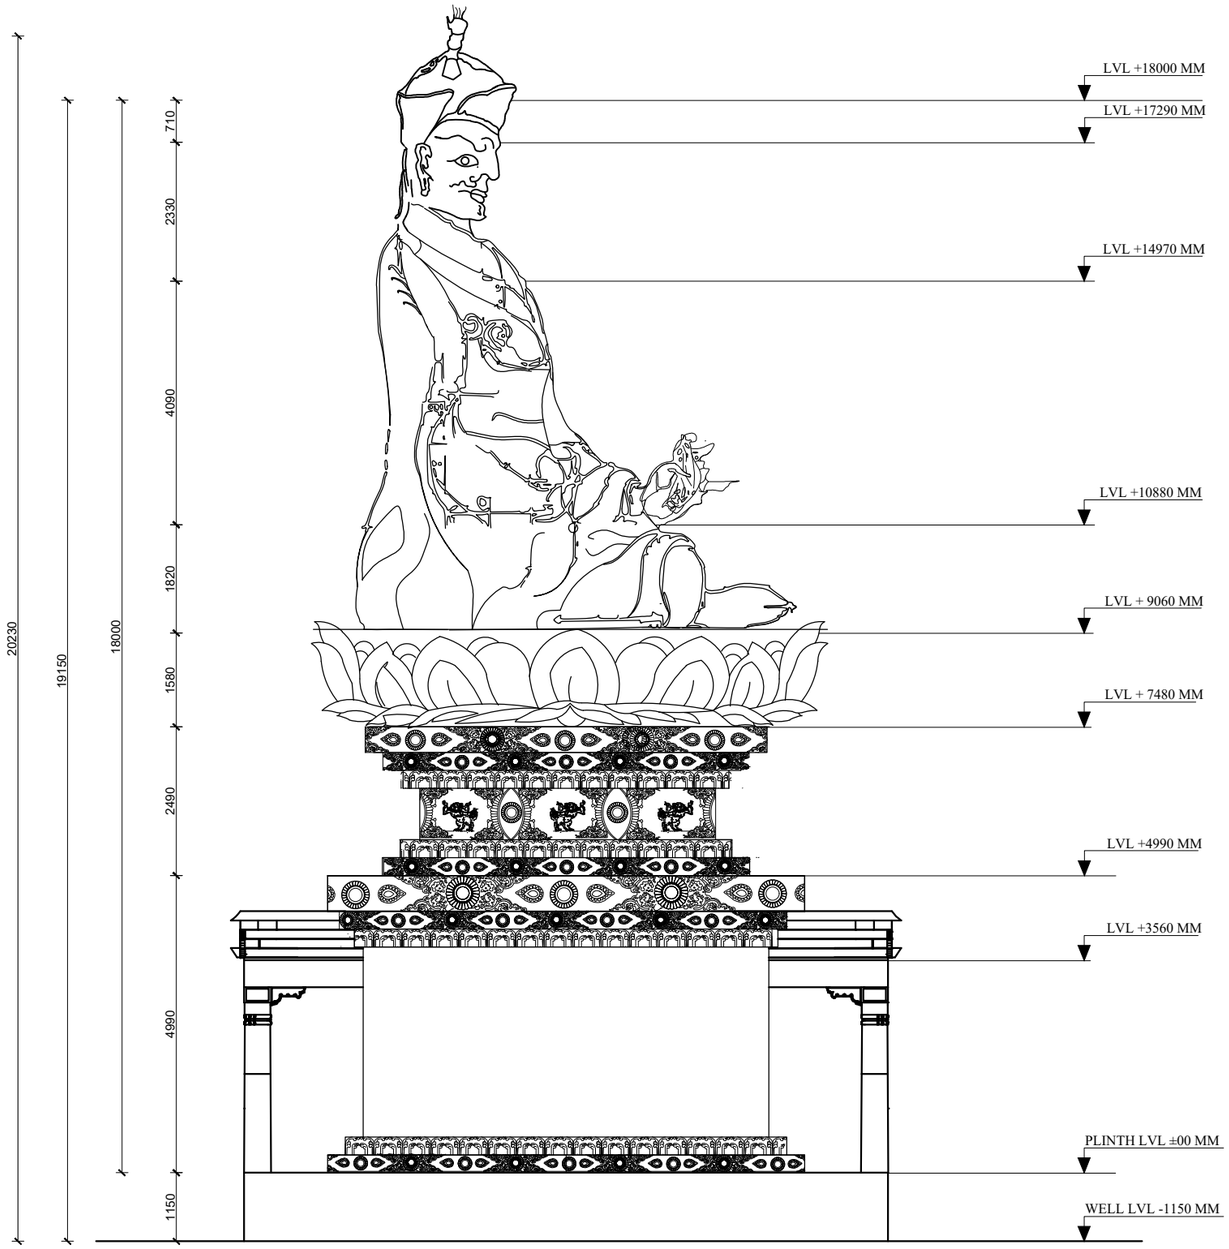

SIDE ELEVATION

GREEN DESIGN SOLUTION (P) LTD.
design for quality & sustainable life
ARCHITECTS I ENGINEERS I INTERIOR DESIGNERS I CONSTRUCTION MANAGERS
Baneshwor, Kathmandu, Nepal E-mail:- gdesignsolution13@gmail.com
Contact No: +977-9851128217, P.O. Box: 14175


Owner : Myagang Rural Municipality	Title : Elevation	Drawn By : Jeewan Pandey	Revision :	AR 12
		Architect : Sunita Kutu	Scale : NTS	
Project Name: Prepration Of DPR Of Guru Rinpoche Statue at Tudi Park,Nuwakot	Location: Deurali, Nuwakot, Bagmati Province,Nepal	Engineer : Saroj Khiuju		
		Checked By : Nabin Ghising	Date : Dec, 2025	

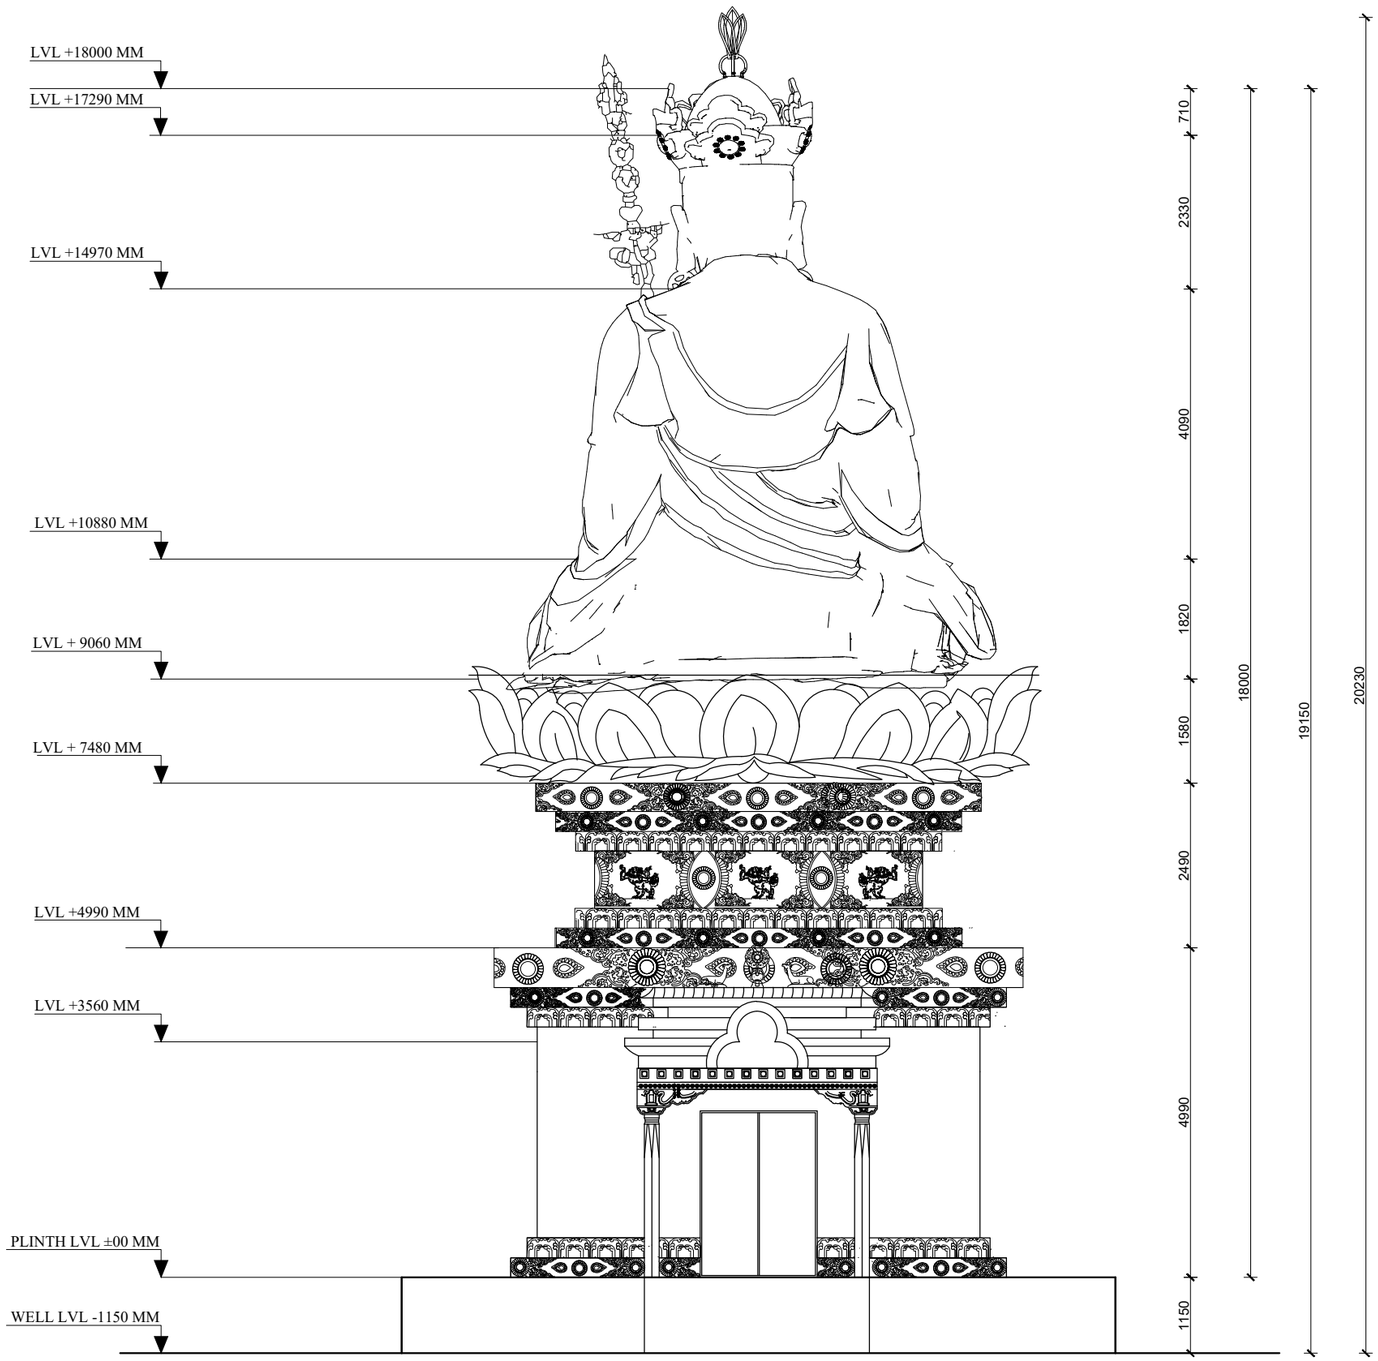

BACK ELEVATION

GREEN DESIGN SOLUTION (P) LTD.
ARCHITECTS
design for quality & sustainable life
ARCHITECTS I ENGINEERS I INTERIOR DESIGNERS I CONSTRUCTION MANAGERS
Baneshwor, Kathmandu, Nepal E-mail:- gdesignsolution13@gmail.com
Contact No: +977-9851128217, P.O. Box: 14175


Owner : Myagang Rural Municipality	Title : Elevation	Drawn By : Jeewan Pandey	Revision :	AR 13
Project Name: Prepration Of DPR Of Guru Rinpoche Statue at Tudi Park,Nuwakot	Location: Deurali, Nuwakot, Bagmati Province,Nepal	Architect : Sunita Kutu	Scale : NTS	
		Engineer : Saroj Khiuju		
		Checked By : Nabin Ghising	Date : Dec, 2025	

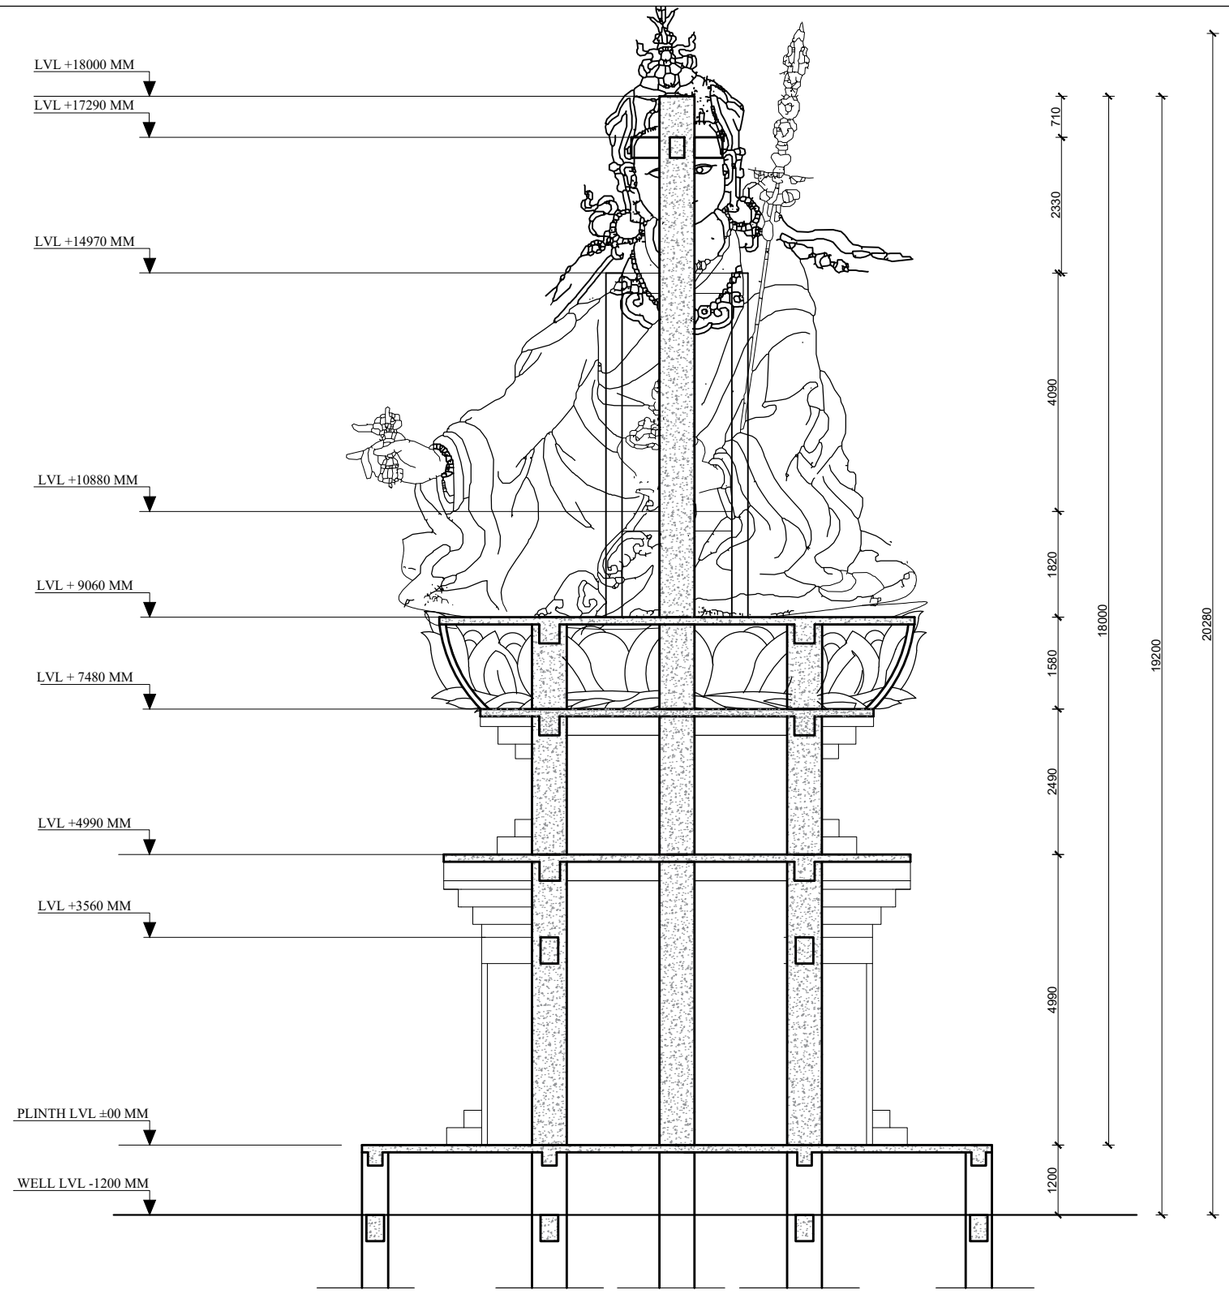

SECTION AT Y-Y

GREEN DESIGN SOLUTION (P) LTD.
ARCHITECTS
design for quality & sustainable life
ARCHITECTS I ENGINEERS I INTERIOR DESIGNERS I CONSTRUCTION MANAGERS
Baneshwor, Kathmandu, Nepal E-mail:- gdesignsolution13@gmail.com
Contact No: +977-9851128217, P.O. Box: 14175

Owner : Myagang Rural Municipality	Title : Elevation	Drawn By : Jeewan Pandey	Revision :	AR 14
		Architect : Sunita Kutu		
Project Name: Prepration Of DPR Of Guru Rinpoche Statue at Tudi Park,Nuwakot	Location: Deurali, Nuwakot, Bagmati Province,Nepal	Engineer : Saroj Khiuju	Scale : NTS	
		Checked By : Nabin Ghising	Date : Dec, 2025	

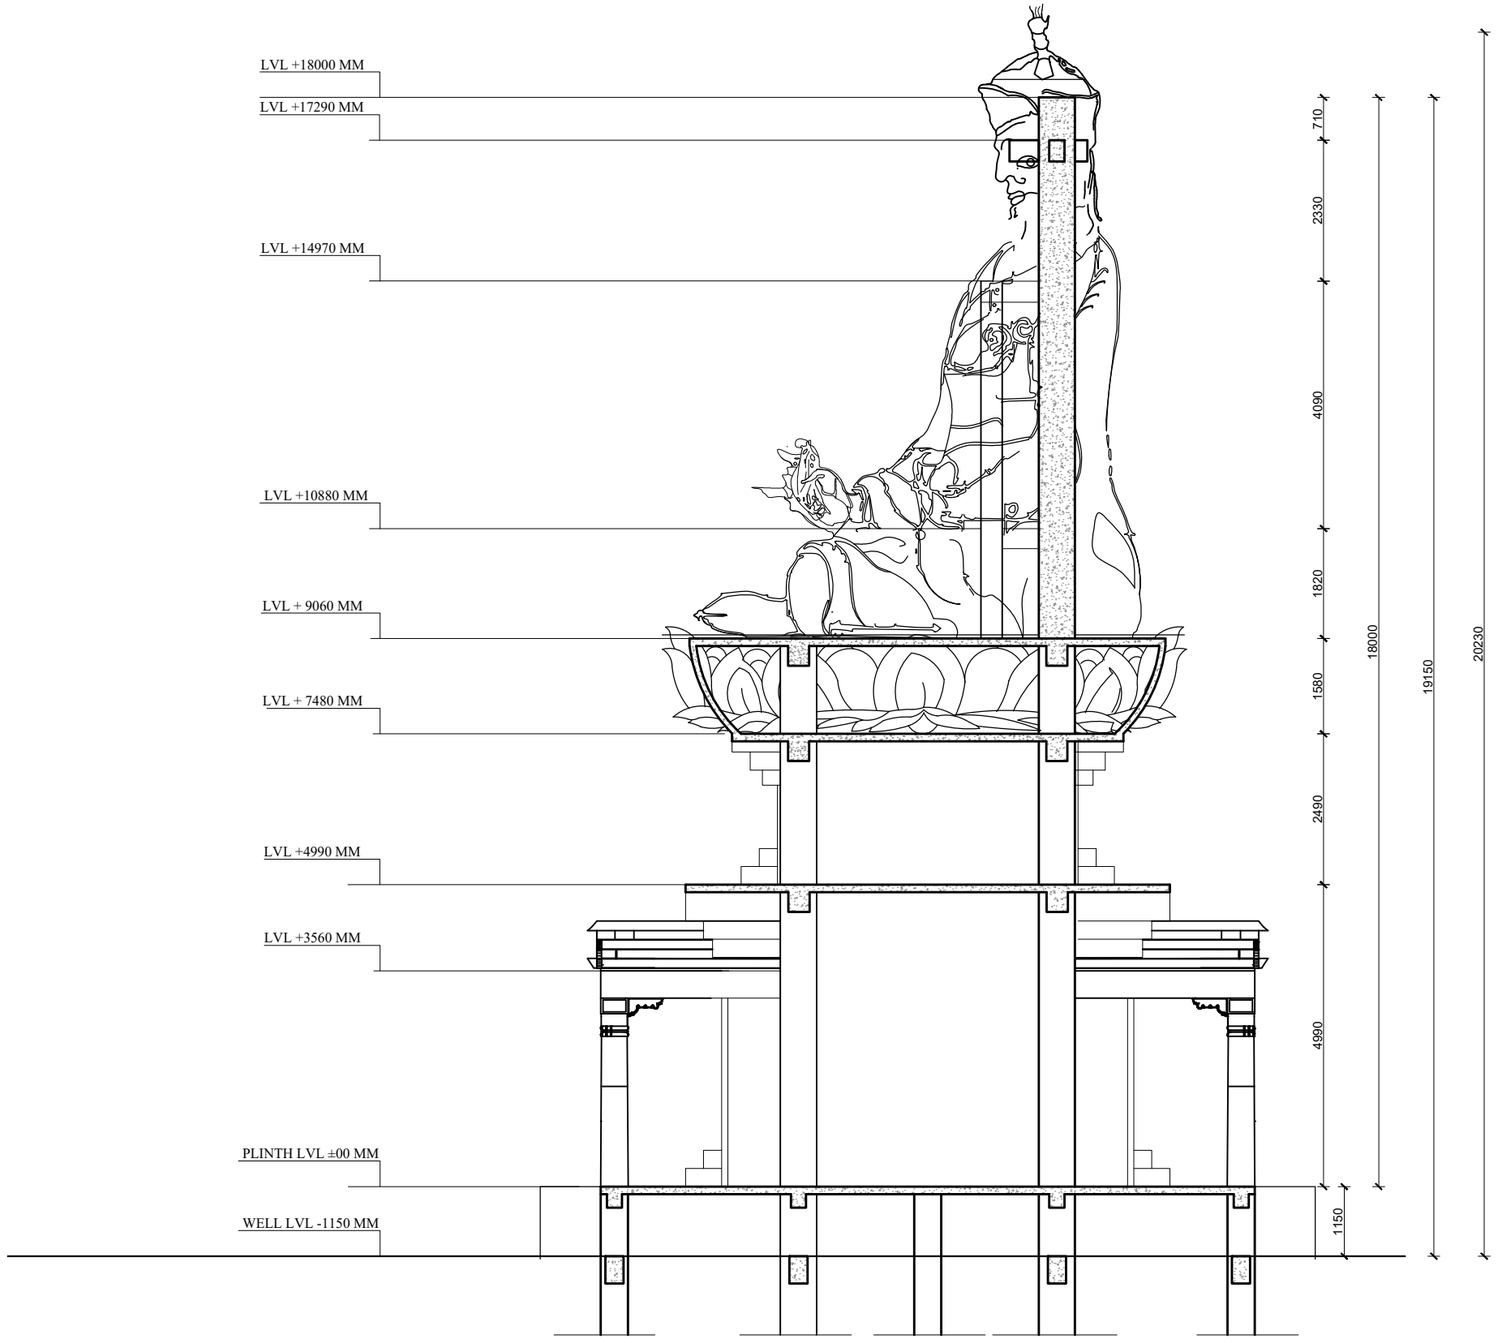


SECTION AT X-X

GREEN DESIGN SOLUTION (P) LTD.
ARCHITECTS
design for quality & sustainable life
ARCHITECTS I ENGINEERS I INTERIOR DESIGNERS I CONSTRUCTION MANAGERS
Baneshwor, Kathmandu, Nepal E-mail:- gdesignsolution13@gmail.com
Contact No: +977-9851128217, P.O. Box: 14175


Owner : Myagang Rural Municipality	Title : Elevation	Drawn By : Jeewan Pandey	Revision :	AR 15
Project Name: Prepration Of DPR Of Guru Rinpoche Statue at Tudi Park,Nuwakot	Location: Deurali, Nuwakot, Bagmati Province,Nepal	Architect : Sunita Kutu	Scale : NTS	
		Engineer : Saroj Khiuju		
		Checked By : Nabin Ghising	Date : Dec, 2025	

STRUCTURAL DRAWINGS

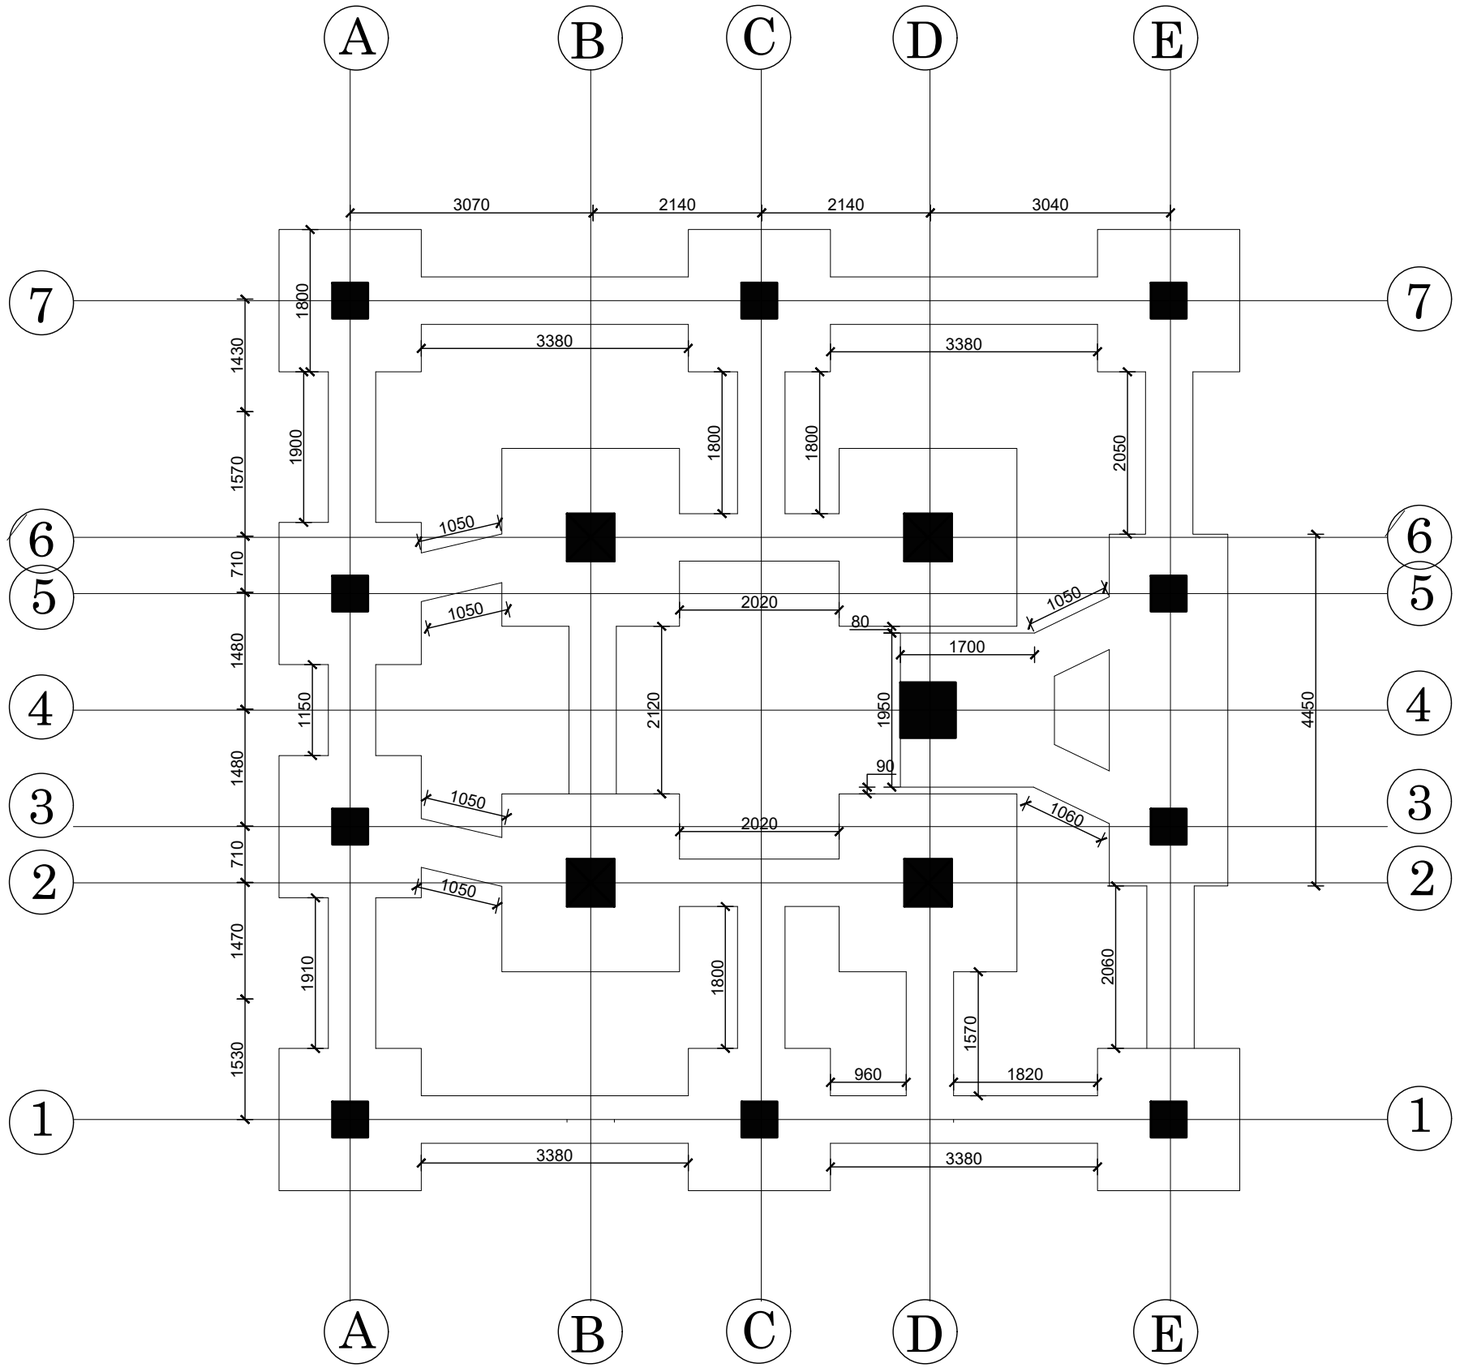


Trench Layout PLan

GREEN DESIGN SOLUTION (P) LTD. design for quality & sustainable life ARCHITECTS I ENGINEERS I INTERIOR DESIGNERS I CONSTRUCTION MANAGERS Baneshwor, Kathmandu, Nepal E-mail:- gdesignsolution13@gmail.com Contact No: +977-9851128217, P.O. Box: 14175	Owner : Myagang Rural Municipality	Title : Trench Layout Plan	Drawn By : Sujan Thapa Architect : Sunita Kutu Engineer : Saroj Khiuju Checked By : Nabin Ghising	Revision : Scale : NTS Date : Dec, 2025
	Project Name: Prepration Of DPR Of Guru Rinpoche Statue at Tudi Park,Nuwakot	Location: Deurali, Nuwakot, Bagmati Province,Nepal		ST 01

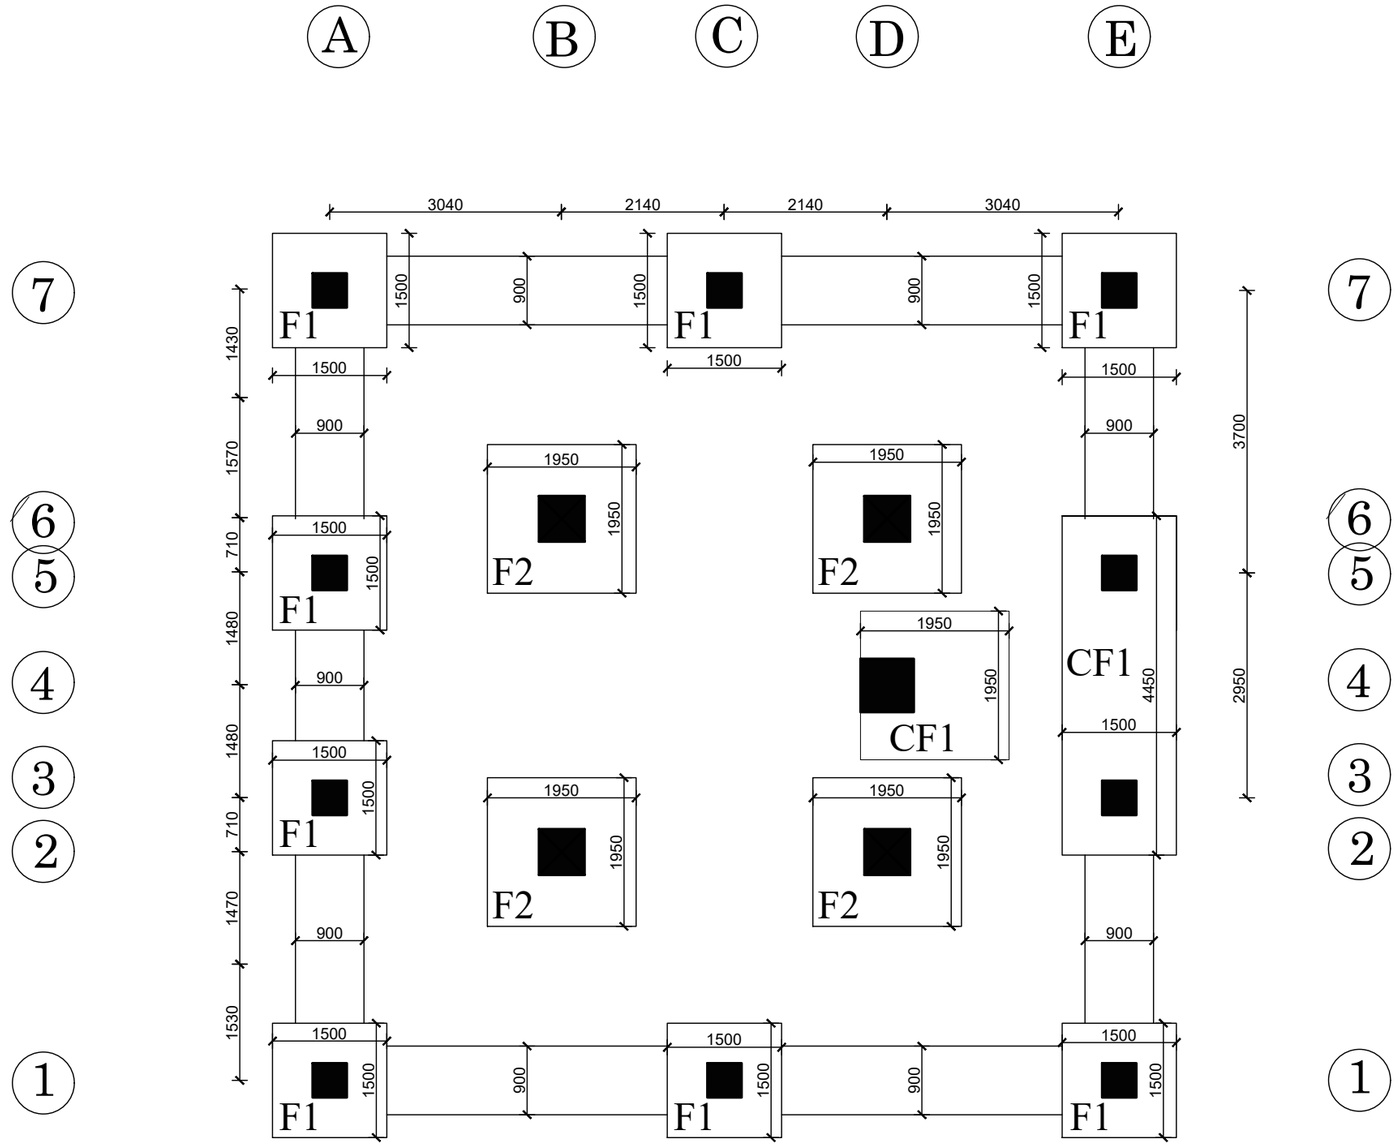


Foundation and Shear wall Footing
Layout Plan


GREEN DESIGN SOLUTION (P) LTD. design for quality & sustainable life ARCHITECTS I ENGINEERS I INTERIOR DESIGNERS I CONSTRUCTION MANAGERS Baneshwor, Kathmandu, Nepal E-mail:- gdesignsolution13@gmail.com Contact No: +977-9851128217, P.O. Box: 14175	Owner : Myagang Rural Municipality Project Name: Prepration Of DPR Of Guru Rinpoche Statue at Tudi Park,Nuwakot	Title : Beam Layout Plan Location: Deurali, Nuwakot, Bagmati Province,Nepal	Drawn By : Sujan Thapa Architect : Sunita Kutu Engineer : Saroj Khiuju Checked By : Nabin Ghising	Revision : Scale : NTS Date : Dec, 2025	ST 02

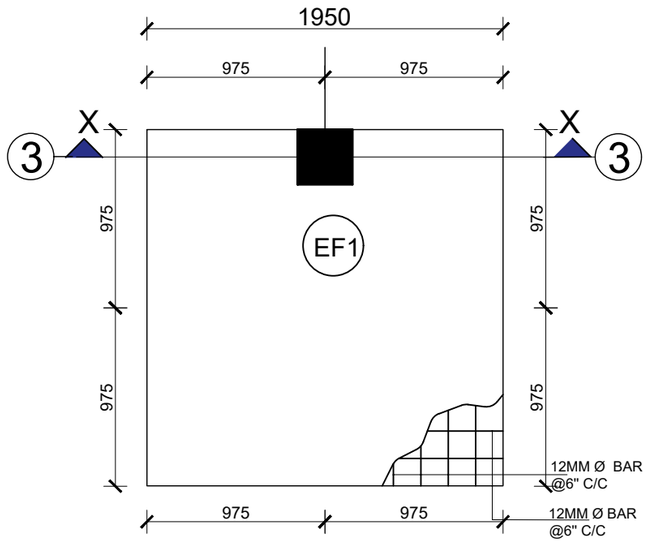


ECENTRIC FOOTING(EF1)

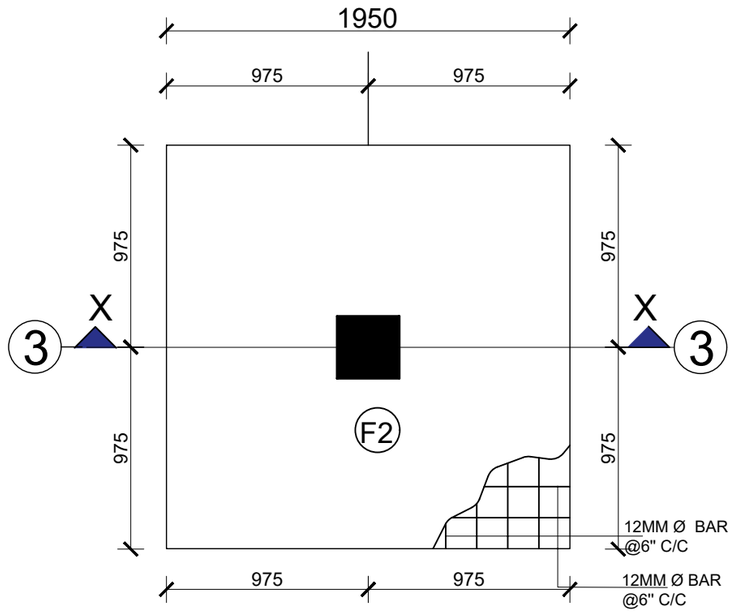


ISOLATED FOOTING(F2)

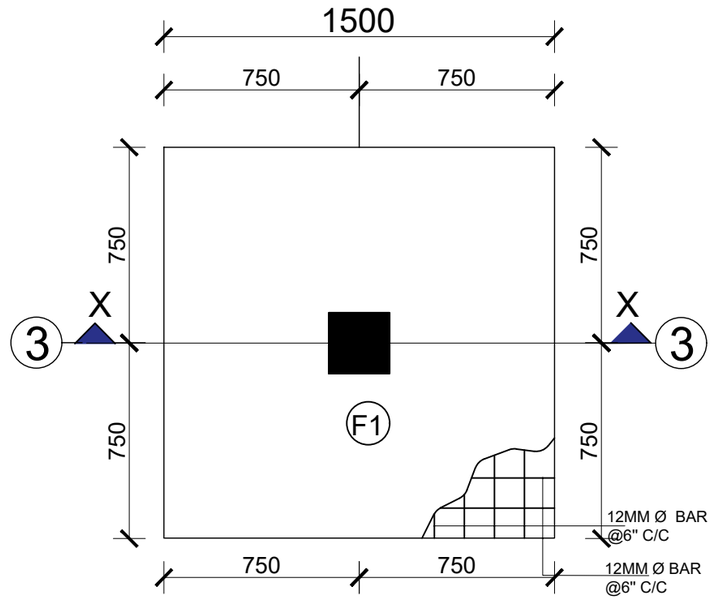


ISOLATED FOOTING(F1)

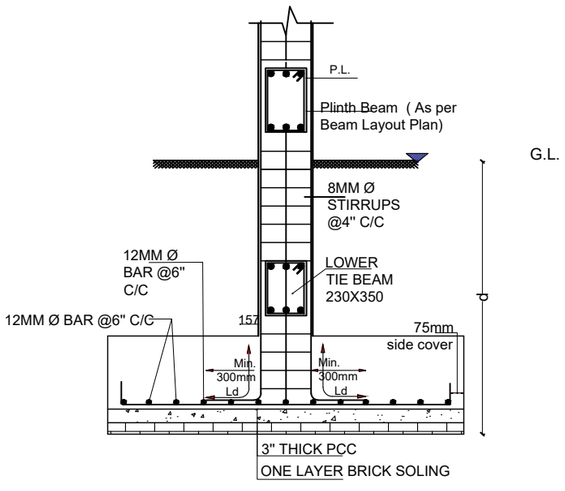

EF1 SECTION AT X-X

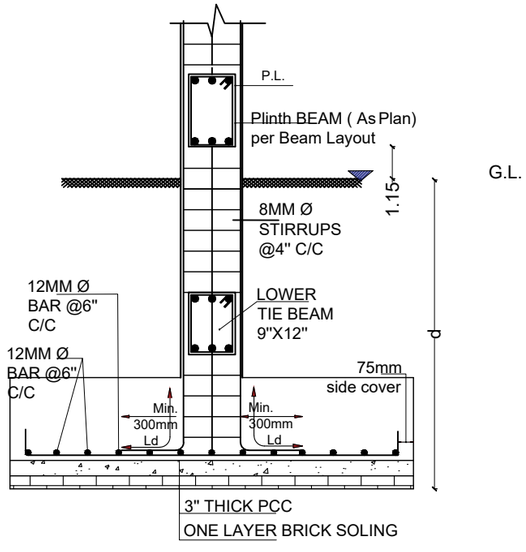


F2 SECTION AT X-X

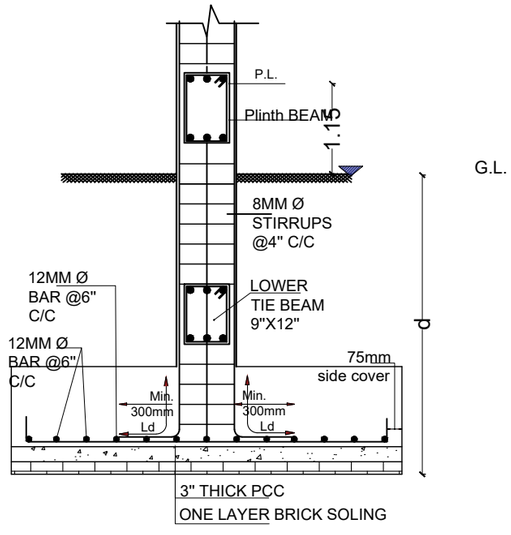


SECTION AT X-X

GREEN DESIGN SOLUTION (P) LTD.
ARCHITECTS
design for quality & sustainable life
ARCHITECTS I ENGINEERS I INTERIOR DESIGNERS I CONSTRUCTION MANAGERS
Baneshwor, Kathmandu, Nepal E-mail:- gdesignsolution13@gmail.com
Contact No: +977-9851128217, P.O. Box: 14175

Owner : Myagang Rural Municipality	Title : Footing Section	Drawn By : Sujan Thapa	Revision :	ST 03
Project Name: Prepration Of DPR Of Guru Rinpoche Statue at Tudi Park,Nuwakot	Location: Deurali, Nuwakot, Bagmati Province,Nepal	Architect : Sunita Kutu	Scale : NTS	
		Engineer : Saroj Khiuju	Date : Dec, 2025	
		Checked By : Nabin Ghising		

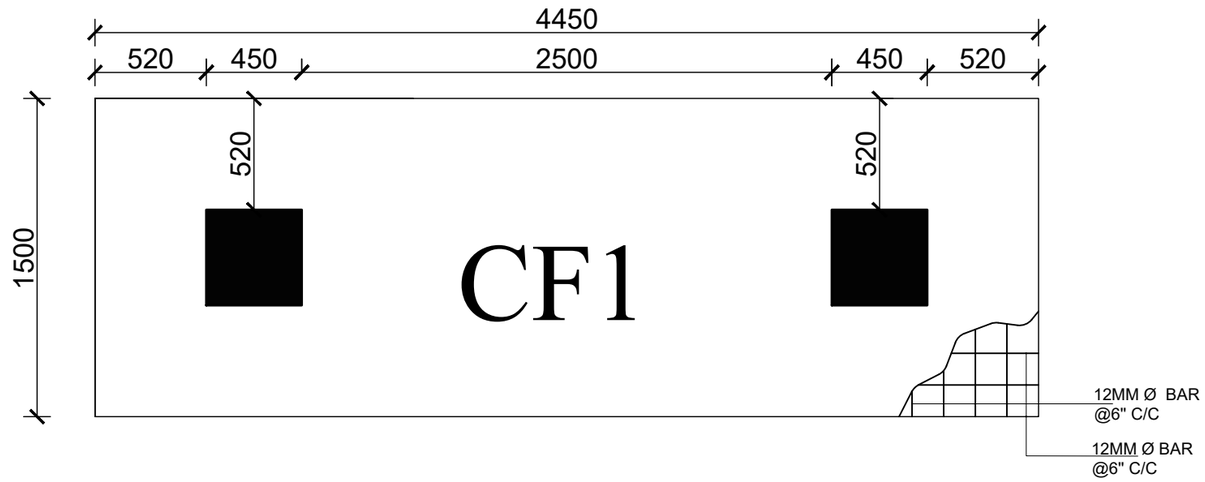


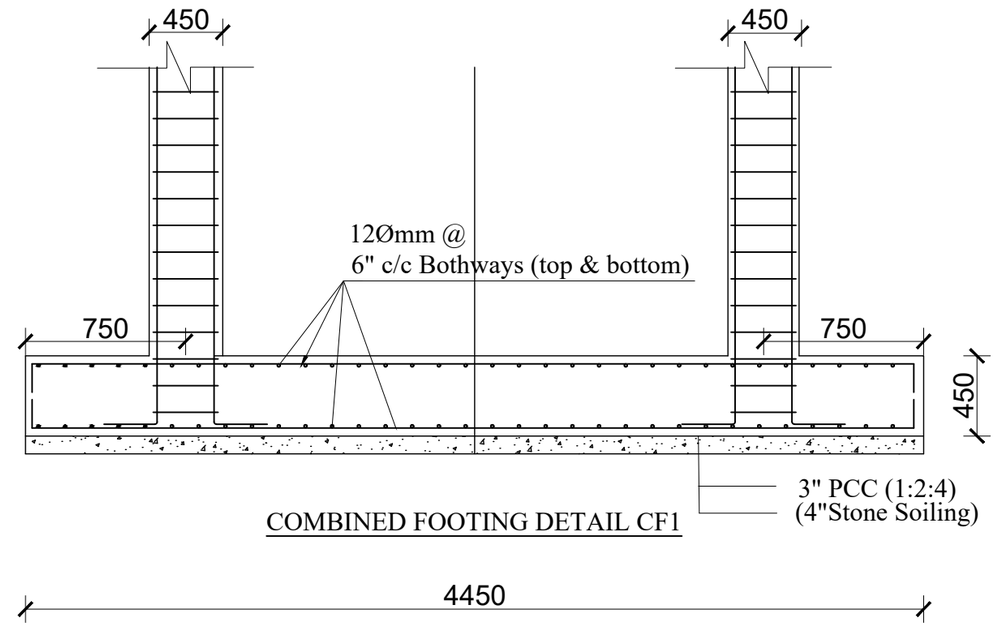

COMBINED FOOTING DETAIL CF1

GREEN DESIGN SOLUTION (P) LTD.
design for quality & sustainable life
ARCHITECTS I ENGINEERS I INTERIOR DESIGNERS I CONSTRUCTION MANAGERS
Baneshwor, Kathmandu, Nepal E-mail:- gdesignsolution13@gmail.com
Contact No: +977-9851128217, P.O. Box: 14175


Owner : Myagang Rural Municipality	Title : Footing Section	Drawn By : Sujan Thapa	Revision :	ST 04
Project Name: Prepration Of DPR Of Guru Rinpoche Statue at Tudi Park,Nuwakot	Location: Deurali, Nuwakot, Bagmati Province,Nepal	Architect : Sunita Kutu	Scale : NTS	
		Engineer : Saroj Khiuju		
		Checked By : Nabin Ghising	Date : Dec, 2025	

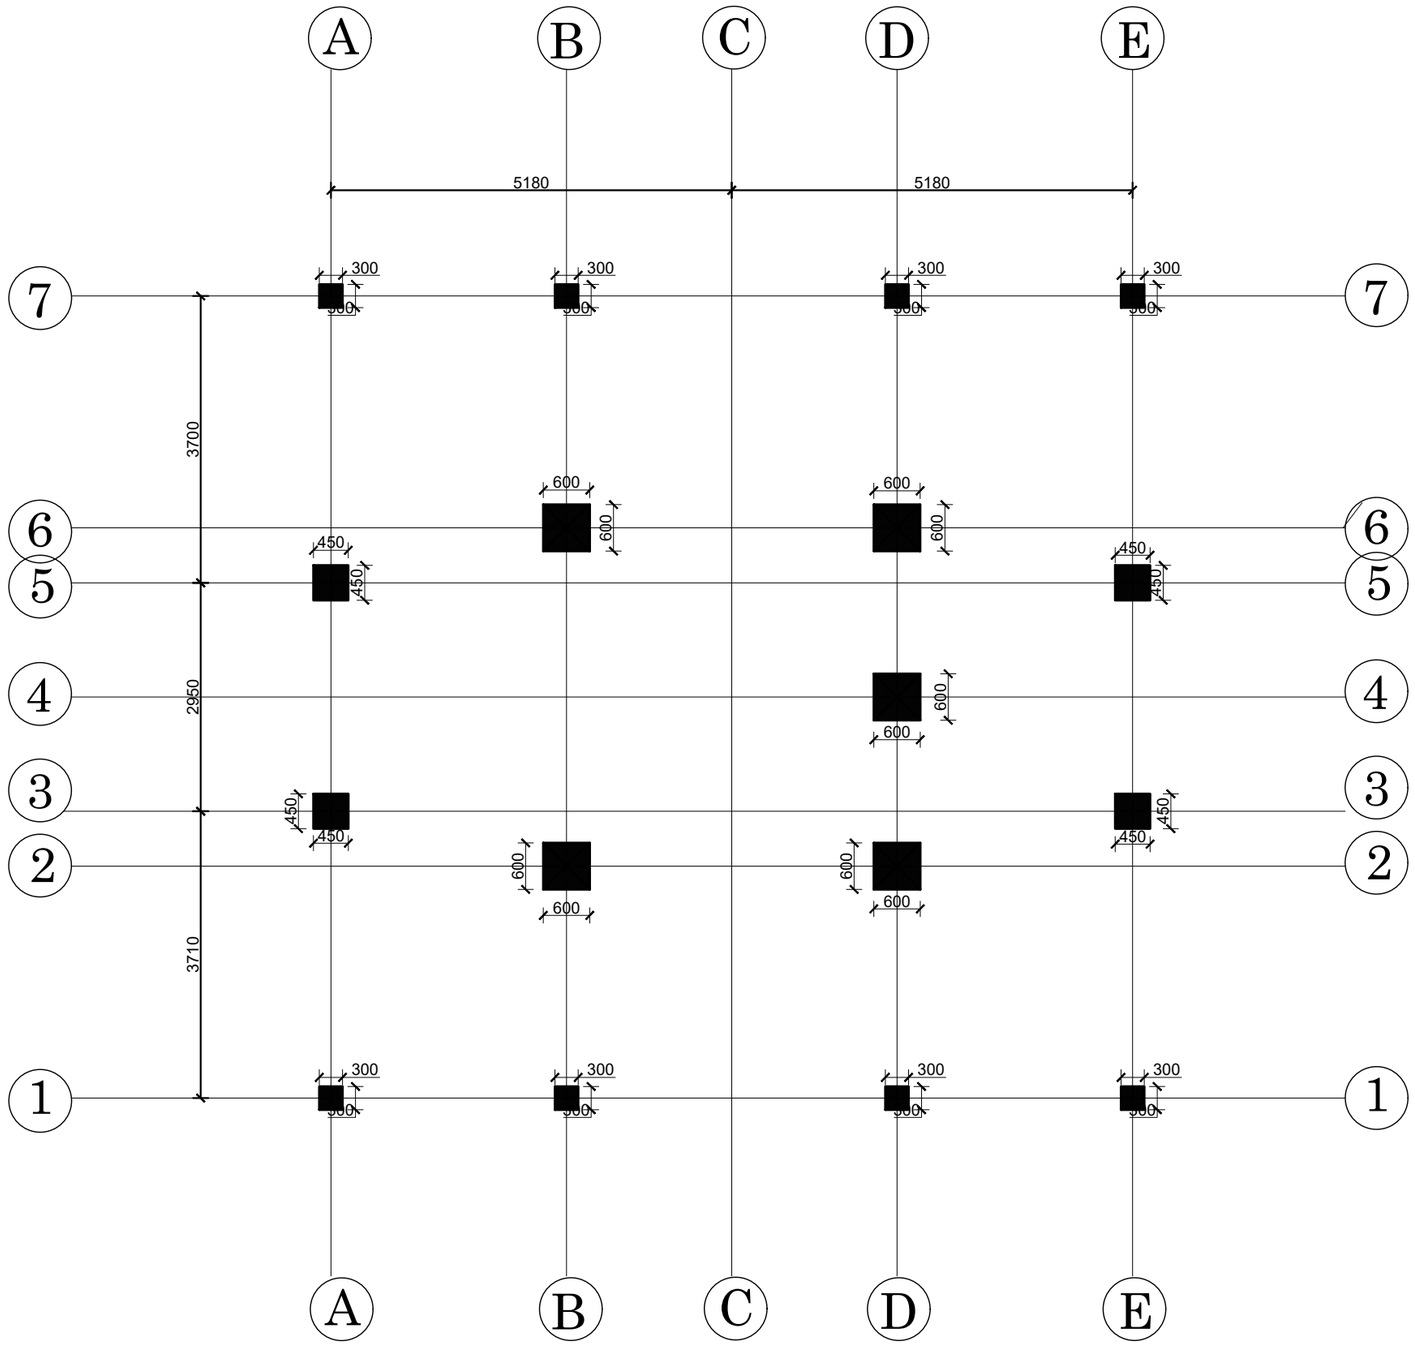

COLUMN LAYOUT PLAN AT PLINT LEVEL
(AT 1.15m)

GREEN DESIGN SOLUTION (P) LTD.
design for quality & sustainable life
ARCHITECTS I ENGINEERS I INTERIOR DESIGNERS I CONSTRUCTION MANAGERS
Baneshwor, Kathmandu, Nepal E-mail:- gdesignsolution13@gmail.com
Contact No: +977-9851128217, P.O. Box: 14175


Owner : Myagang Rural Municipality	Title : Column Layout Plan	Drawn By : Sujan Thapa	Revision :	ST 05
Project Name: Prepration Of DPR Of Guru Rinpoche Statue at Tudi Park,Nuwakot	Location: Deurali, Nuwakot, Bagmati Province,Nepal	Architect : Sunita Kutu	Scale : NTS	
		Engineer : Saroj Khiuju		
		Checked By : Nabin Ghising	Date : Dec, 2025	

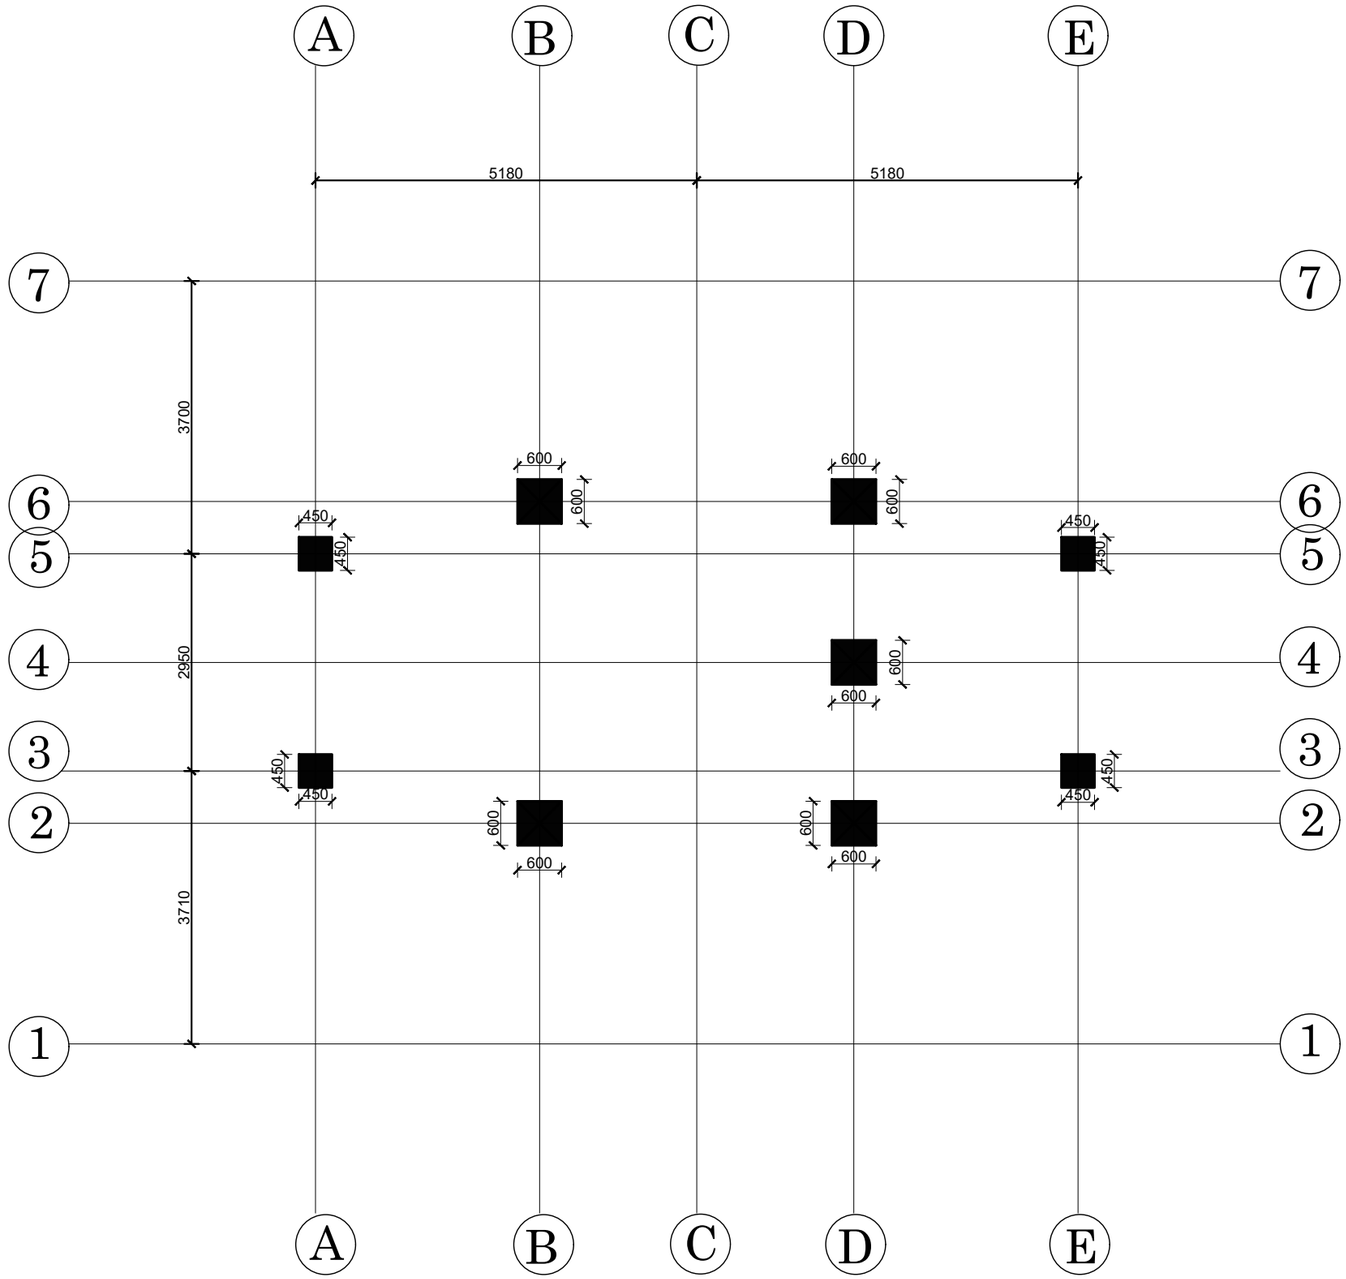

COLUMN LAYOUT PLAN AT 4.76m


GREEN DESIGN SOLUTION (P) LTD.
ARCHITECTS
design for quality & sustainable life
ARCHITECTS I ENGINEERS I INTERIOR DESIGNERS I CONSTRUCTION MANAGERS
Baneshwor, Kathmandu, Nepal E-mail:- gdesignsolution13@gmail.com
Contact No: +977-9851128217, P.O. Box: 14175

Owner : Myagang Rural Municipality	Title : Column Layout Plan	Drawn By : Sujan Thapa	Revision :	ST 06
		Architect : Sunita Kutu	Scale : NTS	
Project Name: Prepration Of DPR Of Guru Rinpoche Statue at Tudi Park,Nuwakot	Location: Deurali, Nuwakot, Bagmati Province,Nepal	Engineer : Saroj Khiuju		
		Checked By : Nabin Ghising	Date : Dec, 2025	

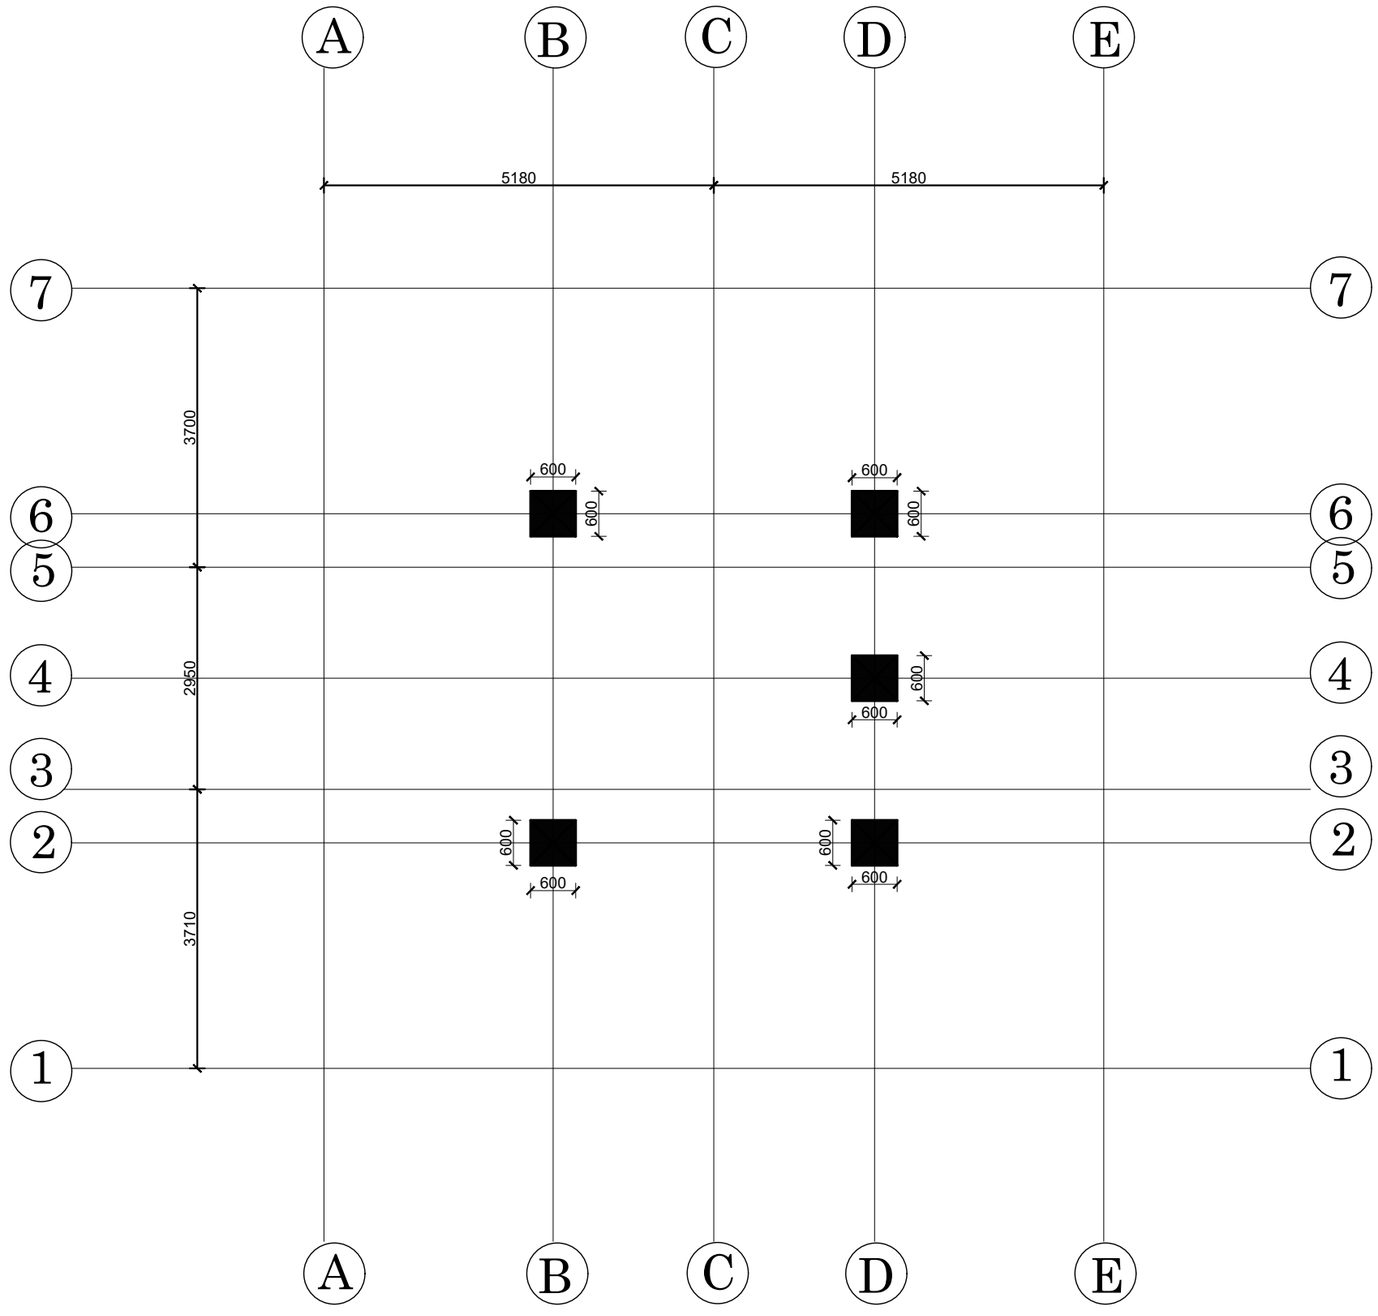

COLUMN LAYOUT PLAN AT 6.24m,8.73m,


GREEN DESIGN SOLUTION (P) LTD. design for quality & sustainable life ARCHITECTS I ENGINEERS I INTERIOR DESIGNERS I CONSTRUCTION MANAGERS Baneshwor, Kathmandu, Nepal E-mail:- gdesignsolution13@gmail.com Contact No: +977-9851128217, P.O. Box: 14175	Owner : Myagang Rural Municipality	Title : Column Layout Plan	Drawn By : Sujan Thapa Architect : Sunita Kutu Engineer : Saroj Khiuju Checked By : Nabin Ghising	Revision :	ST 07
	Project Name: Prepration Of DPR Of Guru Rinpoche Statue at Tudi Park,Nuwakot	Location: Deurali, Nuwakot, Bagmati Province,Nepal		Scale : NTS Date : Dec, 2025	

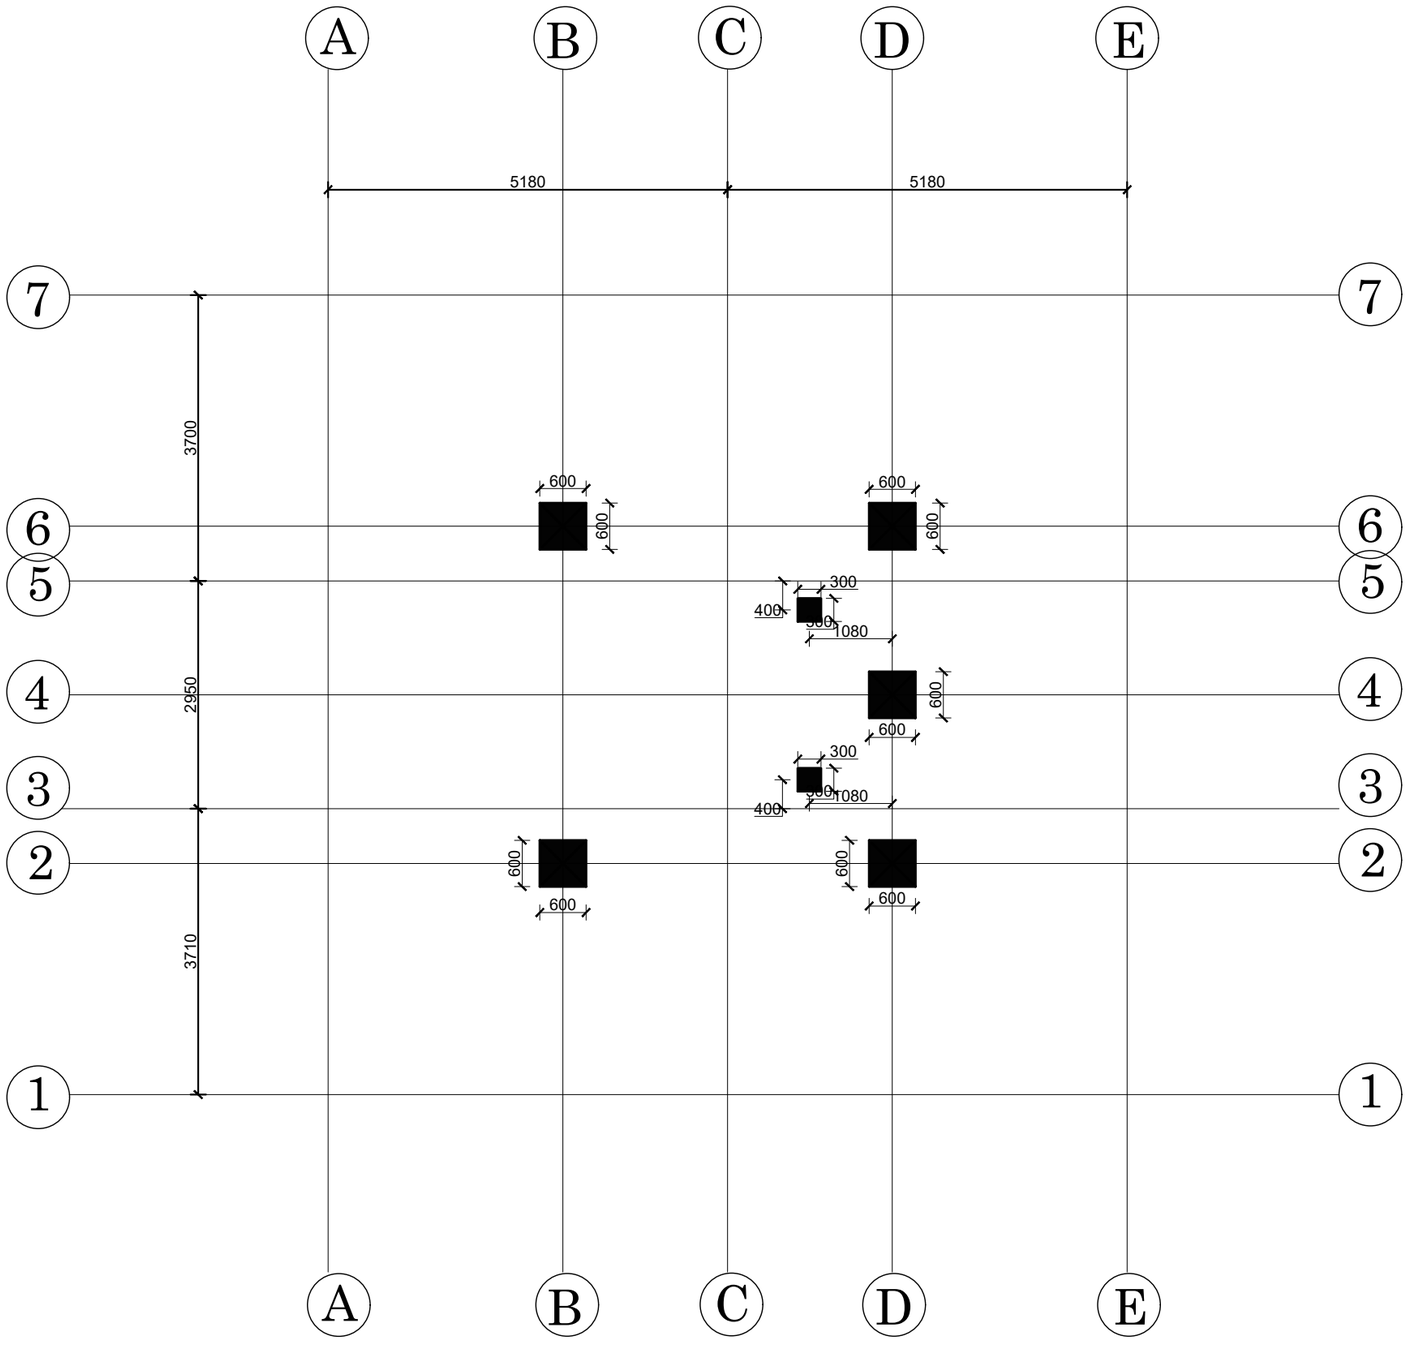

COLUMN LAYOUT PLAN AT 10.28m,

GREEN DESIGN SOLUTION (P) LTD.
design for quality & sustainable life
ARCHITECTS I ENGINEERS I INTERIOR DESIGNERS I CONSTRUCTION MANAGERS
Baneshwor, Kathmandu, Nepal E-mail:- gdesignsolution13@gmail.com
Contact No: +977-9851128217, P.O. Box: 14175


Owner : Myagang Rural Municipality	Title : Column Layout Plan	Drawn By : Sujan Thapa	Revision :	ST 08
		Architect : Sunita Kutu	Scale : NTS	
Project Name: Prepration Of DPR Of Guru Rinpoche Statue at Tudi Park,Nuwakot	Location: Deurali, Nuwakot, Bagmati Province,Nepal	Engineer : Saroj Khiuju		
		Checked By : Nabin Ghising	Date : Dec, 2025	

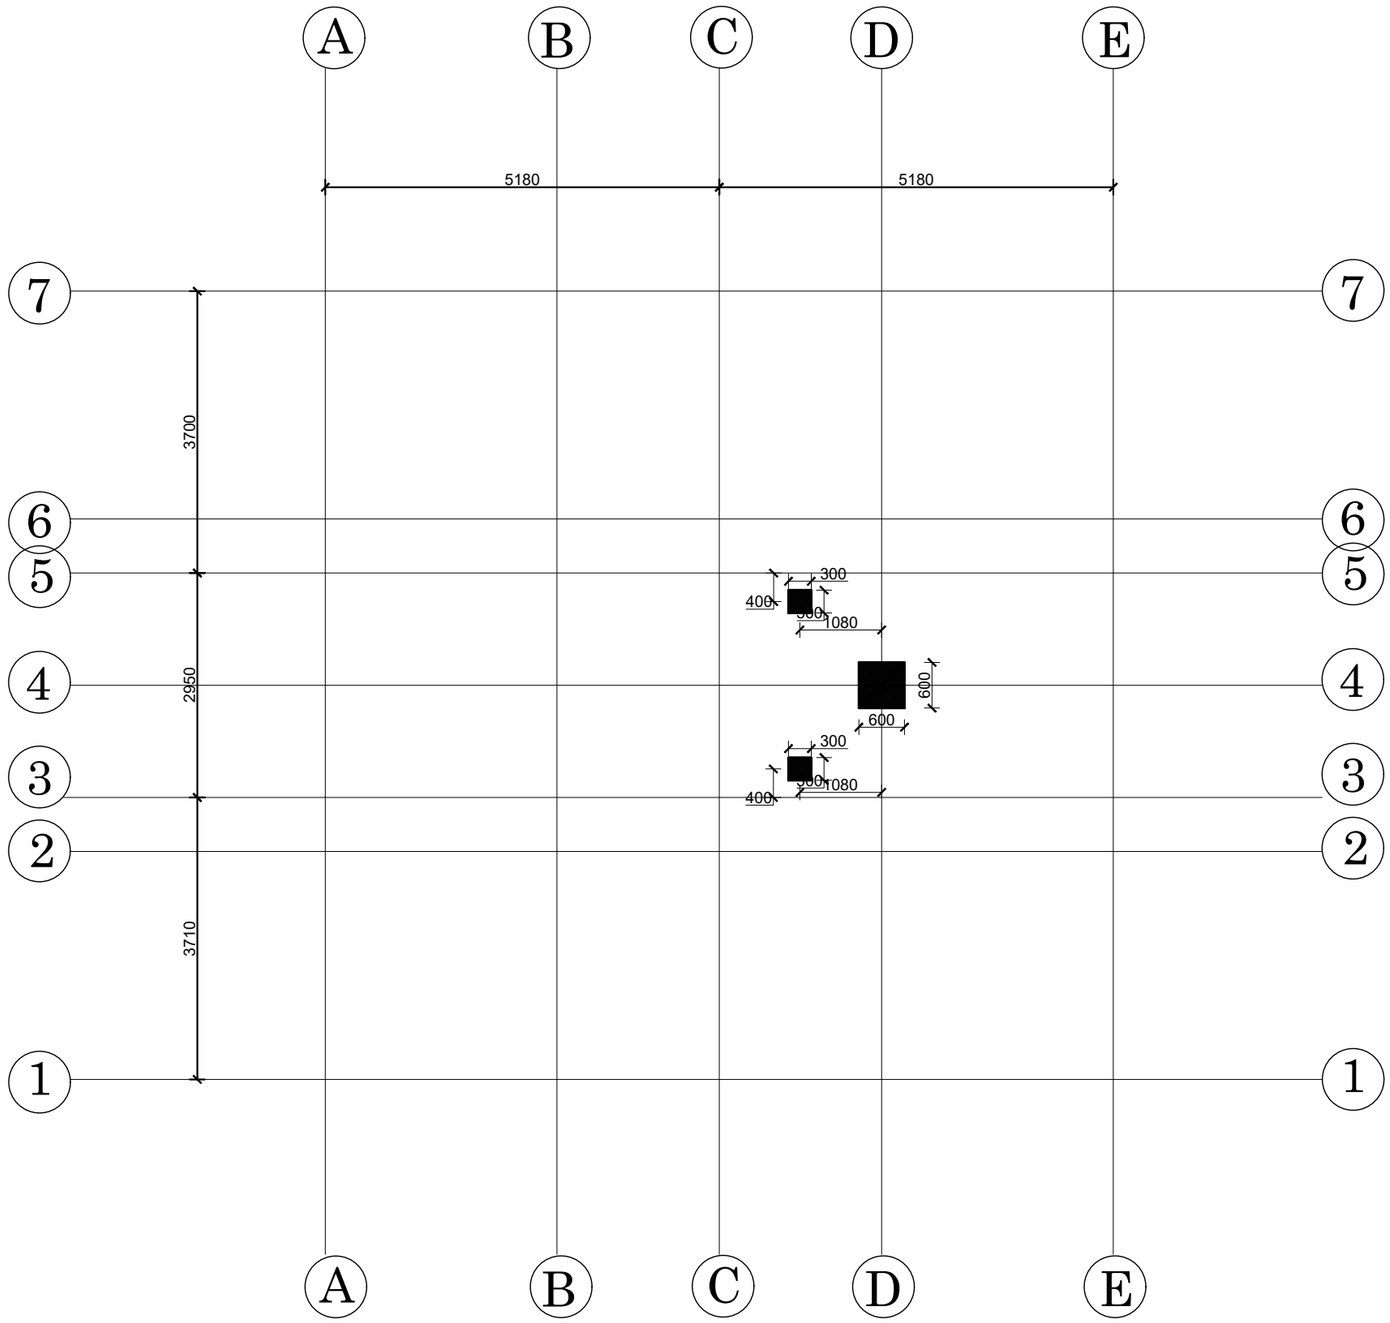

COLUMN LAYOUT PLAN AT 12.13m,16.22m

GREEN DESIGN SOLUTION (P) LTD.
ARCHITECTS
design for quality & sustainable life
ARCHITECTS I ENGINEERS I INTERIOR DESIGNERS I CONSTRUCTION MANAGERS
Baneshwor, Kathmandu, Nepal E-mail:- gdesignsolution13@gmail.com
Contact No: +977-9851128217, P.O. Box: 14175

























Owner : Myagang Rural Municipality	Title : Column Layout Plan	Drawn By : Sujan Thapa	Revision :	ST 10
		Architect : Sunita Kutu	Scale : NTS	
Project Name: Prepration Of DPR Of Guru Rinpoche Statue at Tudi Park,Nuwakot	Location: Deurali, Nuwakot, Bagmati Province,Nepal	Engineer : Saroj Khiuju		
		Checked By : Nabin Ghising	Date : Dec, 2025	

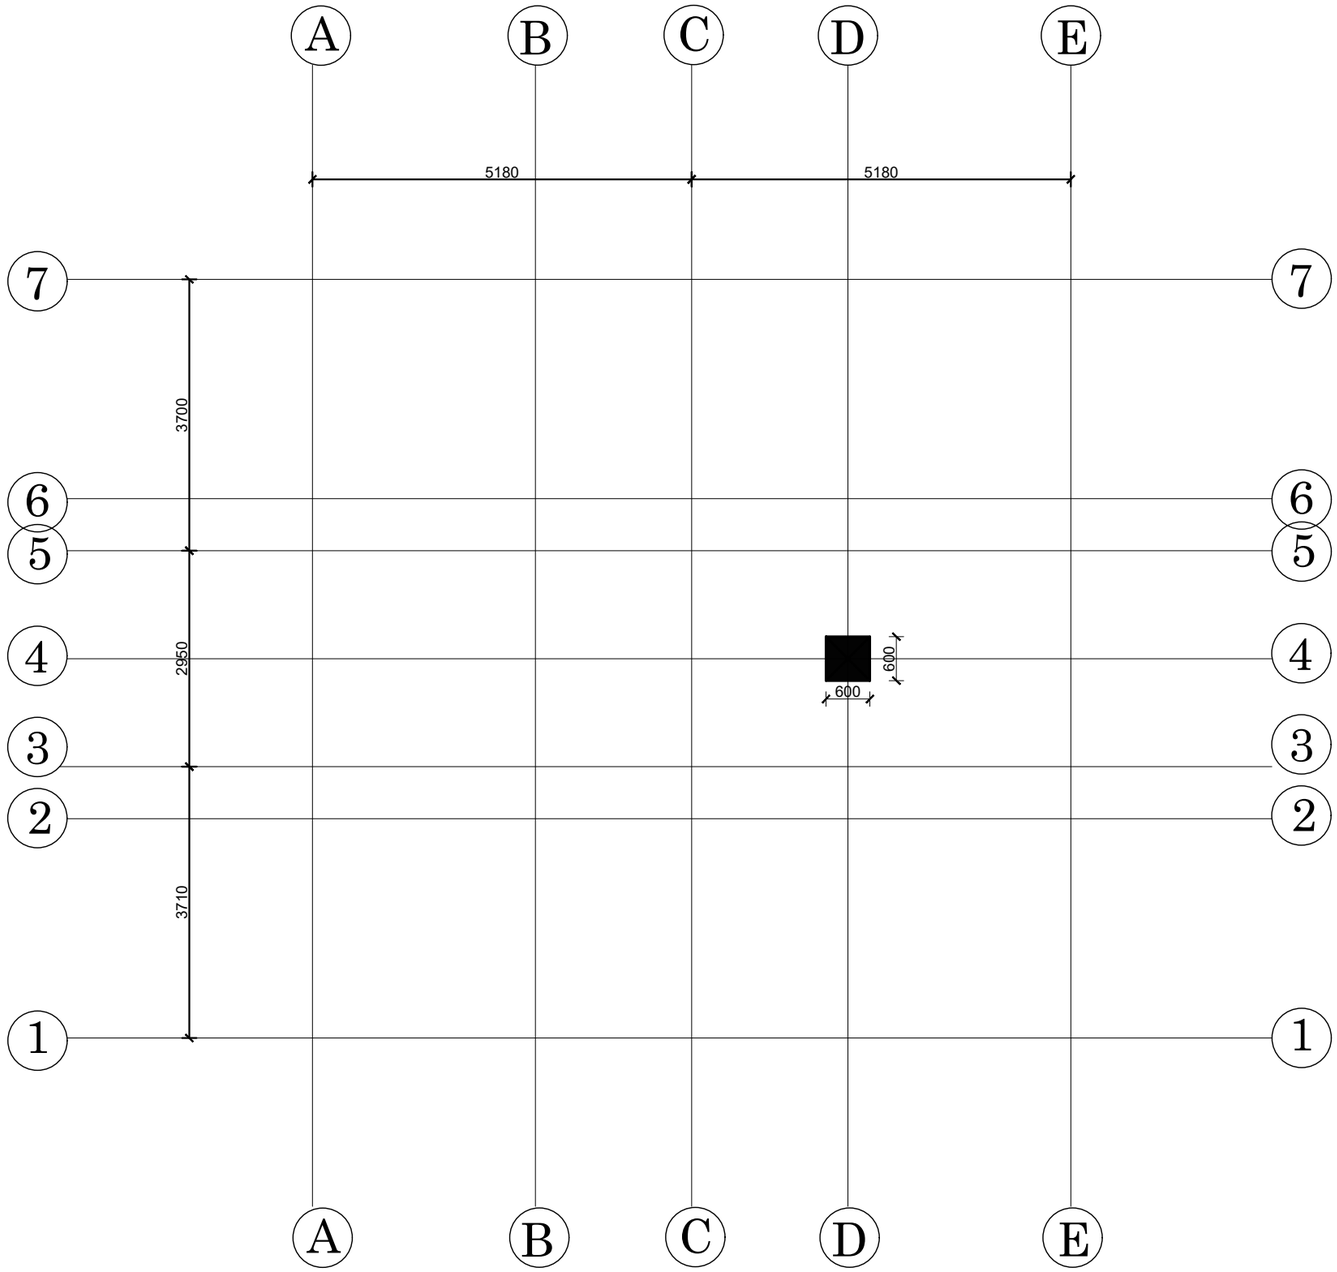

COLUMN LAYOUT PLAN AT 18.55m,20.77m

GREEN DESIGN SOLUTION (P) LTD. design for quality & sustainable life ARCHITECTS I ENGINEERS I INTERIOR DESIGNERS I CONSTRUCTION MANAGERS Baneshwor, Kathmandu, Nepal E-mail:- gdesignsolution13@gmail.com Contact No: +977-9851128217, P.O. Box: 14175	Owner : Myagang Rural Municipality	Title : Column Layout Plan	Drawn By : Sujan Thapa Architect : Sunita Kutu Engineer : Saroj Khiuju Checked By : Nabin Ghising	Revision : Scale : NTS Date : Dec, 2025
	Project Name: Prepration Of DPR Of Guru Rinpoche Statue at Tudi Park,Nuwakot	Location: Deurali, Nuwakot, Bagmati Province,Nepal		ST 11

COLUMN REINFORCEMENT UP TO PLINTH LEVEL(AT 1.15m) (M25, Fe 500D)

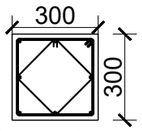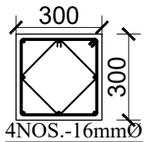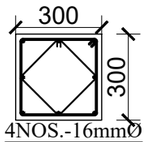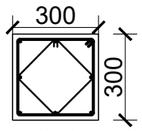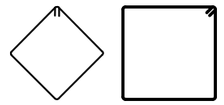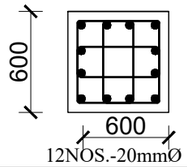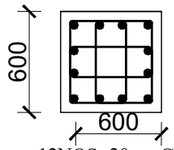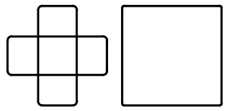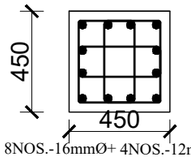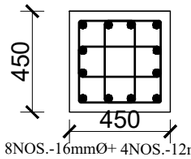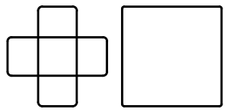
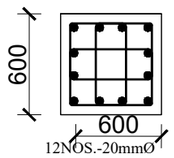
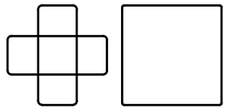
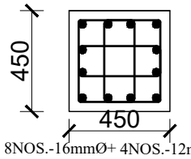
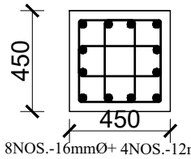
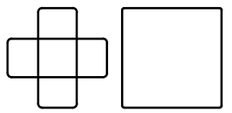
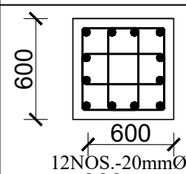
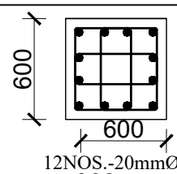
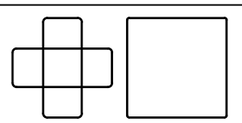
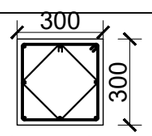
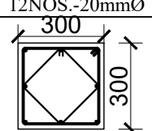
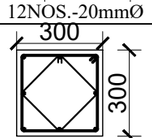
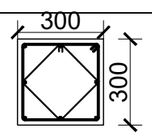
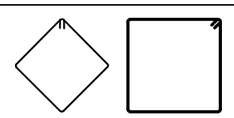
GRID	GRID A-A COLUMN SIZE (300x300,450x450)	GRID B-B COLUMN SIZE (600x600)	GRID C-C COLUMN SIZE	GRID D-D COLUMN SIZE (300X300,600X600)	GRID E-E COLUMN SIZE (300X300,450X450)	STIRRUPS
7-7	 8NOS.-12mmØ	 4NOS.-16mmØ +4NOS.-20mmØ	———	 4NOS.-16mmØ +4NOS.-20mmØ	 8NOS.-12mmØ	 8mmØ @ 100/150mmc/c
6-6	———	 12NOS.-20mmØ	———	 12NOS.-20mmØ	———	 10mmØ @ 100/150mm c/c
5-5	 8NOS.-16mmØ+ 4NOS.-12mmØ	———	———	———	 8NOS.-16mmØ+ 4NOS.-12mmØ	 10mmØ @ 100/150mm c/c
4-4	———	———	———	 12NOS.-20mmØ	———	 10mmØ @ 100/150mm c/c
3-3	 8NOS.-16mmØ+ 4NOS.-12mmØ	———	———	———	 8NOS.-16mmØ+ 4NOS.-12mmØ	 10mmØ @ 100/150mm c/c
2-2	———	 12NOS.-20mmØ	———	 12NOS.-20mmØ	———	 10mmØ @ 100/150mm c/c
1-1	 8NOS.-12mmØ	 4NOS.-16mmØ +4NOS.-20mmØ	———	 4NOS.-16mmØ +4NOS.-20mmØ	 8NOS.-12mmØ	 8mmØ @ 100/150mm c/c

GREEN DESIGN SOLUTION (P) LTD.
design for quality & sustainable life
ARCHITECTS I ENGINEERS I INTERIOR DESIGNERS I CONSTRUCTION MANAGERS
Baneshwor, Kathmandu, Nepal E-mail:- gdesignsolution13@gmail.com
Contact No: +977-9851128217, P.O. Box: 14175

Owner : Myagang Rural Municipality	Title : Column table	Drawn By : Sujan Thapa	Revision :
		Architect : Sunita Kutu	Scale : NTS
Project Name: Prepration Of DPR Of Guru Rinpoche Statue at Tudi Park,Nuwakot	Location: Deurali, Nuwakot, Bagmati Province,Nepal	Engineer : Saroj Khiuju	
		Checked By : Nabin Ghising	Date : Dec, 2025

ST 12

COLUMN REINFORCEMENT UP TO 4.76m LEVEL (M25, Fe 500D)

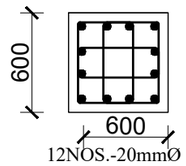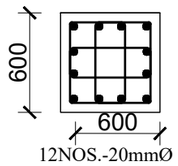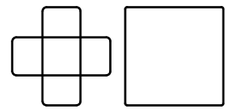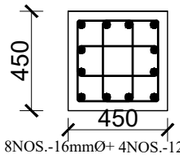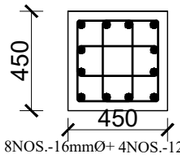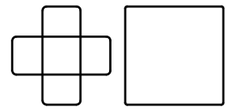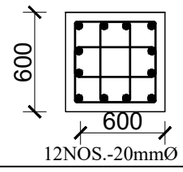
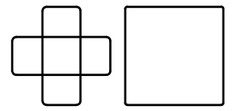
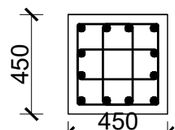
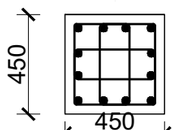
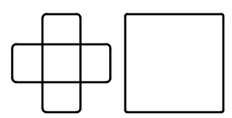
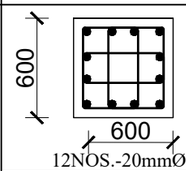
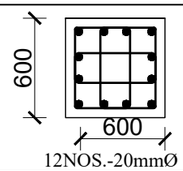
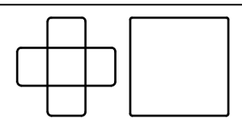
GRID	GRID A-A COLUMN SIZE (300x300,450x450)	GRID B-B COLUMN SIZE (600x600)	GRID C-C	GRID D-D COLUMN SIZE (600x600)	GRID E-E COLUMN SIZE (450Xx450)	STIRRUPS
6-6	———	 12NOS.-20mmØ	———	 12NOS.-20mmØ	———	 10mmØ @ 100/150mm c/c
5-5	 8NOS.-16mmØ+ 4NOS.-12mmØ	———	———	———	 8NOS.-16mmØ+ 4NOS.-12mmØ	 10mmØ @ 100/150mm c/c
4-4	———	———	———	 12NOS.-20mmØ	———	 10mmØ @ 100/150mm c/c
3-3	 8NOS.-16mmØ+ 4NOS.-12mmØ	———	———	———	 8NOS.-16mmØ+ 4NOS.-12mmØ	 10mmØ @ 100/150mm c/c
2-2	———	 12NOS.-20mmØ	———	 12NOS.-20mmØ	———	 10mmØ @ 100/150mm c/c

GREEN DESIGN SOLUTION (P) LTD.
design for quality & sustainable life
ARCHITECTS I ENGINEERS I INTERIOR DESIGNERS I CONSTRUCTION MANAGERS
Baneshwor, Kathmandu, Nepal E-mail:- gdesignsolution13@gmail.com
Contact No: +977-9851128217, P.O. Box: 14175









Owner :	Myagang Rural Municipality
Project Name:	Prepration Of DPR Of Guru Rinpoche Statue at Tudi Park,Nuwakot
Title :	Column table
Location:	Deurali, Nuwakot, Bagmati Province,Nepal
Drawn By :	Sujan Thapa
Architect :	Sunita Kutu
Engineer :	Saroj Khiuju
Checked By :	Nabin Ghising
Revision :	
Scale :	NTS
Date :	Dec, 2025

ST 13

COLUMN REINFORCEMENT UP TO 6.24m LEVEL (M25, Fe 500D)

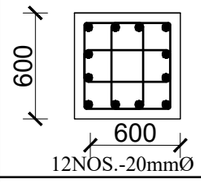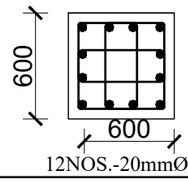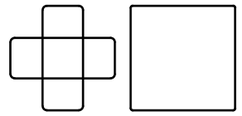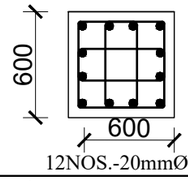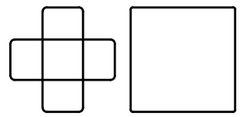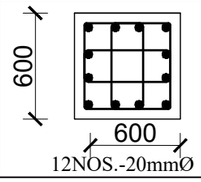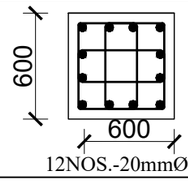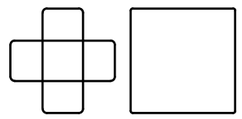GRID	GRID A-A	GRID B-B	GRID C-C	GRID D-D	GRID E-E	STIRRUPS
	COLUMN SIZE	COLUMN SIZE (600x600)	COLUMN SIZE	COLUMN SIZE (600x600)	COLUMN SIZE	
6-6	———	 12NOS.-20mmØ	———	 12NOS.-20mmØ	———	 10mmØ @ 100/150mm c/c
4-4	———	———	———	 12NOS.-20mmØ	———	 10mmØ @ 100/150mm c/c
2-2	———	 12NOS.-20mmØ	———	 12NOS.-20mmØ	———	 10mmØ @ 100/150mm c/c

COLUMN REINFORCEMENT UP TO 8.73m LEVEL (M25, Fe 500D)

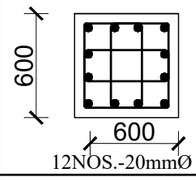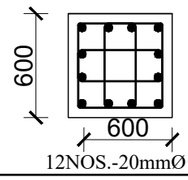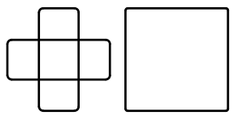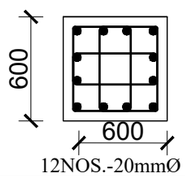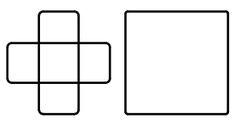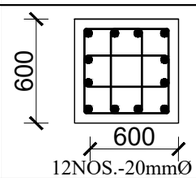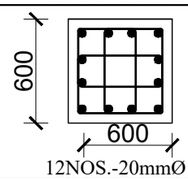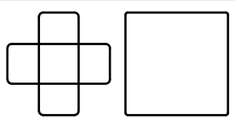GRID	GRID A-A	GRID B-B	GRID C-C	GRID D-D	GRID E-E	STIRRUPS
	COLUMN SIZE	COLUMN SIZE (600x600)	COLUMN SIZE	COLUMN SIZE (600x600)	COLUMN SIZE (1'-4"x1'-4")	
6-6	———	 12NOS.-20mmØ	———	 12NOS.-20mmØ	———	 10mmØ @ 100/150mm c/c
4-4	———	———	———	 12NOS.-20mmØ	———	 10mmØ @ 100/150mm c/c
2-2	———	 12NOS.-20mmØ	———	 12NOS.-20mmØ	———	 10mmØ @ 100/150mm c/c

GREEN DESIGN SOLUTION (P) LTD.
ARCHITECTS
design for quality & sustainable life
ARCHITECTS I ENGINEERS I INTERIOR DESIGNERS I CONSTRUCTION MANAGERS
Baneshwor, Kathmandu, Nepal E-mail:- gdesignsolution13@gmail.com
Contact No: +977-9851128217, P.O. Box: 14175

Owner : Myagang Rural Municipality

Project Name: Prepration Of DPR Of Guru Rinpoche Statue at Tudi Park,Nuwakot

Title : Column table









Location: Deurali, Nuwakot, Bagmati Province,Nepal

Drawn By : Sujan Thapa
Architect : Sunita Kutu
Engineer : Saroj Khiuju
Checked By : Nabin Ghising



Revision :
Scale : NTS
Date : Dec, 2025

ST 14

COLUMN REINFORCEMENT UP TO 10.28m LEVEL (M25, Fe 500D)

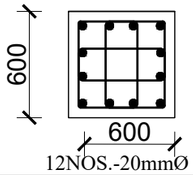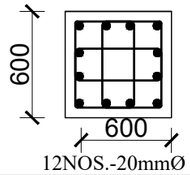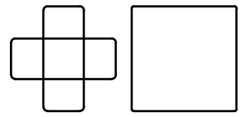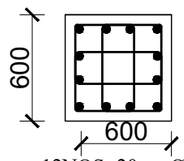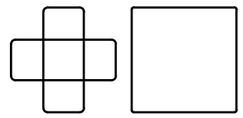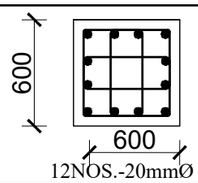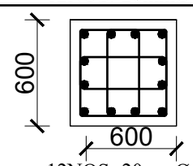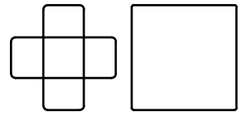GRID	GRID A-A	GRID B-B	GRID C-C	GRID D-D	GRID E-E	STIRRUPS
	COLUMN SIZE	COLUMN SIZE (600x600)	COLUMN SIZE	COLUMN SIZE (600x600)	COLUMN SIZE	
6-6	_____	 12NOS.-20mmØ	_____	 12NOS.-20mmØ	_____	 10mmØ @ 100/150mm c/c
4-4	_____	_____	_____	 12NOS.-20mmØ	_____	 10mmØ @ 100/150mm c/c
2-2	_____	 12NOS.-20mmØ	_____	 12NOS.-20mmØ	_____	 10mmØ @ 100/150mm c/c

COLUMN REINFORCEMENT UP TO 12.13m LEVEL (M25, Fe 500D)

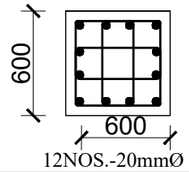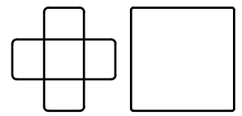GRID	GRID A-A	GRID B-B	GRID C-C	GRID D-D	GRID E-E	STIRRUPS
	COLUMN SIZE	COLUMN SIZE	COLUMN SIZE	COLUMN SIZE (600x600)	COLUMN SIZE	
4-4	_____	_____	_____	 12NOS.-20mmØ	_____	 10mmØ @ 100/150mm c/c

ARCHITECTS
GREEN DESIGN SOLUTION (P) LTD.
design for quality & sustainable life
ARCHITECTS I ENGINEERS I INTERIOR DESIGNERS I CONSTRUCTION MANAGERS
Baneshwor, Kathmandu, Nepal E-mail:- gdesignsolution13@gmail.com
Contact No: +977-9851128217, P.O. Box: 14175

Owner : Myagang Rural Municipality

Title : Column table

Drawn By : Sujan Thapa

Architect : Sunita Kutu

Engineer : Saroj Khiuju

Checked By : Nabin Ghising

Revision :

Scale : NTS



Date : Dec, 2025

Project Name: Prepration Of DPR Of Guru Rinpoche Statue at Tudi Park,Nuwakot



Location: Deurali, Nuwakot, Bagmati Province,Nepal

ST 15



COLUMN REINFORCEMENT UP TO 16.22m LEVEL (M25, Fe 500D)

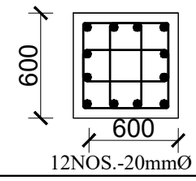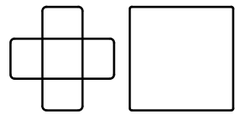GRID	GRID A-A	GRID B-B	GRID C-C	GRID D-D	GRID E-E	STIRRUPS
	COLUMN SIZE	COLUMN SIZE	COLUMN SIZE	COLUMN SIZE (600x600)	COLUMN SIZE	
4-4	_____	_____	_____	 12NOS.-20mmØ	_____	 10mmØ @ 100/150mm c/c

COLUMN REINFORCEMENT UP TO 18.55m LEVEL (M25, Fe 500D)

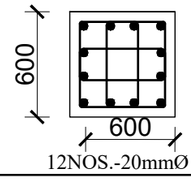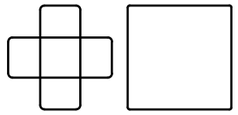GRID	GRID A-A	GRID B-B	GRID C-C	GRID D-D	GRID E-E	STIRRUPS
	COLUMN SIZE	COLUMN SIZE	COLUMN SIZE	COLUMN SIZE (600x600)	COLUMN SIZE	
4-4	_____	_____	_____	 12NOS.-20mmØ	_____	 10mmØ @ 100/150mm c/c

INVERTED COLUMN REINFORCEMENT UP TO 12.13 LEVEL (M25, Fe 500D)

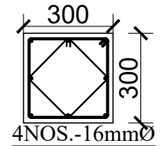
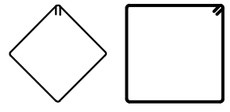
GRID		BETWEEN GRID C-C AND GRID D-D		STIRRUPS
3-3&7-7		 4NOS.-16mmØ +4NOS.-20mmØ		 8mmØ @ 100/150mmc/c


GREEN DESIGN SOLUTION (P) LTD.
design for quality & sustainable life
ARCHITECTS I ENGINEERS I INTERIOR DESIGNERS I CONSTRUCTION MANAGERS
Baneshwor, Kathmandu, Nepal E-mail:- gdesignsolution13@gmail.com
Contact No: +977-9851128217, P.O. Box: 14175

Owner :	Myagang Rural Municipality
Project Name:	Prepration Of DPR Of Guru Rinpoche Statue at Tudi Park,Nuwakot
Title :	Column table
Location:	Deurali, Nuwakot, Bagmati Province,Nepal
Drawn By :	Sujan Thapa
Architect :	Sunita Kutu
Engineer :	Saroj Khiuju
Checked By :	Nabin Ghising
Revision :	
Scale :	NTS
Date :	Dec, 2025

ST 16

INVERTED COLUMN REINFORCEMENT UP TO 16.55 LEVEL (M25, Fe 500D)

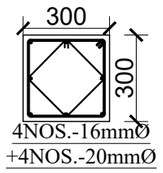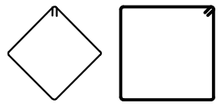
GRID		BETWEEN GRID C-C AND GRID D-D		STIRRUPS
3-3&7-7		 4NOS.-16mmØ +4NOS.-20mmØ		 8mmØ @ 100/150mmc/c

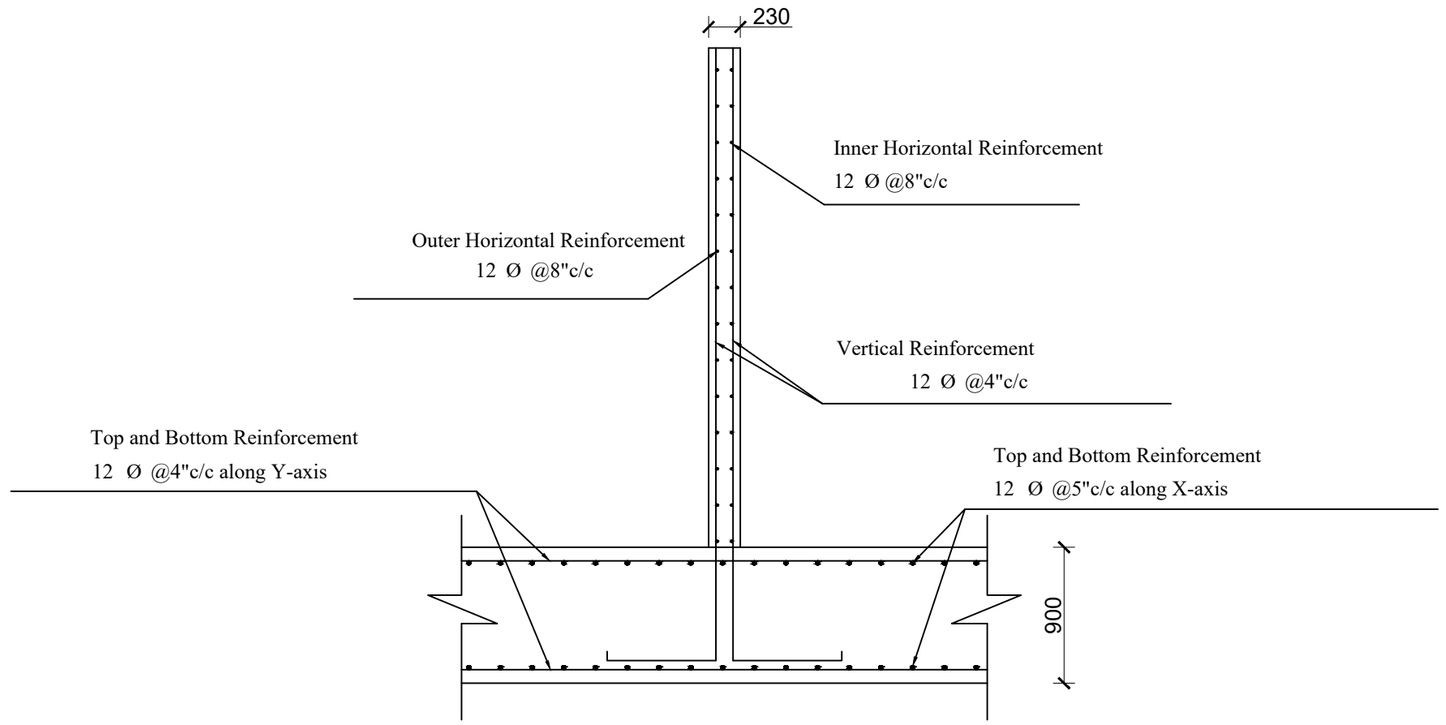

Typical Shear Wall section Upto Plinth level

GREEN DESIGN SOLUTION (P) LTD.
design for quality & sustainable life
ARCHITECTS I ENGINEERS I INTERIOR DESIGNERS I CONSTRUCTION MANAGERS
Baneshwor, Kathmandu, Nepal E-mail:- gdesignsolution13@gmail.com
Contact No: +977-9851128217, P.O. Box: 14175

Owner : Myagang Rural Municipality	Title : Column table and Shear wall section	Drawn By : Sujan Thapa	Revision :	ST 17
		Architect : Sunita Kutu	Scale : NTS	
Project Name: Prepration Of DPR Of Guru Rinpoche Statue at Tudi Park,Nuwakot	Location: Deurali, Nuwakot, Bagmati Province,Nepal	Engineer : Saroj Khiuju		
		Checked By : Nabin Ghising	Date : Dec, 2025	

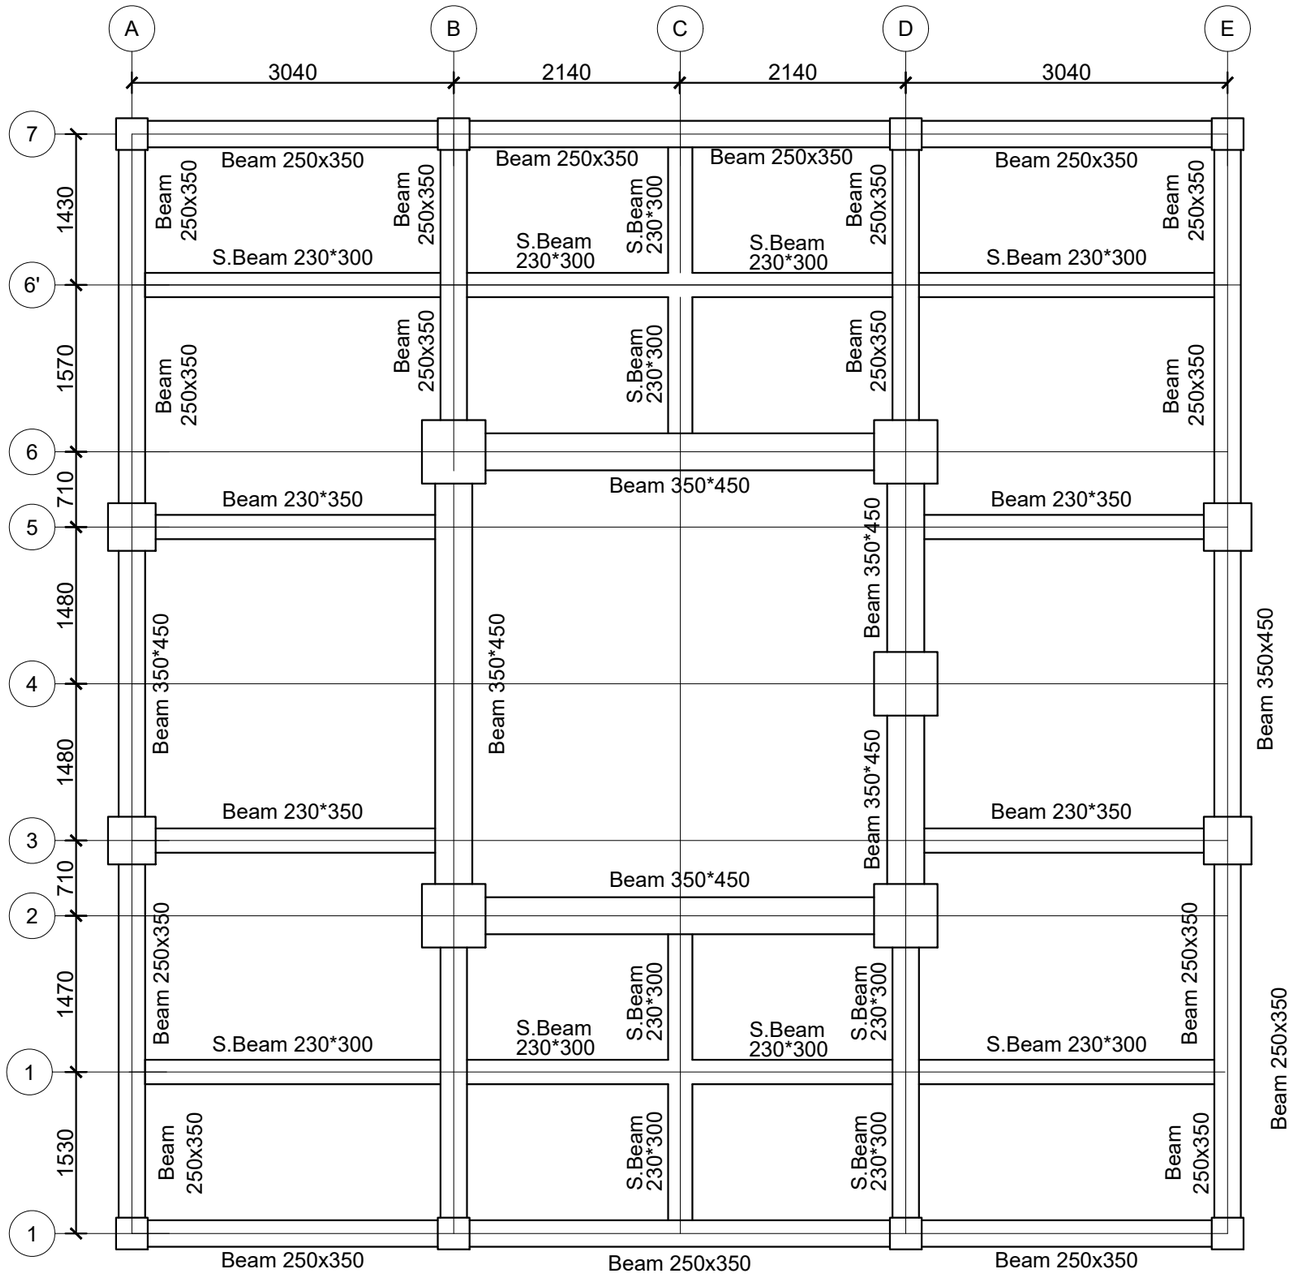


Beam Lvl At 1.15m

GREEN DESIGN SOLUTION (P) LTD.
ARCHITECTS
design for quality & sustainable life
ARCHITECTS I ENGINEERS I INTERIOR DESIGNERS I CONSTRUCTION MANAGERS
Baneshwor, Kathmandu, Nepal E-mail:- gdesignsolution13@gmail.com
Contact No: +977-9851128217, P.O. Box: 14175

Owner : Myagang Rural Municipality	Title : Beam Layout Plan
Project Name: Prepration Of DPR Of Guru Rinpoche Statue at Tudi Park,Nuwakot	Location: Deurali, Nuwakot, Bagmati Province,Nepal

Drawn By : Sujan Thapa	Revision :
Architect : Sunita Kutu	Scale : NTS
Engineer : Saroj Khiuju	Date : Dec, 2025
Checked By : Nabin Ghising	


ST 18

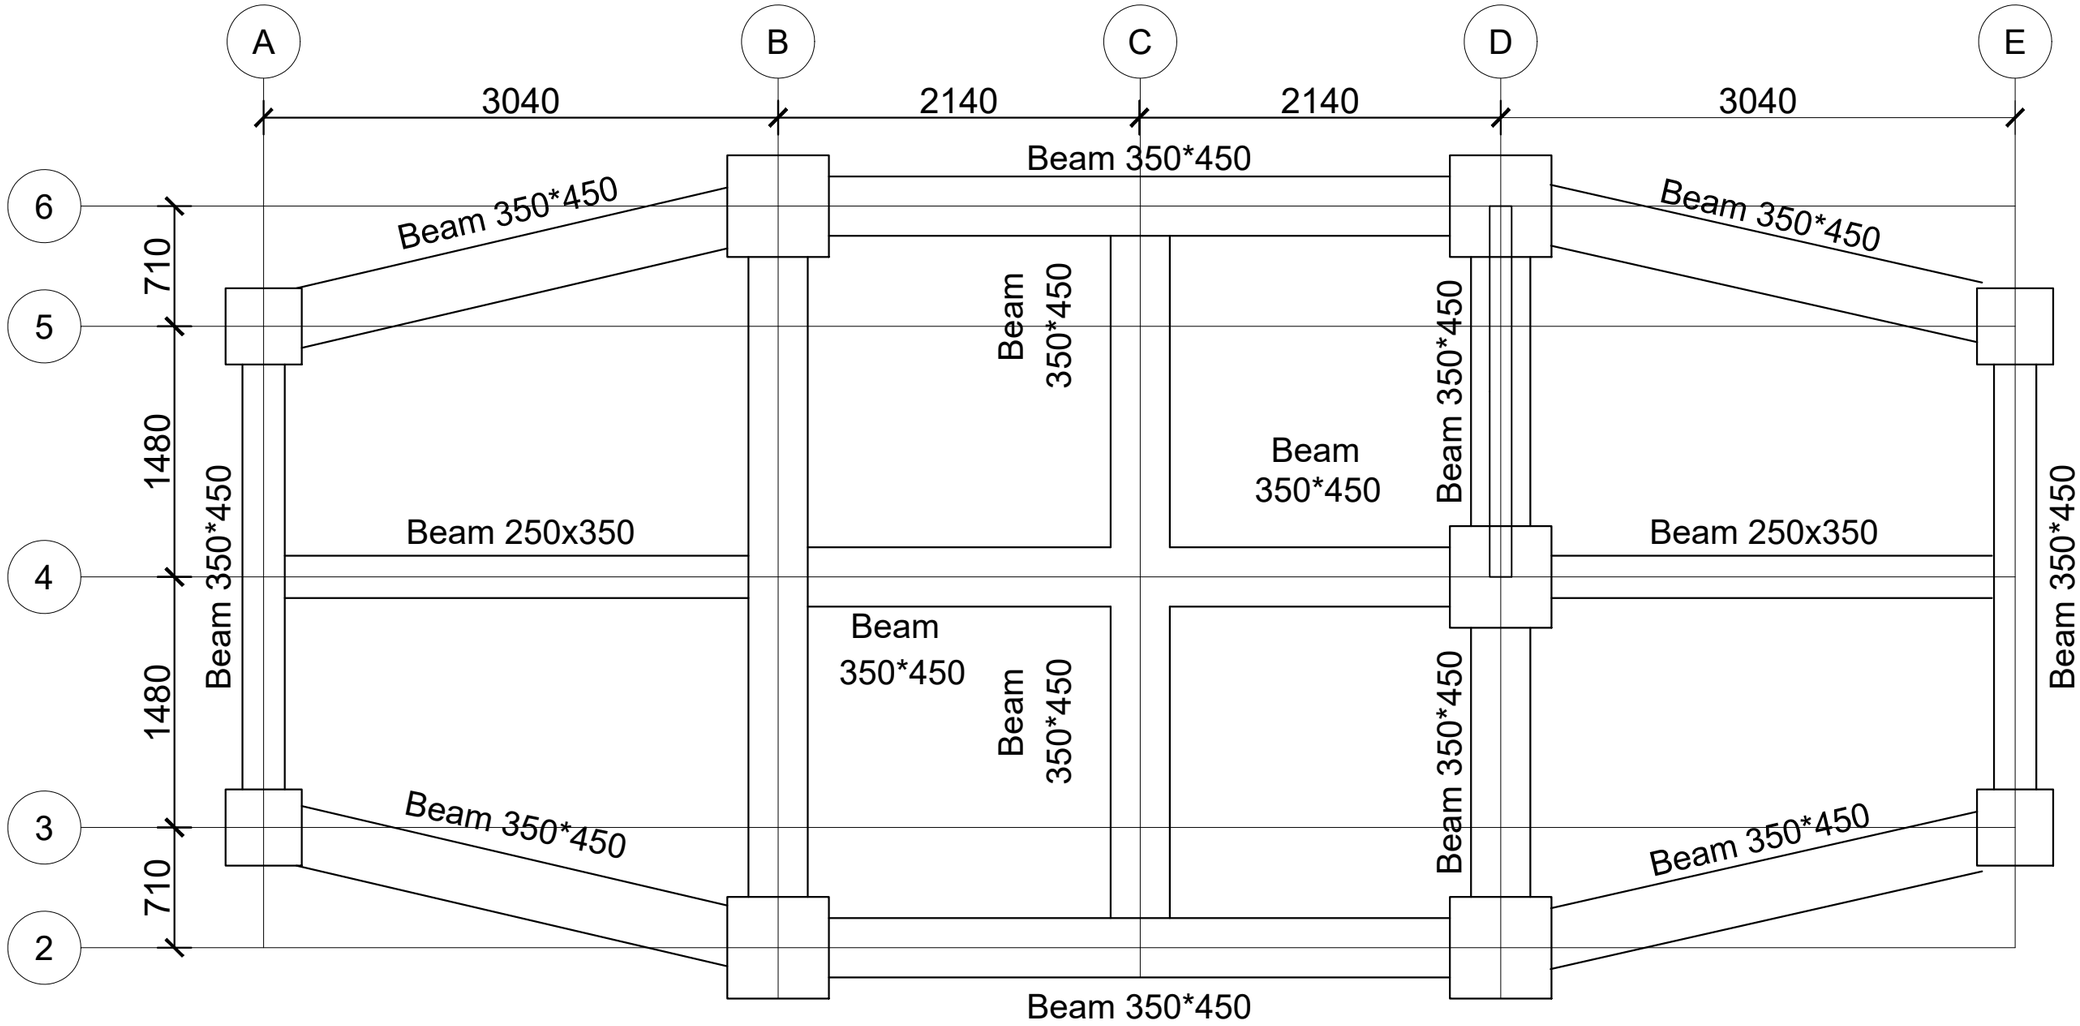

Beam Lvl At 4.76m

GREEN DESIGN SOLUTION (P) LTD.
ARCHITECTS
design for quality & sustainable life
ARCHITECTS I ENGINEERS I INTERIOR DESIGNERS I CONSTRUCTION MANAGERS
Baneshwor, Kathmandu, Nepal E-mail:- gdesignsolution13@gmail.com
Contact No: +977-9851128217, P.O. Box: 14175

Owner : Myagang Rural Municipality	Title : Beam Layout Plan	Drawn By : Sujan Thapa	Revision :	ST 19
		Architect : Sunita Kutu	Scale : NTS	
Project Name: Prepration Of DPR Of Guru Rinpoche Statue at Tudi Park,Nuwakot	Location: Deurali, Nuwakot, Bagmati Province,Nepal	Engineer : Saroj Khiuju		
		Checked By : Nabin Ghising	Date : Dec, 2025	

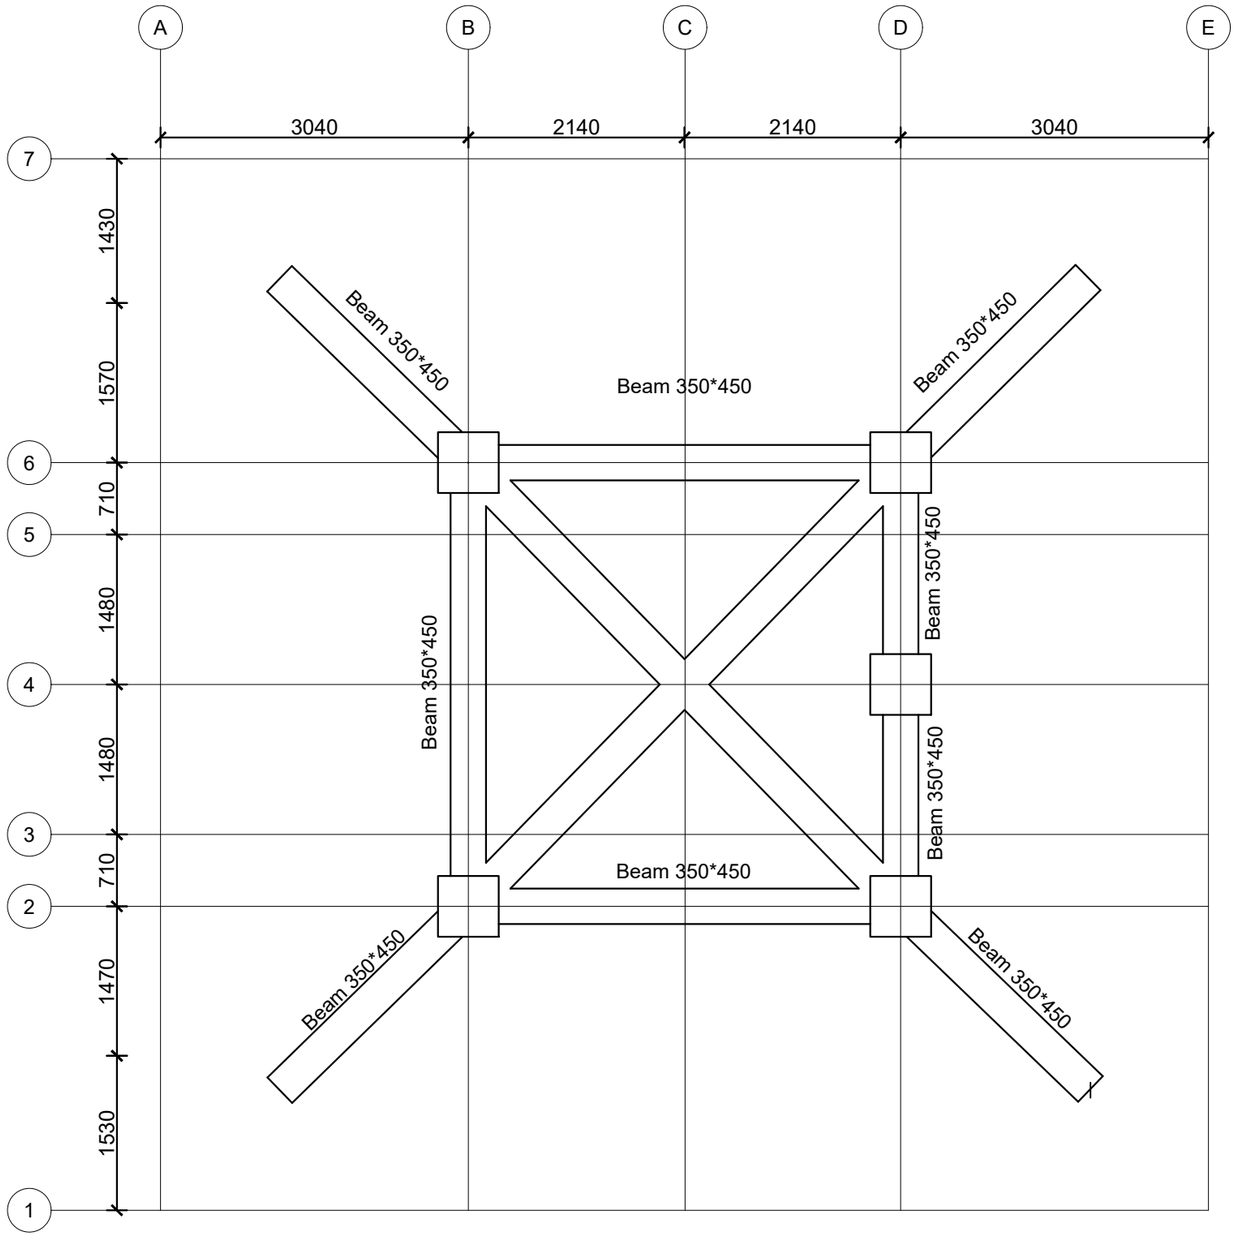


Beam Lvl At 6.24m

GREEN DESIGN SOLUTION (P) LTD.
ARCHITECTS
design for quality & sustainable life
ARCHITECTS I ENGINEERS I INTERIOR DESIGNERS I CONSTRUCTION MANAGERS
Baneshwor, Kathmandu, Nepal E-mail:- gdesignsolution13@gmail.com
Contact No: +977-9851128217, P.O. Box: 14175


Owner : Myagang Rural Municipality	Title : Beam Layout Plan
Project Name: Prepration Of DPR Of Guru Rinpoche Statue at Tudi Park,Nuwakot	Location: Deurali, Nuwakot, Bagmati Province,Nepal
Drawn By : Sujan Thapa	Revision :
Architect : Sunita Kutu	Scale : NTS
Engineer : Saroj Khiuju	Date : Dec, 2025
Checked By : Nabin Ghising	

ST 20

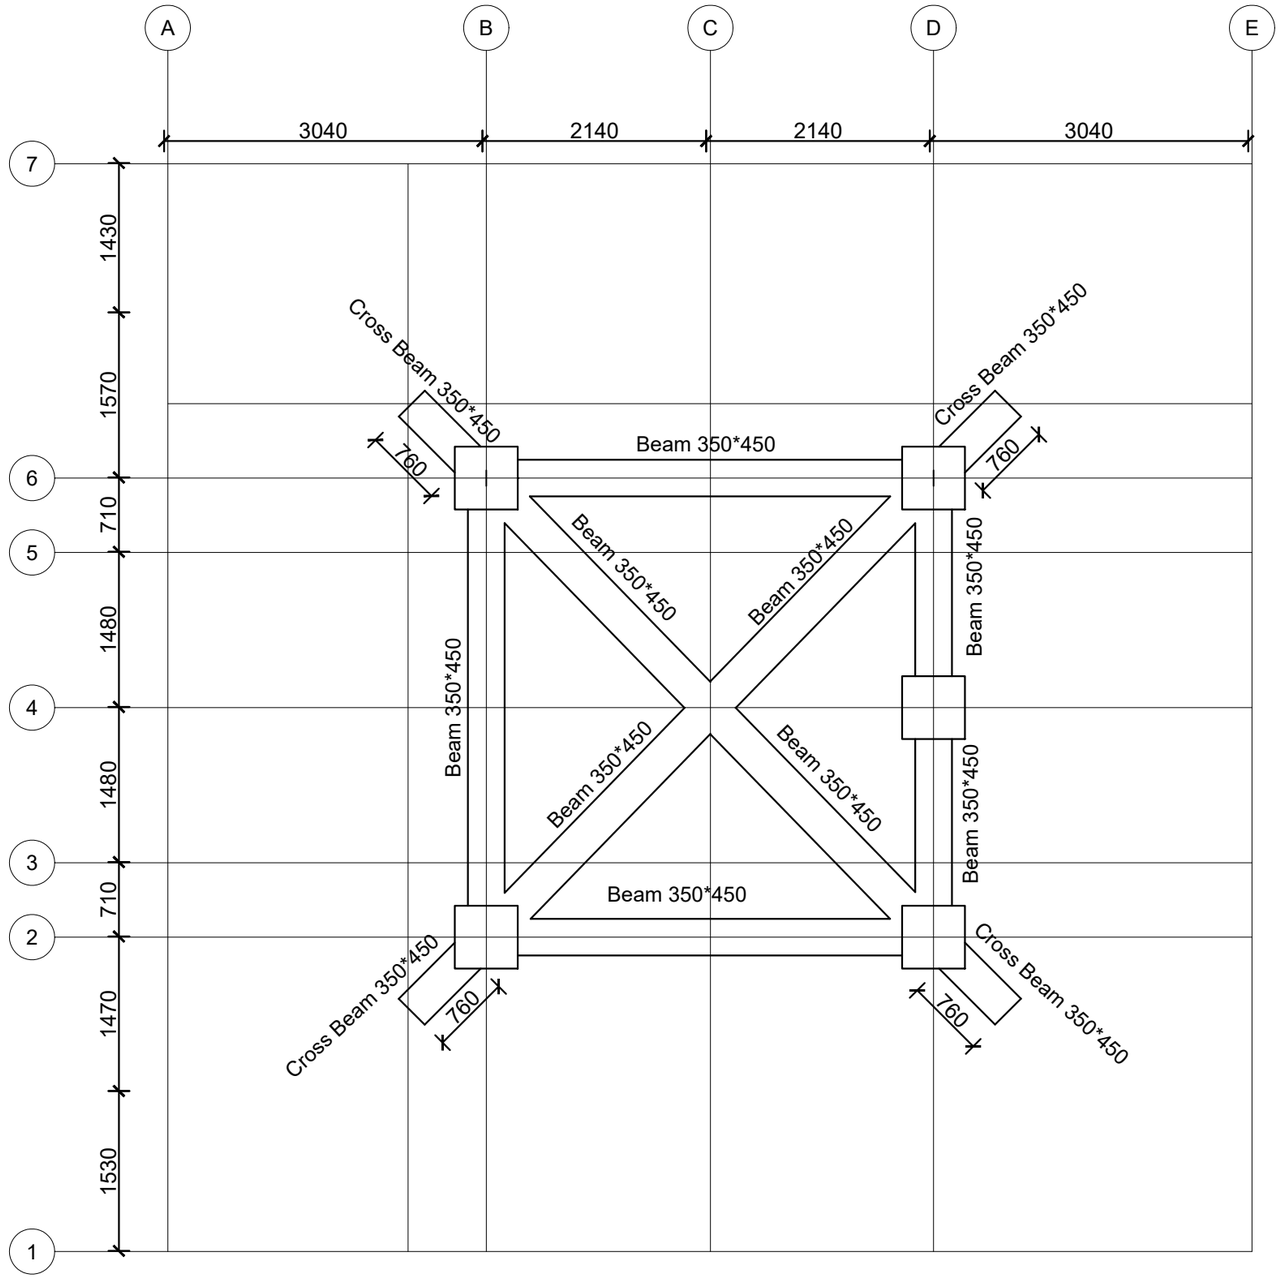

Beam Lvl At 10.28m


GREEN DESIGN SOLUTION (P) LTD. design for quality & sustainable life ARCHITECTS I ENGINEERS I INTERIOR DESIGNERS I CONSTRUCTION MANAGERS Baneshwor, Kathmandu, Nepal E-mail:- gdesignsolution13@gmail.com Contact No: +977-9851128217, P.O. Box: 14175	Owner : Myagang Rural Municipality	Title : Beam Layout Plan	Drawn By : Sujan Thapa Architect : Sunita Kutu Engineer : Saroj Khiuju Checked By : Nabin Ghising	Revision : Scale : NTS Date : Dec, 2025
	Project Name: Prepration Of DPR Of Guru Rinpoche Statue at Tudi Park,Nuwakot	Location: Deurali, Nuwakot, Bagmati Province,Nepal		ST 21

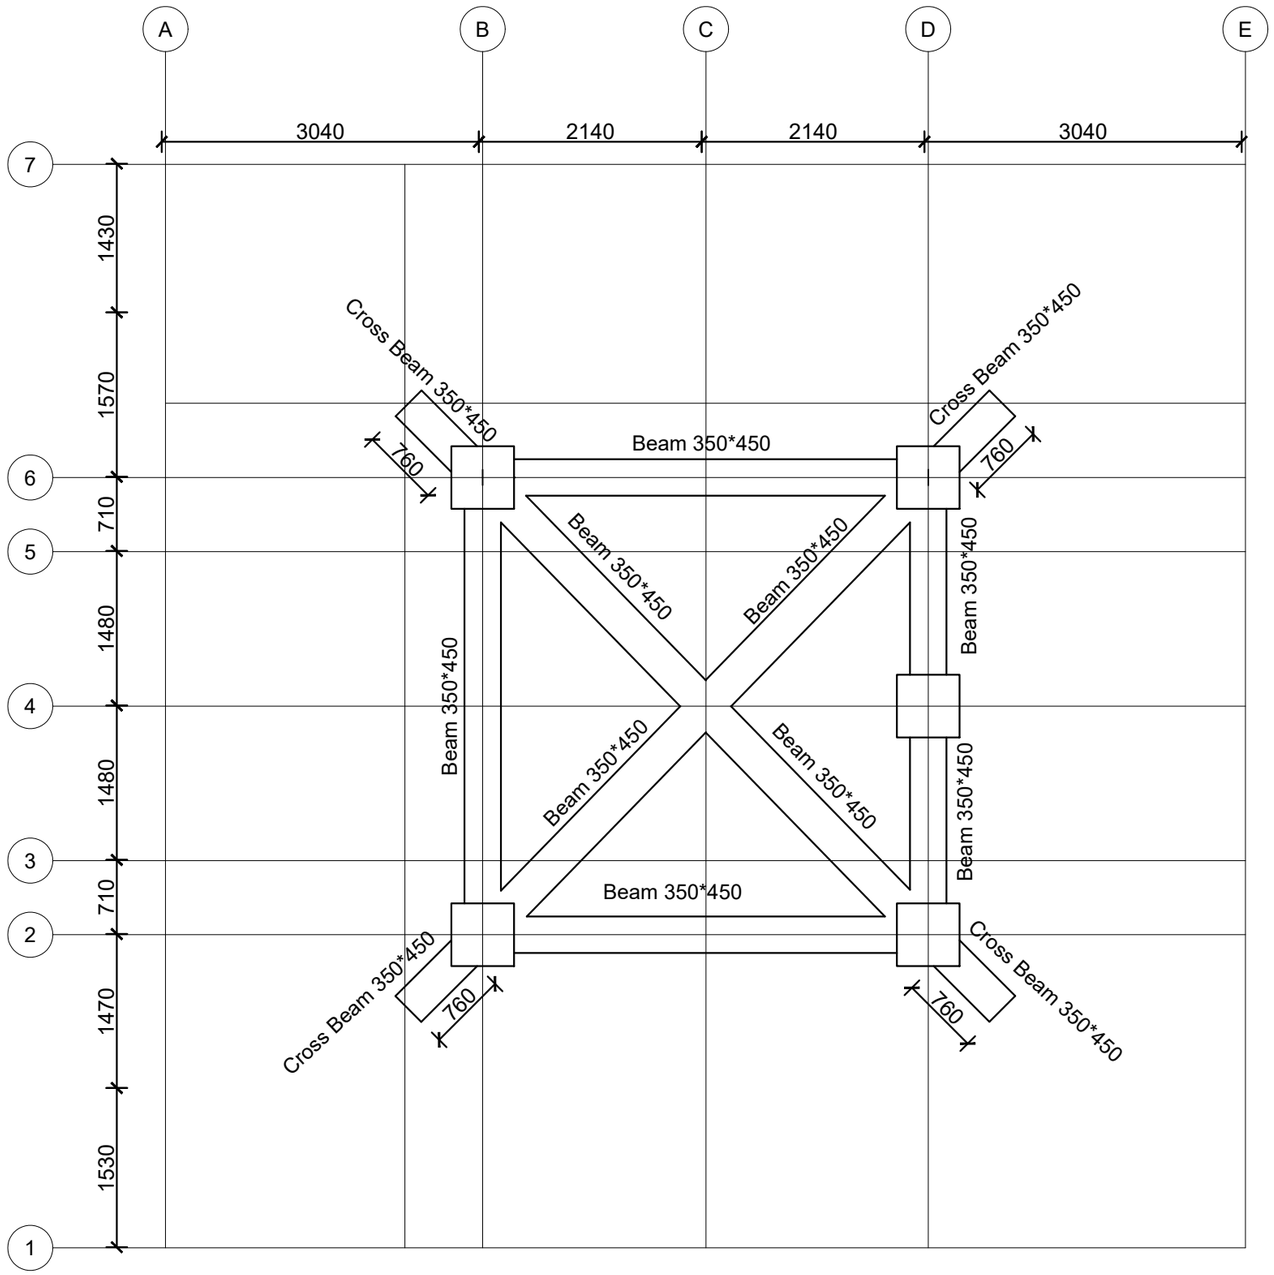


Beam Lvl At 10.28m

GREEN DESIGN SOLUTION (P) LTD.
design for quality & sustainable life
ARCHITECTS I ENGINEERS I INTERIOR DESIGNERS I CONSTRUCTION MANAGERS
Baneshwor, Kathmandu, Nepal E-mail:- gdesignsolution13@gmail.com
Contact No: +977-9851128217, P.O. Box: 14175

Owner : Myagang Rural Municipality	Title : Beam Layout Plan	Drawn By : Sujan Thapa	Revision :	ST 22
		Architect : Sunita Kutu	Scale : NTS	
Project Name: Prepration Of DPR Of Guru Rinpoche Statue at Tudi Park,Nuwakot	Location: Deurali, Nuwakot, Bagmati Province,Nepal	Engineer : Saroj Khiuju		
		Checked By : Nabin Ghising	Date : Dec, 2025	

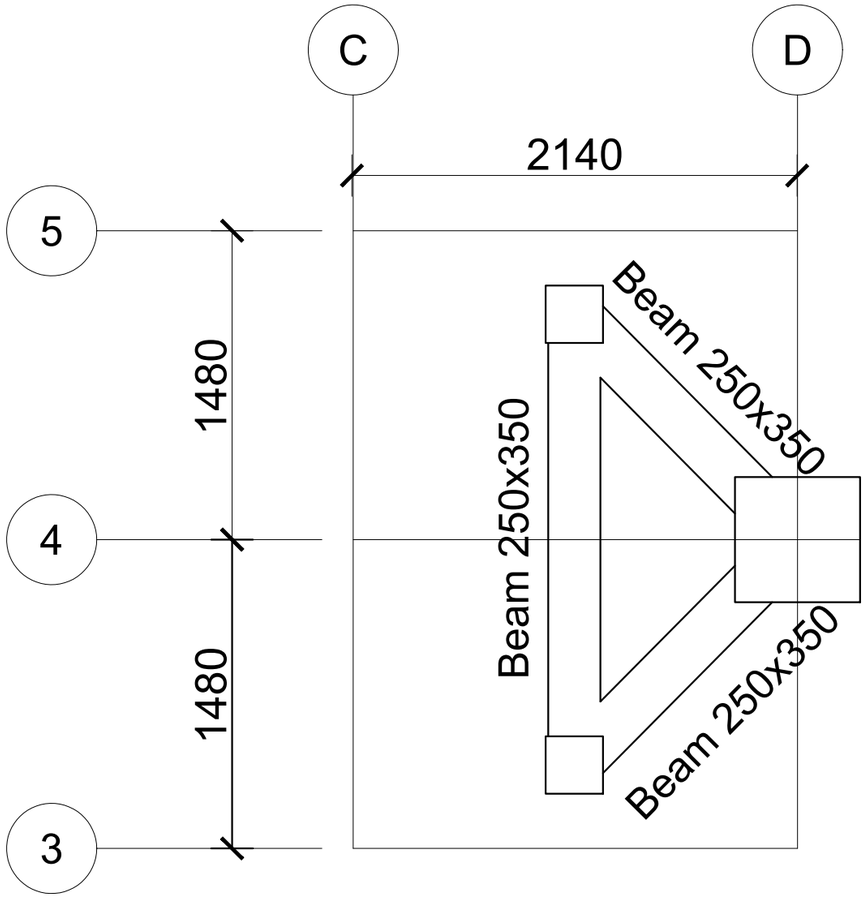

Beam Lvl At 12.13m

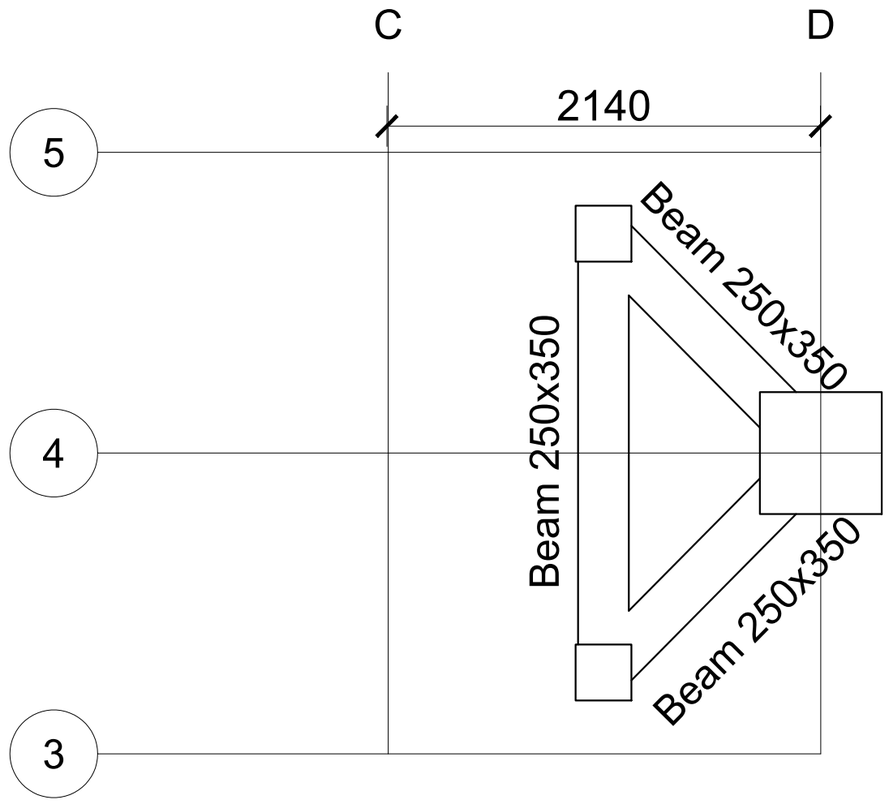


Beam Lvl At 16.22m


GREEN DESIGN SOLUTION (P) LTD.
design for quality & sustainable life
ARCHITECTS I ENGINEERS I INTERIOR DESIGNERS I CONSTRUCTION MANAGERS
Baneshwor, Kathmandu, Nepal E-mail:- gdesignsolution13@gmail.com
Contact No: +977-9851128217, P.O. Box: 14175

Owner : Myagang Rural Municipality	Title : Beam Layout Plan	Drawn By : Sujan Thapa	Revision :
		Architect : Sunita Kutu	
Project Name: Prepration Of DPR Of Guru Rinpoche Statue at Tudi Park,Nuwakot	Location: Deurali, Nuwakot, Bagmati Province,Nepal	Engineer : Saroj Khiuju	Scale : NTS
		Checked By : Nabin Ghising	Date : Dec, 2025

ST 23

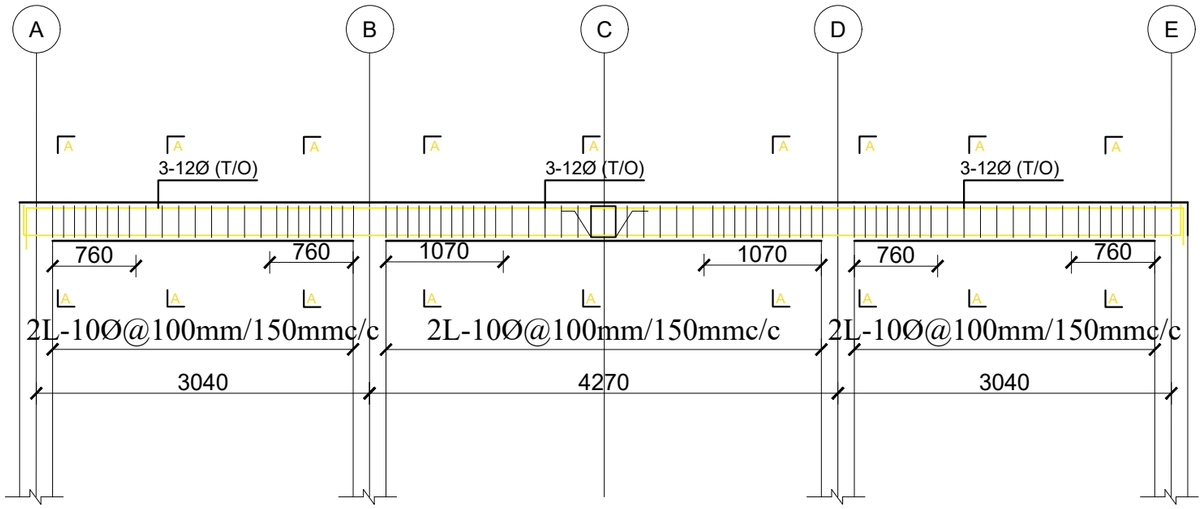


AT GRID 1-1/7-7

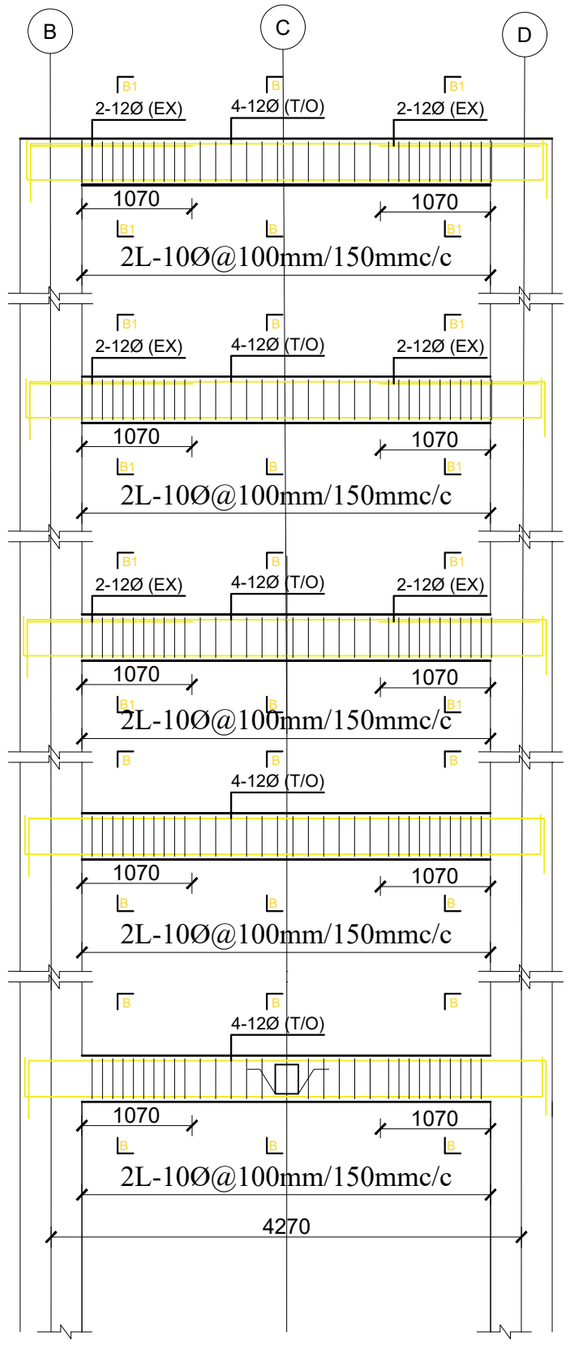


AT GRID 2-2/6-6


GREEN DESIGN SOLUTION (P) LTD.
design for quality & sustainable life
ARCHITECTS I ENGINEERS I INTERIOR DESIGNERS I CONSTRUCTION MANAGERS
Baneshwor, Kathmandu, Nepal E-mail:- gdesignsolution13@gmail.com
Contact No: +977-9851128217, P.O. Box: 14175

Owner : Myagang Rural Municipality	Title : Beam Grid Section	Drawn By : Sujan Thapa	Revision :	ST 24
		Architect : Sunita Kutu	Scale : NTS	
Project Name: Prepration Of DPR Of Guru Rinpoche Statue at Tudi Park,Nuwakot	Location: Deurali, Nuwakot, Bagmati Province,Nepal	Engineer : Saroj Khiuju		
		Checked By : Nabin Ghising	Date : Dec, 2025	

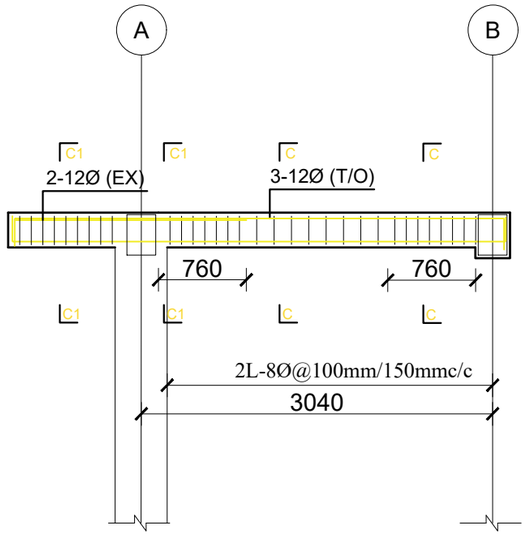

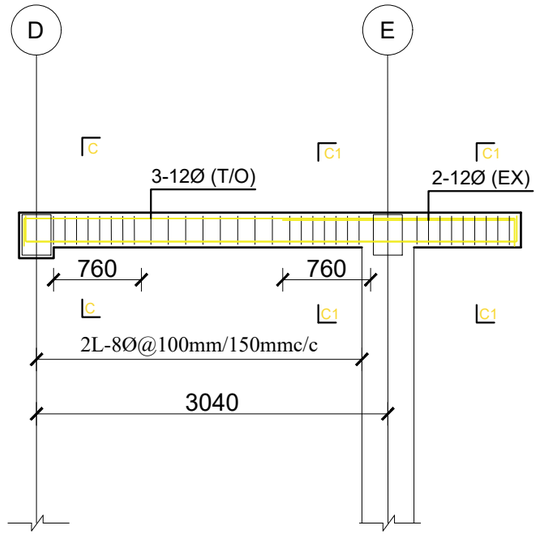

AT GRID 3-3/5-5

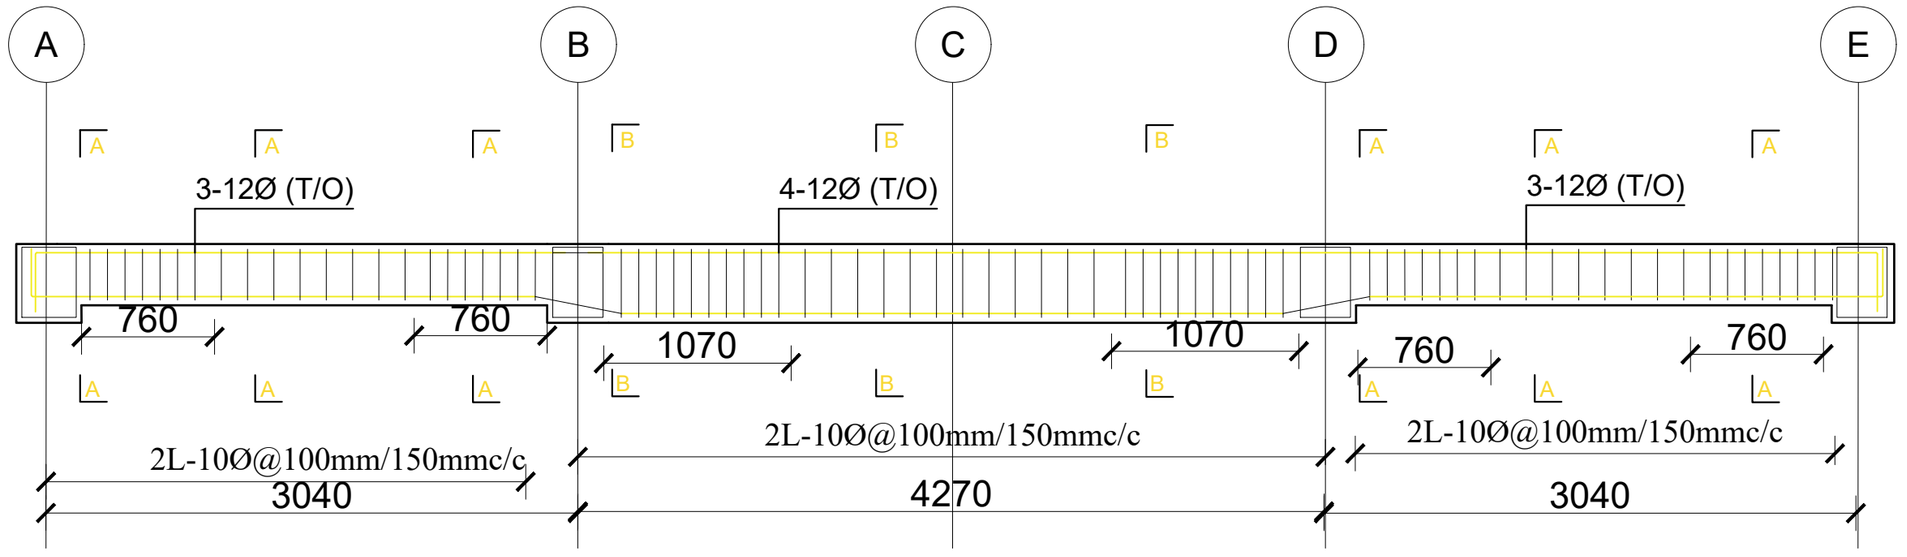


AT GRID 4-4


GREEN DESIGN SOLUTION (P) LTD.
ARCHITECTS
design for quality & sustainable life
ARCHITECTS I ENGINEERS I INTERIOR DESIGNERS I CONSTRUCTION MANAGERS
Baneshwor, Kathmandu, Nepal E-mail:- gdesignsolution13@gmail.com
Contact No: +977-9851128217, P.O. Box: 14175

Owner : Myagang Rural Municipality	Title : Beam Grid Section	Drawn By : Sujan Thapa	Revision :
		Architect : Sunita Kutu	Scale : NTS
Project Name: Prepration Of DPR Of Guru Rinpoche Statue at Tudi Park,Nuwakot	Location: Deurali, Nuwakot, Bagmati Province,Nepal	Engineer : Saroj Khiuju	
		Checked By : Nabin Ghising	Date : Dec, 2025


ST 25

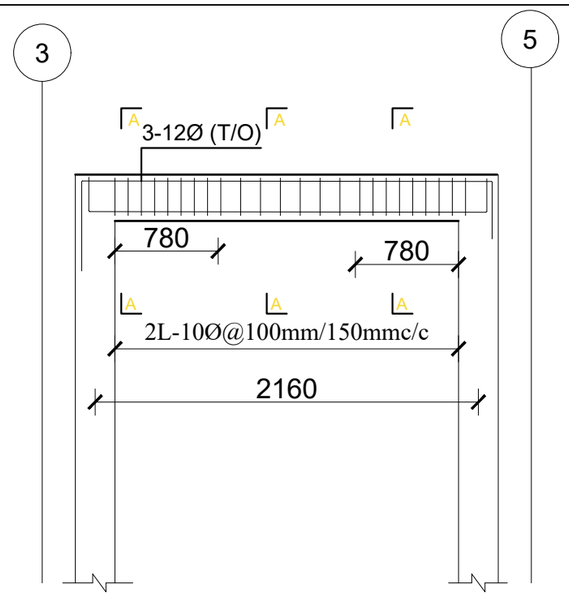


BEAM SECTION BETWEEN INVERTED COLUMN AT GRID C&D

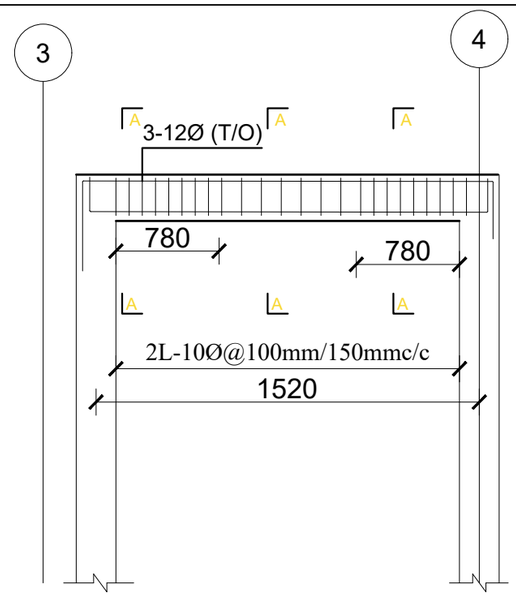

BEAM SECTION BETWEEN INVERTED COLUMN AT GRID D

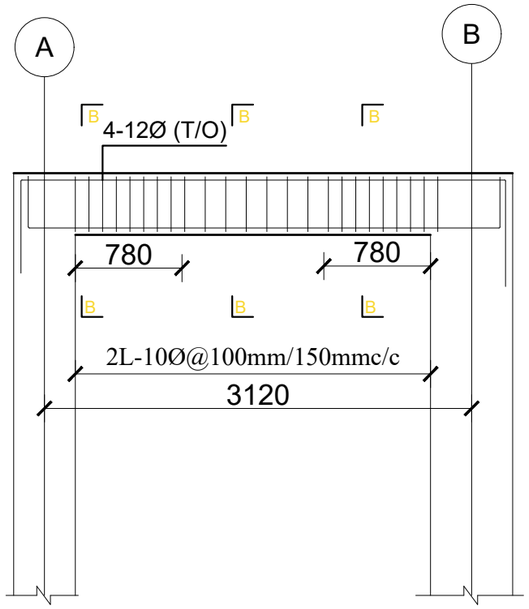

AT GRID 3-2/5-6

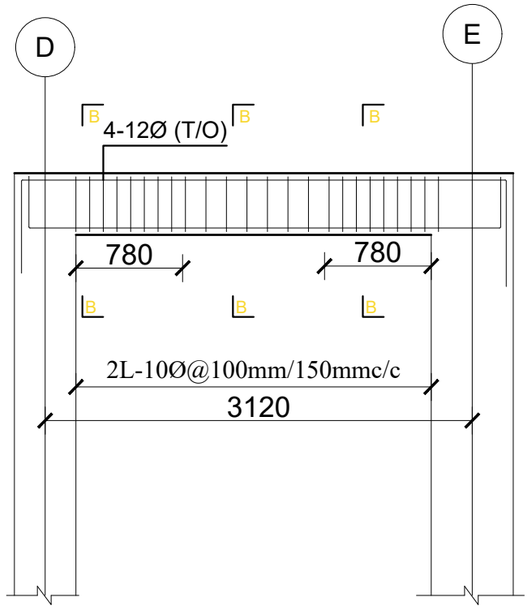


AT GRID 2-3/6-5


GREEN DESIGN SOLUTION (P) LTD.
ARCHITECTS
design for quality & sustainable life
ARCHITECTS I ENGINEERS I INTERIOR DESIGNERS I CONSTRUCTION MANAGERS
Baneshwor, Kathmandu, Nepal E-mail:- gdesignsolution13@gmail.com
Contact No: +977-9851128217, P.O. Box: 14175

Owner : Myagang Rural Municipality	Title : Beam Grid Section	Drawn By : Sujan Thapa	Revision :
		Architect : Sunita Kutu	Scale : NTS
Project Name: Prepration Of DPR Of Guru Rinpoche Statue at Tudi Park,Nuwakot	Location: Deurali, Nuwakot, Bagmati Province,Nepal	Engineer : Saroj Khiuju	
		Checked By : Nabin Ghising	Date : Dec, 2025

ST 26

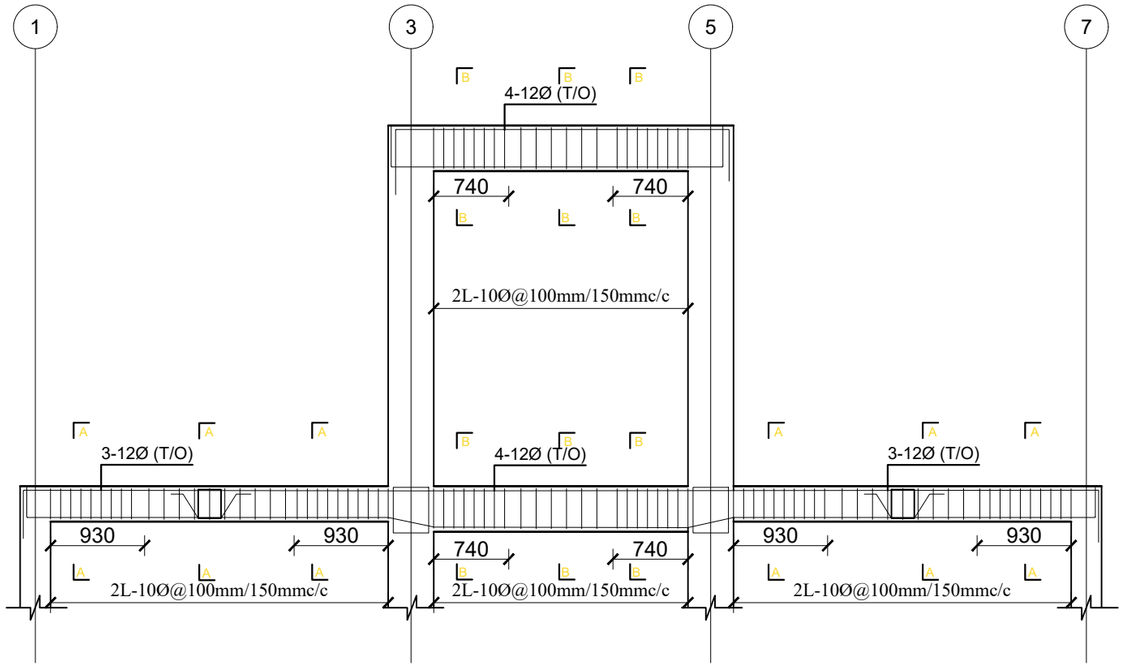

AT GRID A-A/E-E

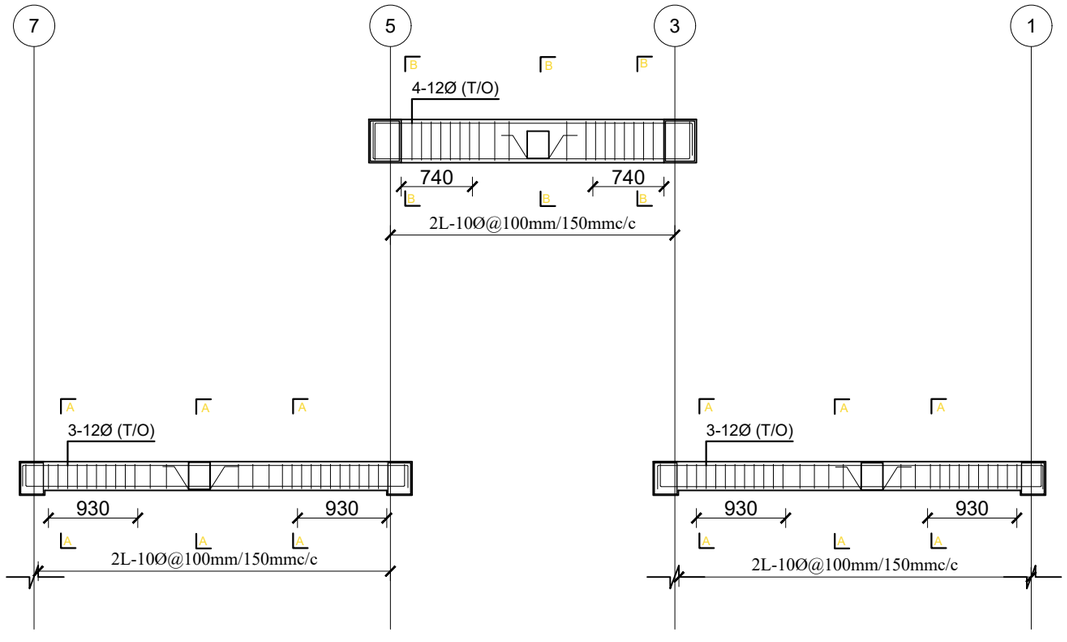


AT GRID C-C


GREEN DESIGN SOLUTION (P) LTD.
design for quality & sustainable life
ARCHITECTS I ENGINEERS I INTERIOR DESIGNERS I CONSTRUCTION MANAGERS
Baneshwor, Kathmandu, Nepal E-mail:- gdesignsolution13@gmail.com
Contact No: +977-9851128217, P.O. Box: 14175

Owner : Myagang Rural Municipality	Title : Beam Grid Section	Drawn By : Sujan Thapa	Revision :
		Architect : Sunita Kutu	Scale : NTS
Project Name: Prepration Of DPR Of Guru Rinpoche Statue at Tudi Park,Nuwakot	Location: Deurali, Nuwakot, Bagmati Province,Nepal	Engineer : Saroj Khiuju	
		Checked By : Nabin Ghising	Date : Dec, 2025

ST 27

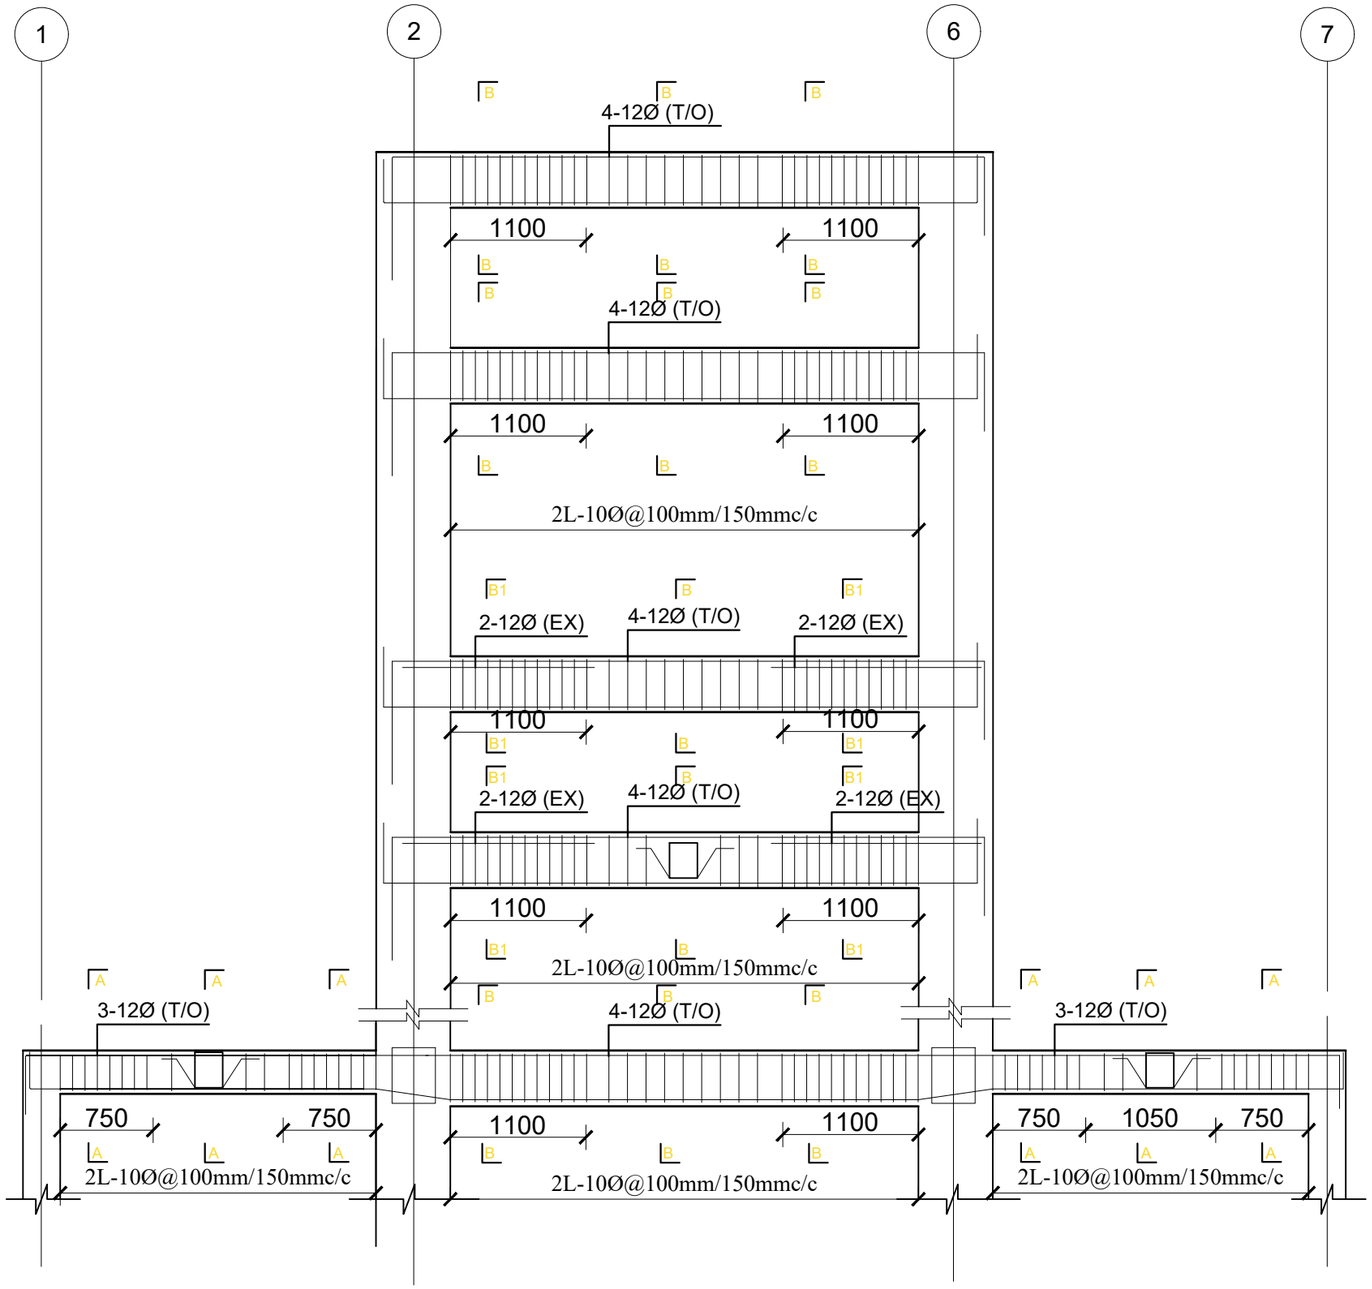

AT GRID B-B

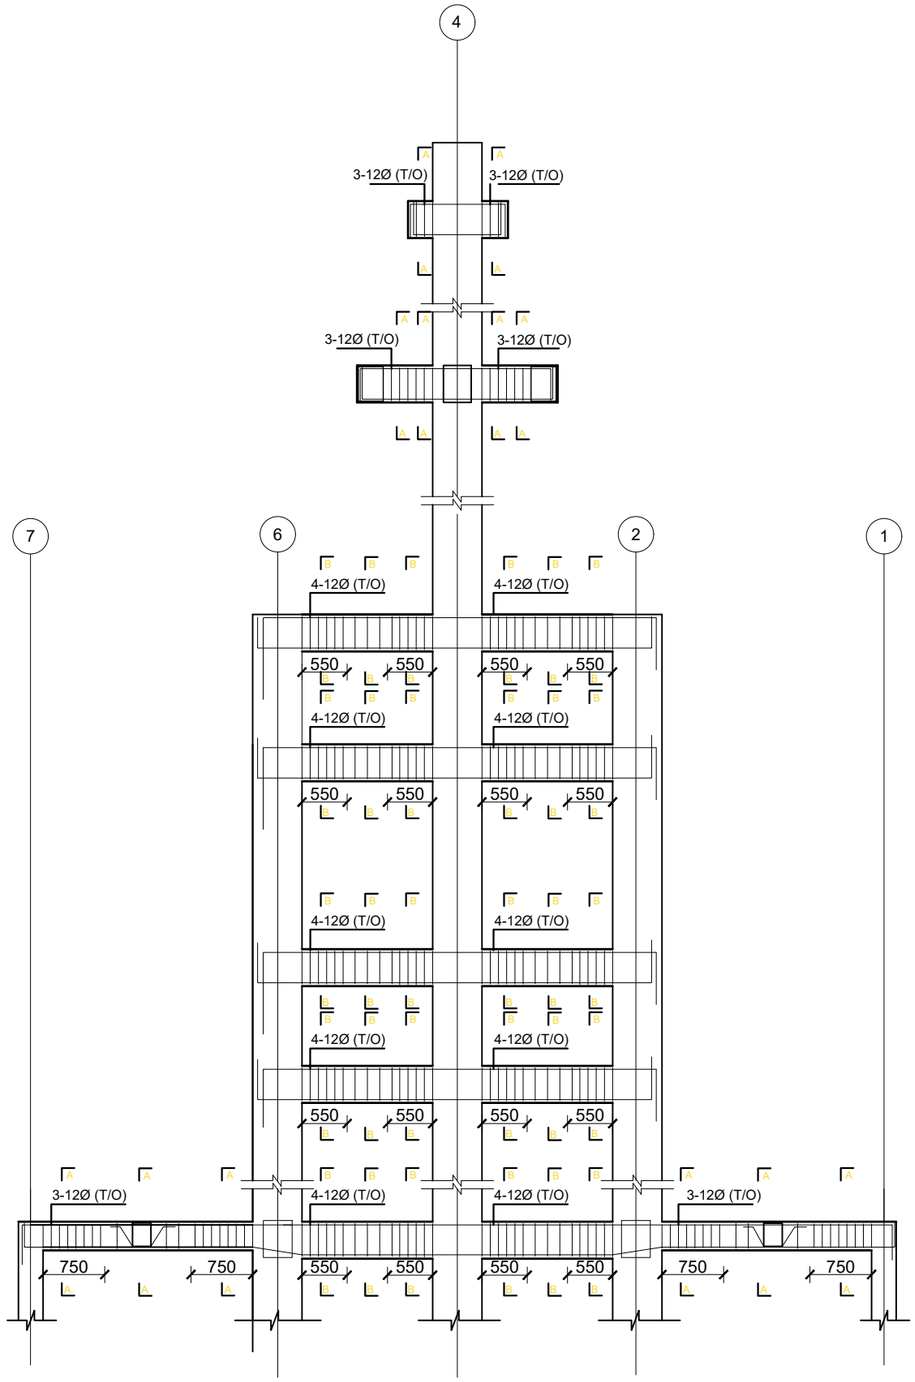


AT GRID D-D

GREEN DESIGN SOLUTION (P) LTD.
ARCHITECTS
design for quality & sustainable life
ARCHITECTS I ENGINEERS I INTERIOR DESIGNERS I CONSTRUCTION MANAGERS
Baneshwor, Kathmandu, Nepal E-mail:- gdesignsolution13@gmail.com
Contact No: +977-9851128217, P.O. Box: 14175


Owner : Myagang Rural Municipality	Title : Beam Grid Section
Project Name: Prepration Of DPR Of Guru Rinpoche Statue at Tudi Park,Nuwakot	Location: Deurali, Nuwakot, Bagmati Province,Nepal

Drawn By : Sujan Thapa	Revision :
Architect : Sunita Kutu	Scale : NTS
Engineer : Saroj Khiuju	Date : Dec, 2025
Checked By : Nabin Ghising	


ST 28

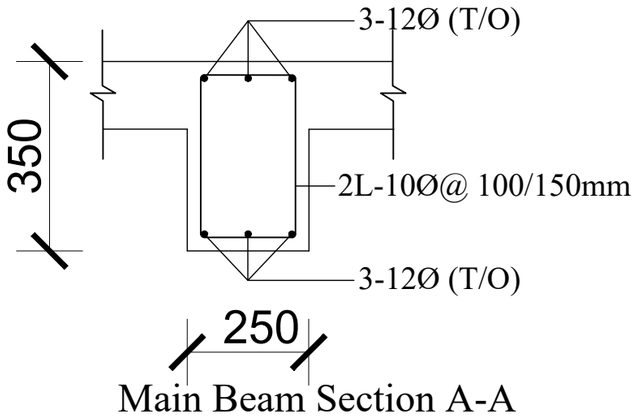

Main Beam Section A-A

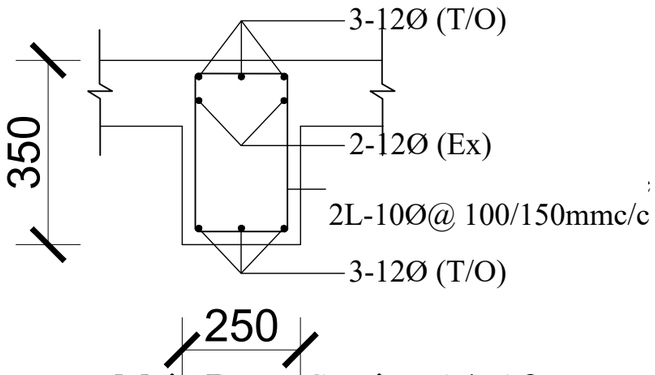


Main Beam Section A1-A2

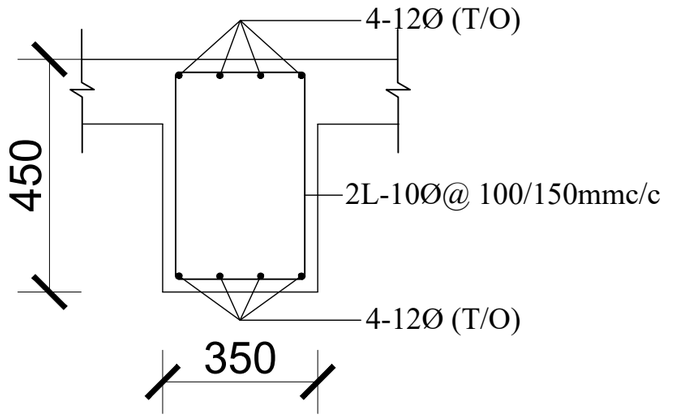


Main Beam Section B-B


Main Beam Section B1-B1

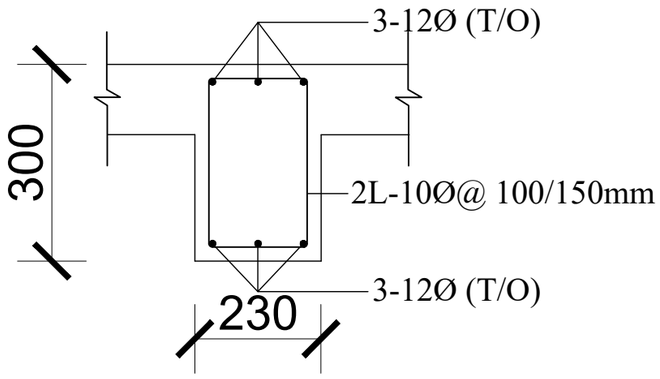


Secondary Beam Section C-C

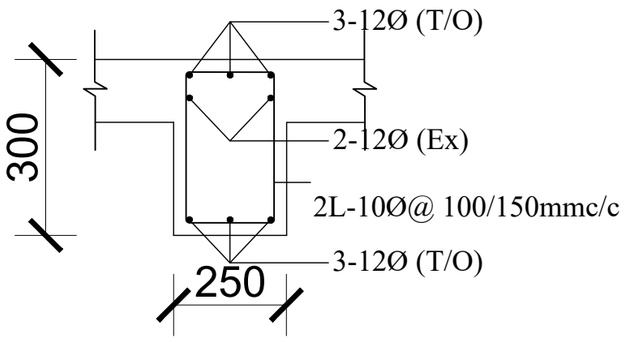


Secondary Beam Section C1-C2

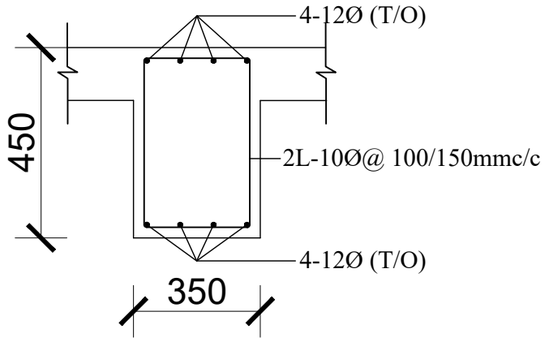

Cross Beam Section D-D
At 6.24,8.73,10.28

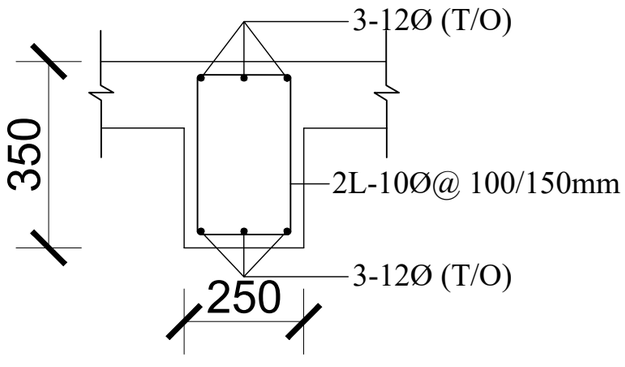


Lower Tie Beam Section

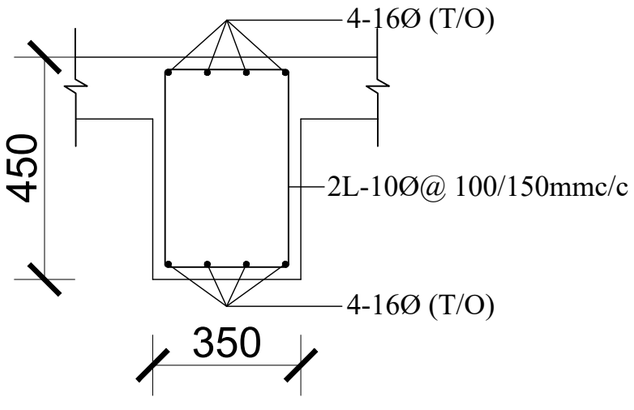

Strap Beam Section


GREEN DESIGN SOLUTION (P) LTD.
ARCHITECTS
design for quality & sustainable life
ARCHITECTS I ENGINEERS I INTERIOR DESIGNERS I CONSTRUCTION MANAGERS
Baneshwor, Kathmandu, Nepal E-mail:- gdesignsolution13@gmail.com
Contact No: +977-9851128217, P.O. Box: 14175

Owner : Myagang Rural Municipality	Title : Beam Section	Drawn By : Sujan Thapa	Revision :	ST 29
		Architect : Sunita Kutu	Scale : NTS	
Project Name: Prepration Of DPR Of Guru Rinpoche Statue at Tudi Park,Nuwakot	Location: Deurali, Nuwakot, Bagmati Province,Nepal	Engineer : Saroj Khiuju		
		Checked By : Nabin Ghising	Date : Dec, 2025	

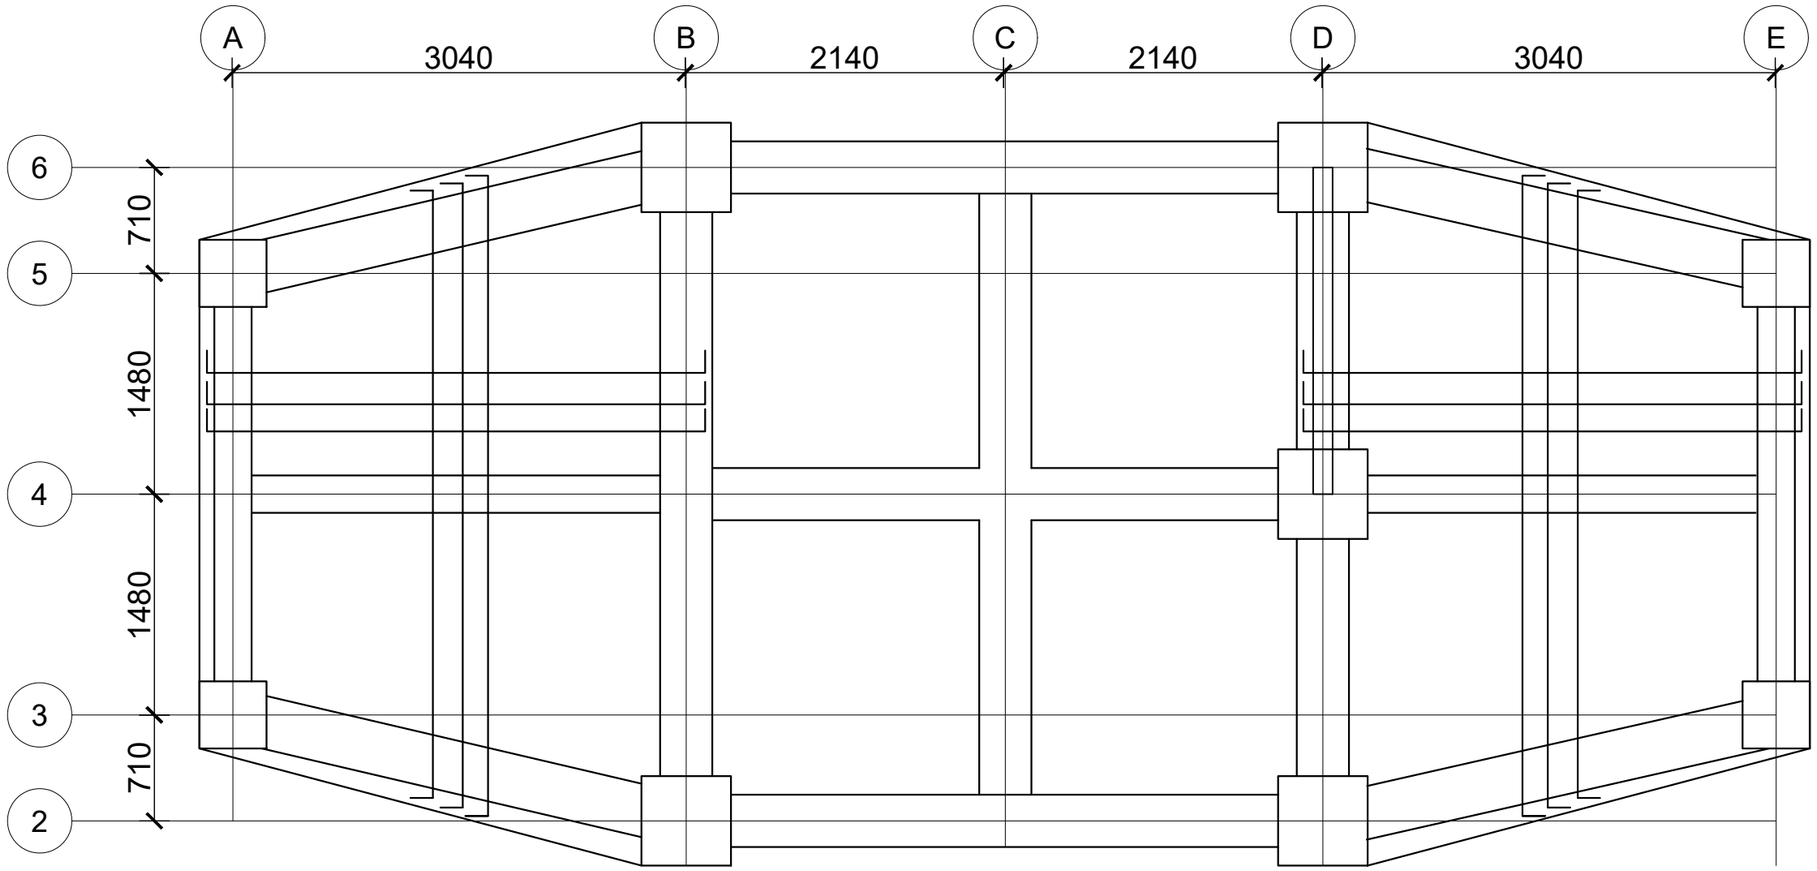


Slab Lvl At 4.76m

GREEN DESIGN SOLUTION (P) LTD. design for quality & sustainable life ARCHITECTS I ENGINEERS I INTERIOR DESIGNERS I CONSTRUCTION MANAGERS Baneshwor, Kathmandu, Nepal E-mail:- gdesignsolution13@gmail.com Contact No: +977-9851128217, P.O. Box: 14175	Owner : Myagang Rural Municipality Project Name: Prepration Of DPR Of Guru Rinpoche Statue at Tudi Park,Nuwakot	Title : Slab Bar Reinforcement Layout Plan Location: Deurali, Nuwakot, Bagmati Province,Nepal	Drawn By : Sujan Thapa Architect : Sunita Kutu Engineer : Saroj Khiuju Checked By : Nabin Ghising	Revision : Scale : NTS Date : Dec, 2025	ST 30

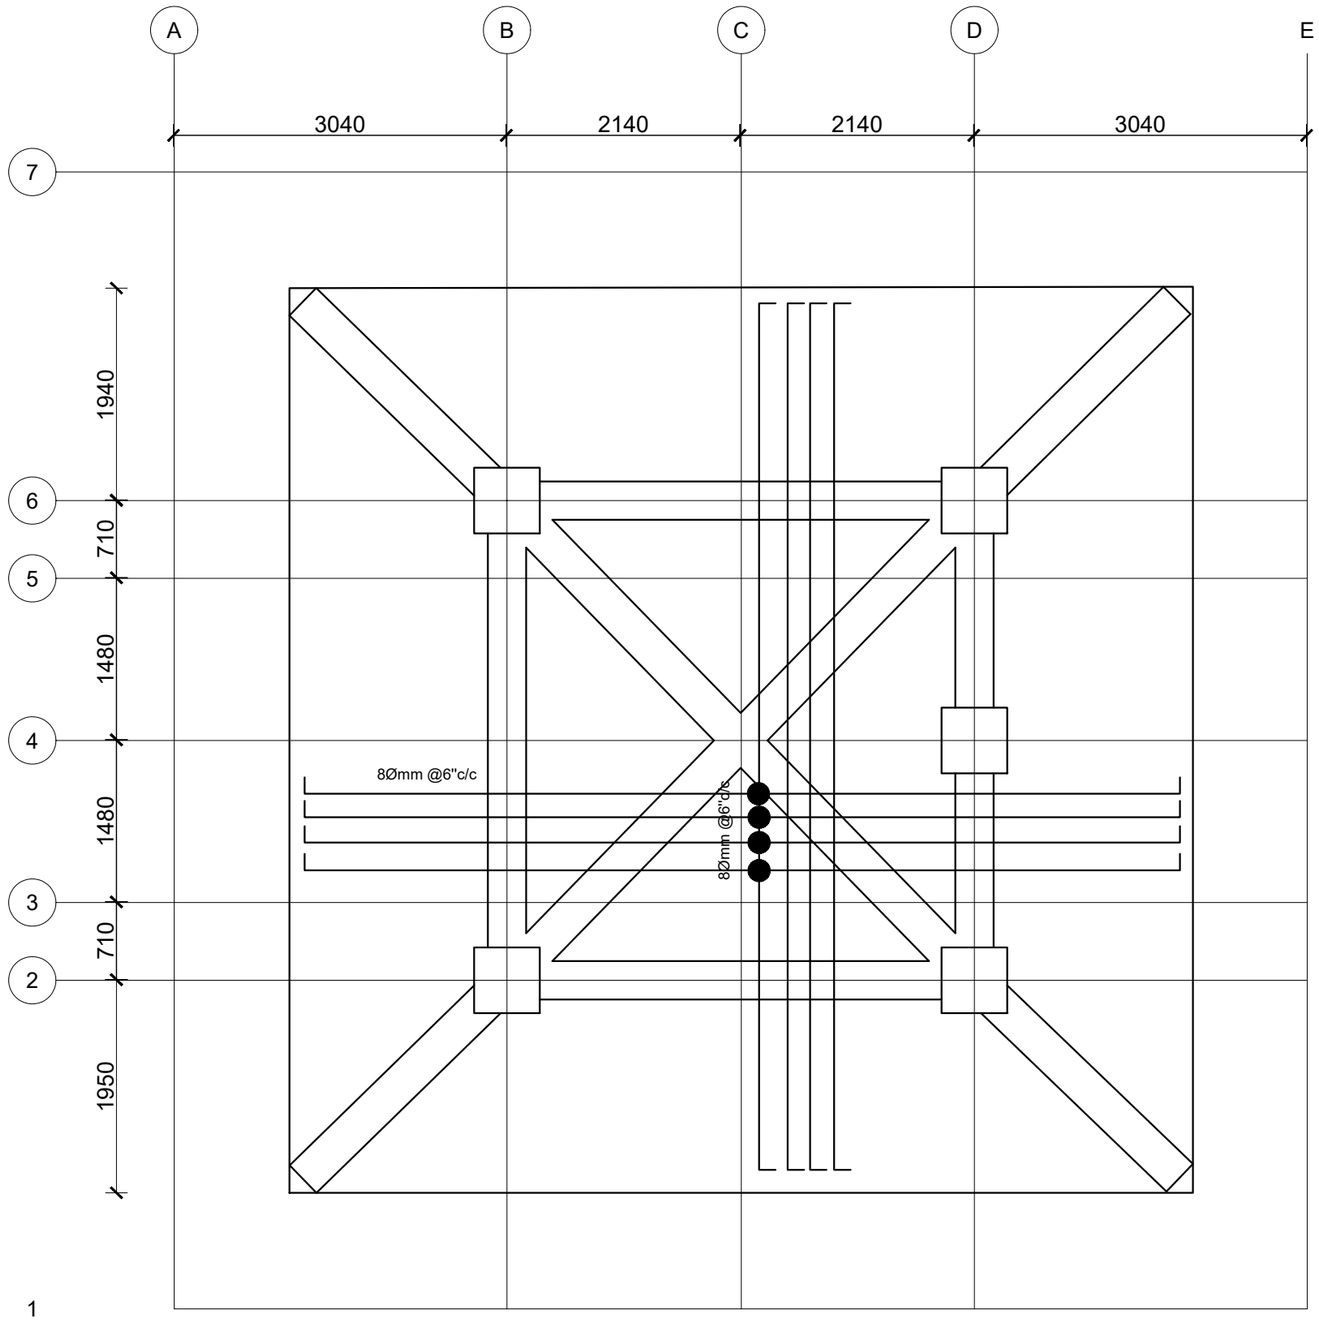

Slab Lvl At 6.24m


GREEN DESIGN SOLUTION (P) LTD. design for quality & sustainable life ARCHITECTS I ENGINEERS I INTERIOR DESIGNERS I CONSTRUCTION MANAGERS Baneshwor, Kathmandu, Nepal E-mail:- gdesignsolution13@gmail.com Contact No: +977-9851128217, P.O. Box: 14175	Owner : Myagang Rural Municipality Project Name: Prepration Of DPR Of Guru Rinpoche Statue at Tudi Park,Nuwakot	Title : Slab Bar Reinforcement Layout Plan Location: Deurali, Nuwakot, Bagmati Province,Nepal	Drawn By : Sujan Thapa Architect : Sunita Kutu Engineer : Saroj Khiuju Checked By : Nabin Ghising	Revision : Scale : NTS Date : Dec, 2025	ST 31

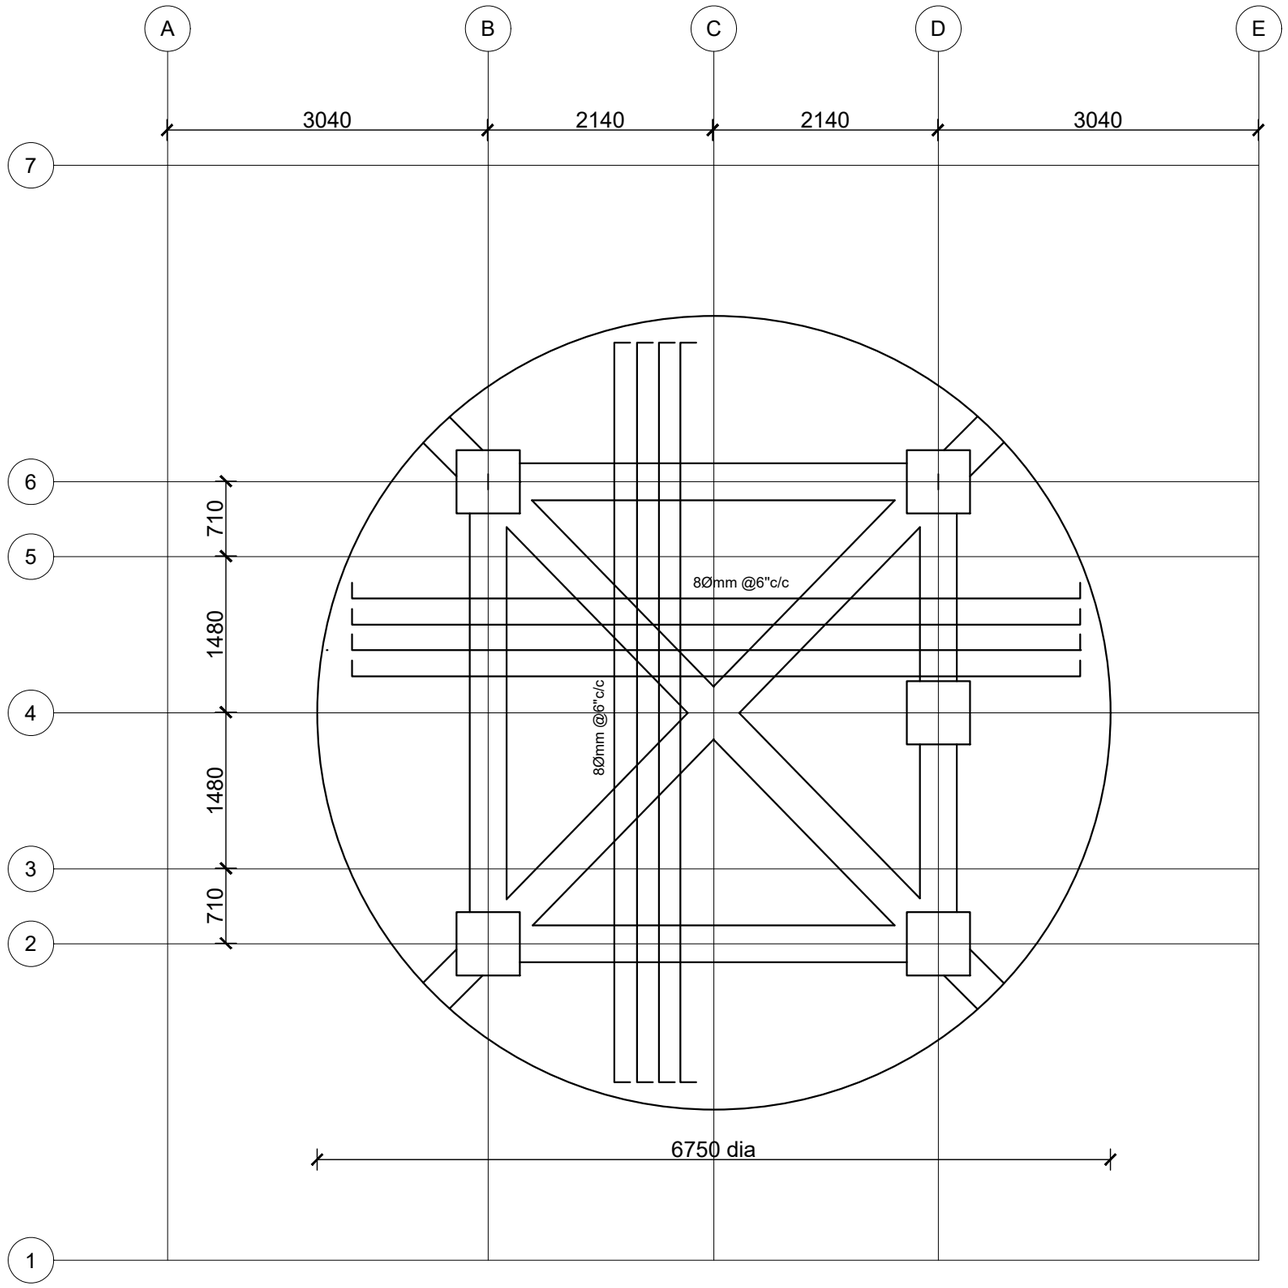

Slab Lvl At 8.73m

GREEN DESIGN SOLUTION (P) LTD.
design for quality & sustainable life
ARCHITECTS I ENGINEERS I INTERIOR DESIGNERS I CONSTRUCTION MANAGERS
Baneshwor, Kathmandu, Nepal E-mail:- gdesignsolution13@gmail.com
Contact No: +977-9851128217, P.O. Box: 14175


Owner : Myagang Rural Municipality	Title : Slab Bar Reinforcement Layout Plan	Drawn By : Sujan Thapa	Revision :	ST 32
Project Name: Prepration Of DPR Of Guru Rinpoche Statue at Tudi Park,Nuwakot	Location: Deurali, Nuwakot, Bagmati Province,Nepal	Architect : Sunita Kutu	Scale : NTS	
		Engineer : Saroj Khiuju	Date : Dec, 2025	
		Checked By : Nabin Ghising		

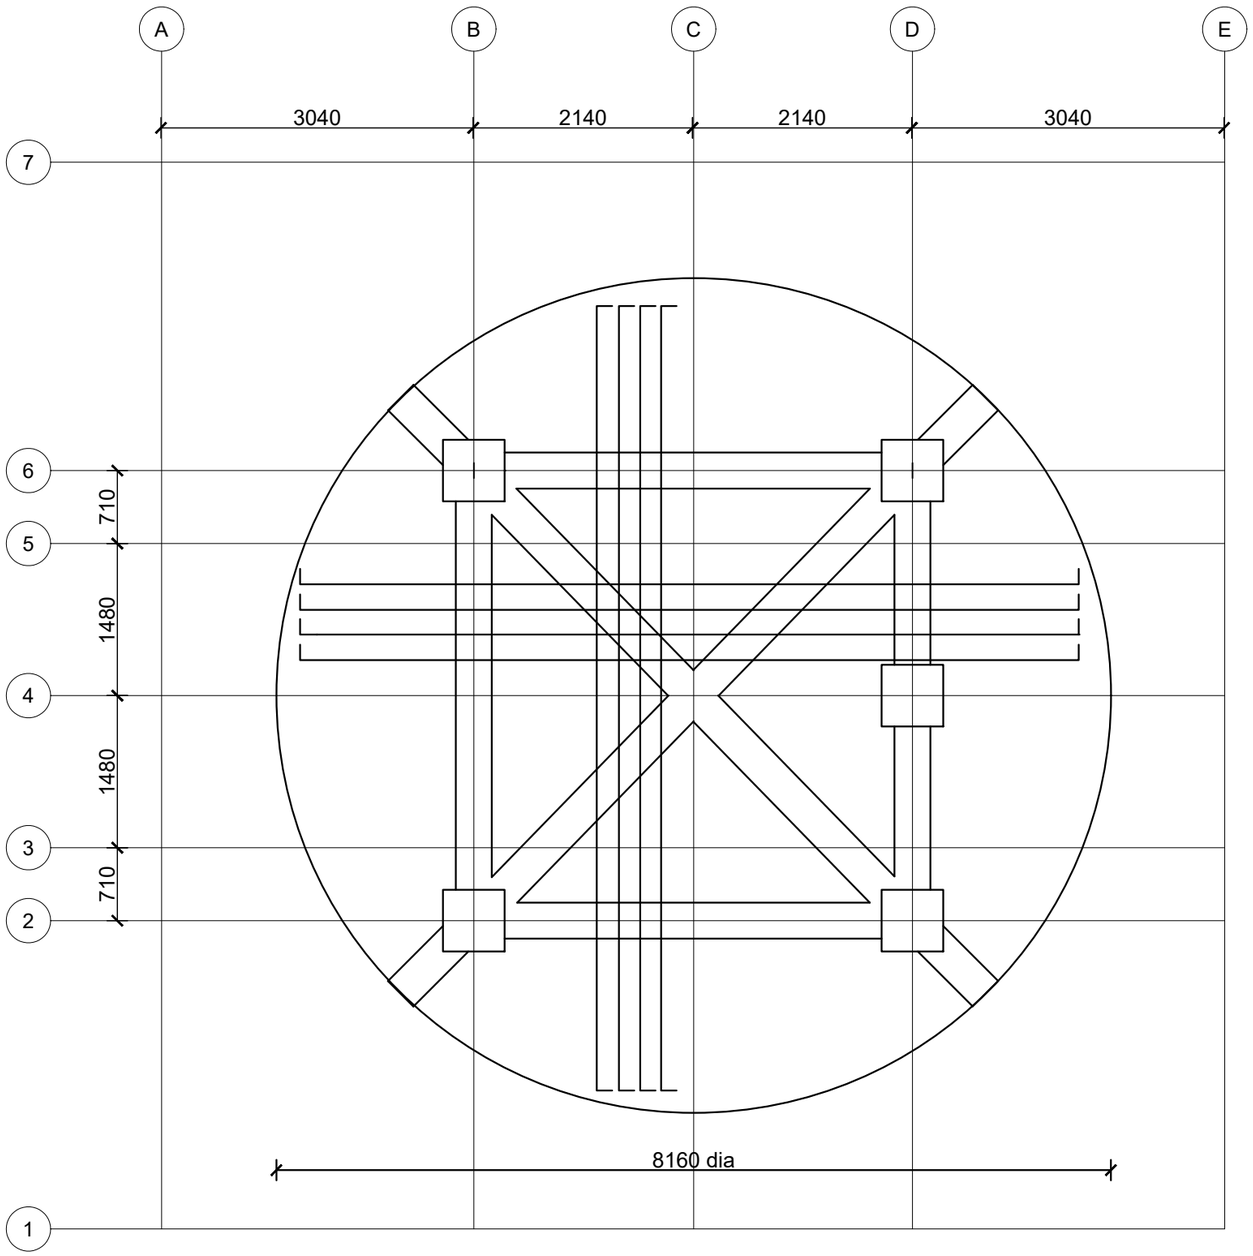


Slab Lvl At 10.28m

GREEN DESIGN SOLUTION (P) LTD.
design for quality & sustainable life
ARCHITECTS I ENGINEERS I INTERIOR DESIGNERS I CONSTRUCTION MANAGERS
Baneshwor, Kathmandu, Nepal E-mail:- gdesignsolution13@gmail.com
Contact No: +977-9851128217, P.O. Box: 14175

Owner : Myagang Rural Municipality	Title : Slab Bar Reinforcement Layout Plan	Drawn By : Sujan Thapa	Revision :	ST 33
		Architect : Sunita Kutu	Scale : NTS	
Project Name: Prepration Of DPR Of Guru Rinpoche Statue at Tudi Park,Nuwakot	Location: Deurali, Nuwakot, Bagmati Province,Nepal	Engineer : Saroj Khiuju		
		Checked By : Nabin Ghising	Date : Dec, 2025	

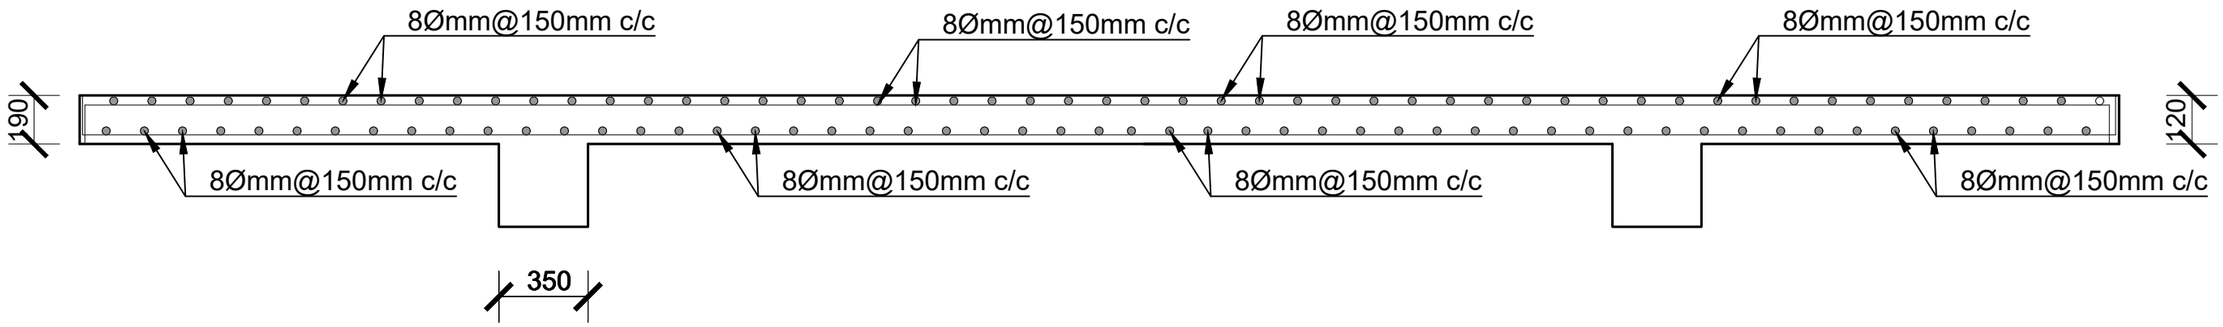


SALB SECTION AT X-X

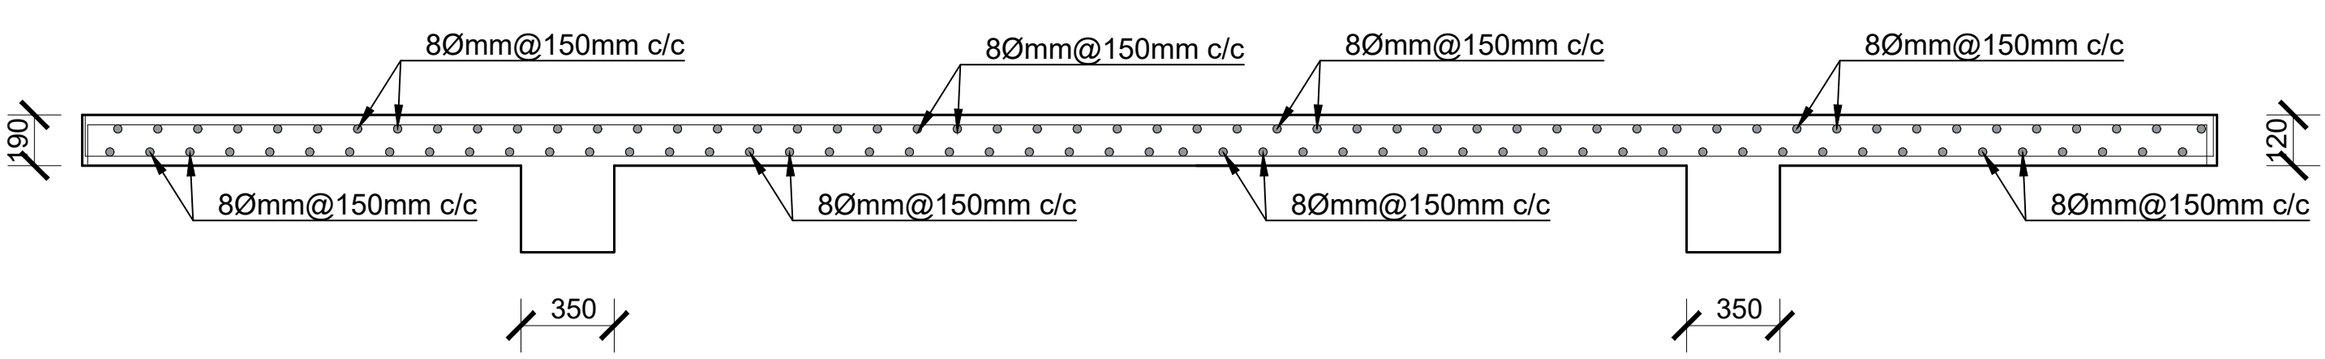


SALB SECTION AT Y-Y

ARCHITECTS
GREEN DESIGN SOLUTION (P) LTD.
design for quality & sustainable life
ARCHITECTS I ENGINEERS I INTERIOR DESIGNERS I CONSTRUCTION MANAGERS
Baneshwor, Kathmandu, Nepal E-mail:- gdesignsolution13@gmail.com
Contact No: +977-9851128217, P.O. Box: 14175

Owner : Myagang Rural Municipality	Title : Slab Section	Drawn By : Sujan Thapa	Revision :	ST 34
Project Name: Prepration Of DPR Of Guru Rinpoche Statue at Tudi Park,Nuwakot	Location: Deurali, Nuwakot, Bagmati Province,Nepal	Architect : Sunita Kutu	Scale : NTS	
		Engineer : Saroj Khiuju		
		Checked By : Nabin Ghising	Date : Dec, 2025	

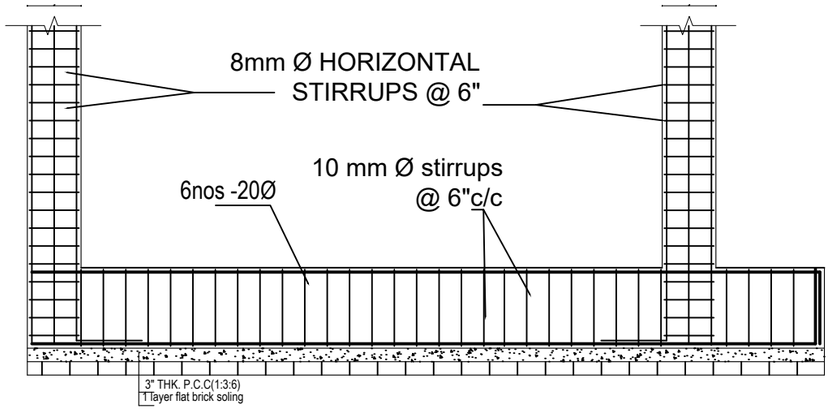


LONGITUDINAL STRAP BEAM SECTION

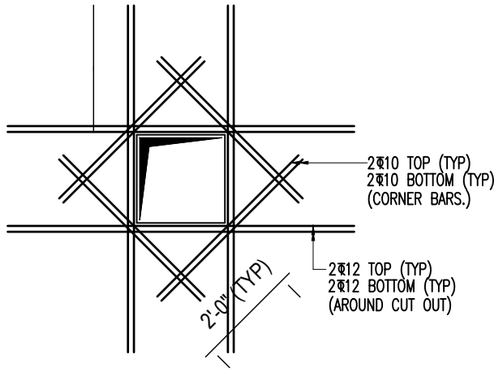

CUT-OUT DETAIL - I

(CUT OUT WITHIN SLAB)

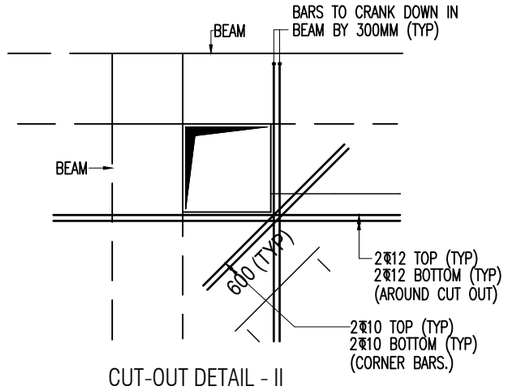


CUT-OUT DETAIL - II

(CUT OUT AT CORNER OF SLAB OR ADJACENT TO BEAMS)


TYPICAL EXTRA REINFORCEMENT DETAILS AROUND CUT-OUT IN SLAB

(SLAB REINFORCEMENT BARS TO CONTINUE IN THE PLUMBING AND ELECTRICAL
THESE CUT–OUTS SHALL BE CONCRETEED AFTER PLACEMENT OF SERVICES)

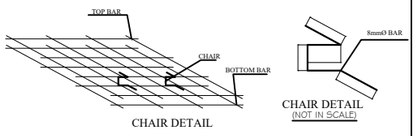


CHAIR DETAIL


CHAIR DETAIL
(NOT IN SCALE)

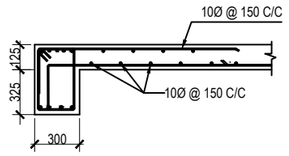


EDGE SLAB DETAIL -B
Scale 1"=2'-0"

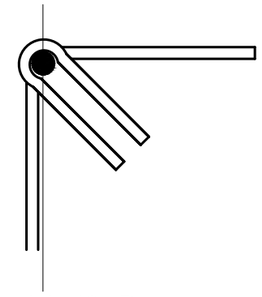


The Hook in 135 Degree

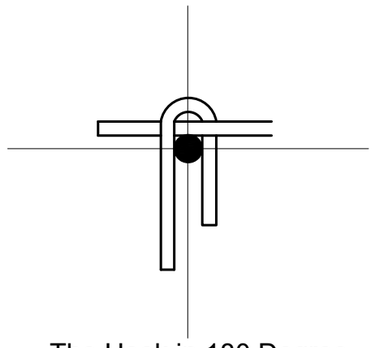


The Hook in 180 Degree

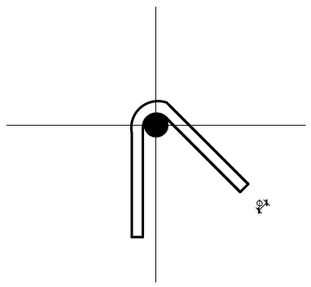

The Hook in Closed Ties

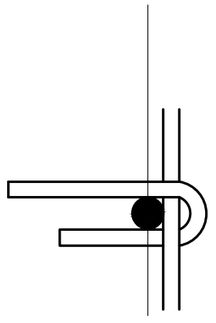

The Hook in Open Ties

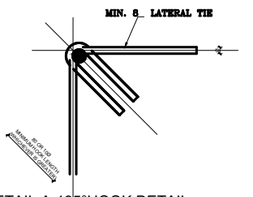


DETAIL A-135°HOOK DETAIL
FOR STIRRUPS & TIES



INTERNAL RADIUS OF BEND




TYPICAL BAR BENDING
DETAILS OF BEAM AT SUPPORT

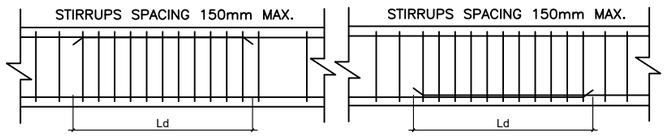


LAPPING FOR BEAM BAR

LAPPING NOTES FOR BEAM
LAP LENGTH SHALL NOT BE LESS THAN BAR DEVELOPMENT LENGTH IN TENSION
NOT MORE THAN 50% OF THE BARS SHALL BE SPLICED AT ONE SECTION.
LAP SPLICE SHALL NOT BE PROVIDED:–
1. WITHIN A JOINT
2. WITHIN A DISTANCE OF 2d FROM JOINT FACE
3. WITHIN A QUARTER LENGTH OF THE MEMBER

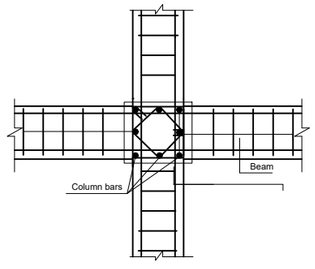

JOINT OF THE INTERIOR
COLUMN & BEAM

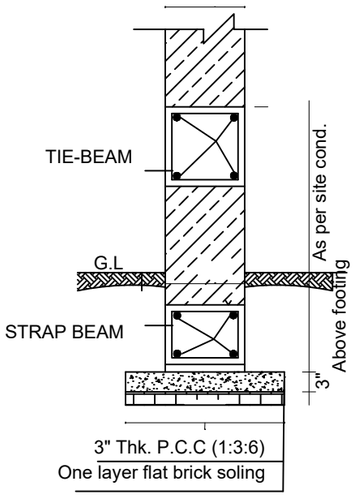


TYPICAL WALL SECTION

ARCHITECTS
GREEN DESIGN SOLUTION (P) LTD.
design for quality & sustainable life
ARCHITECTS I ENGINEERS I INTERIOR DESIGNERS I CONSTRUCTION MANAGERS
Baneshwor, Kathmandu, Nepal E-mail:- gdesignsolution13@gmail.com
Contact No: +977-9851128217, P.O. Box: 14175

Owner : Myagang Rural Municipality	Title : Ductile Detailing
Project Name: Prepration Of DPR Of Guru Rinpoche Statue at Tudi Park,Nuwakot	Location: Deurali, Nuwakot, Bagmati Province,Nepal

Drawn By : Sujan Thapa	Revision :
Architect : Sunita Kutu	Scale : NTS
Engineer : Saroj Khiuju	Date : Dec, 2025
Checked By : Nabin Ghising	

ST 35

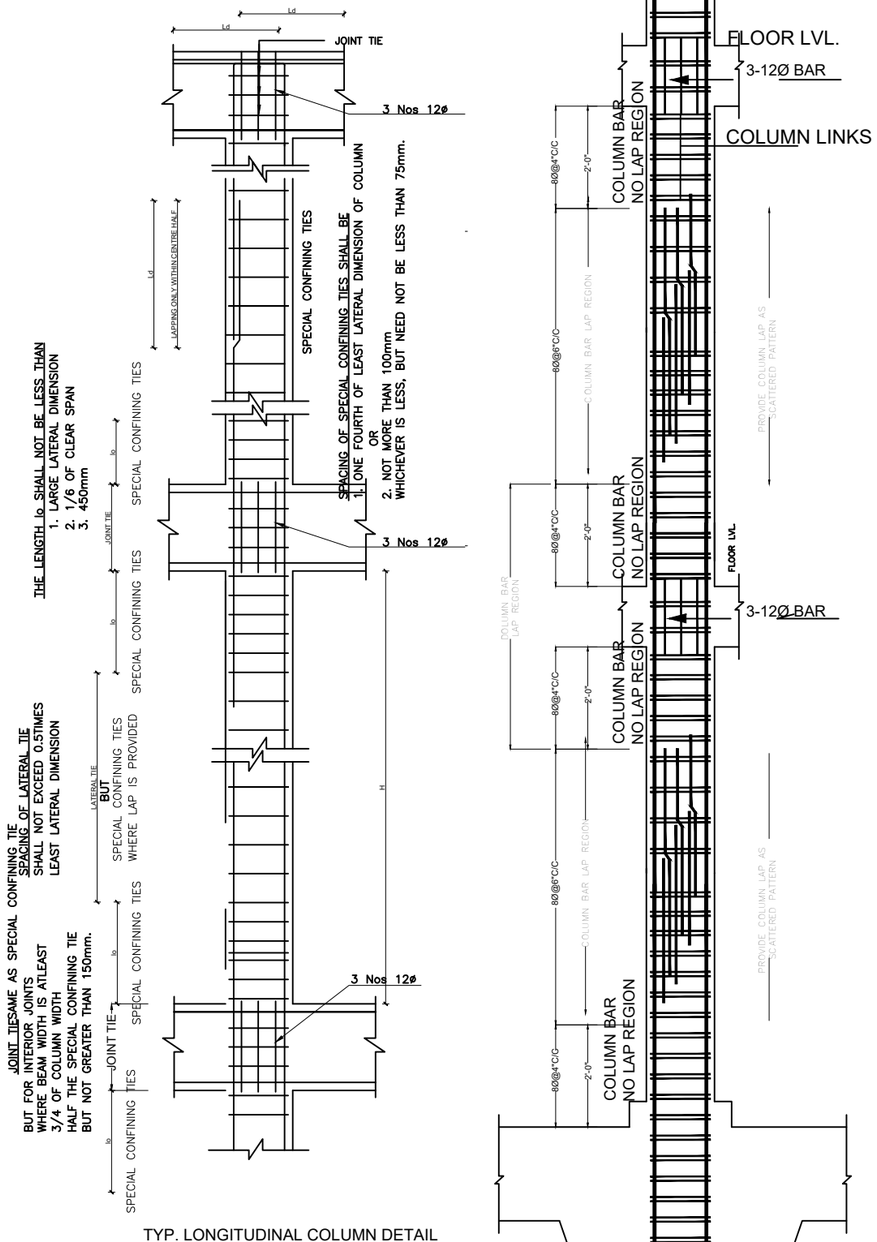

TYP. LONGITUDINAL COLUMN DETAIL

A.GENERAL

1. READ STRUCTURAL DRAWING IN CONJUCTION WITH ARCHITECTURAL, SANITARY & ELECTRICAL DRAWING. REPORT ANY DISCREPANCIES TO THE SITE ENGINEER PRIOR TO FABRICATION OR CONSTRUCTION. ANY CONFLICT BETWEEN SPECIFICATION & DRAWING SHALL BE LIKEWISE REPORTED.

2. CONTRACTORS SHALL BE RESPONSIBLE FOR CHECKING FIELD DIMENSION & SITE CONDITIONS.

3. UNLESS OTHERWISE INDICATED ALL CONSTRUCTION JOINTS SHALL BE ROUGHENED JOINTS 5 mm AMPLITUDE MINIMUM 5 mm.

4. NO MEASUREMENT SHALL BE DIRECTLY TAKEN FROM THE PRINT, WRITTEN DIMENSION SHALL BE FOLLOWED.

5. ALL DIMENSIONS ARE IN FT. & IN. UNLESS NOTED OTHERWISE.

%%uB. FOUNDATION

1. FOUNDATION SHALL BE ON UNDISTURBED SOIL.

2. SOIL BEARING CAPACITIES AND SLOP STABILITY CONDITIONS ARE BASED ON THE RECOMMENDATION.

3. THE LINE OF SLOPE BETWEEN ADJACENT EXCAVATIONS FOR FOOTING OR ALONG STEPPED FOOTING SHALL NOT EXCEED A RISE 1 IN A RUN OF 2.

4. PLACING OF FOUNDATION CONCRETE SHALL BE DONE AS SOON AS EXCAVATIONS HAVE BEEN COMPLETED & APPROVED BY THE SITE ENGINEER.

%%uC. BACK FILLING

1. BACK FILLING TO FOUNDATION WALL SHALL BE DONE SIMULTANEOUSLY ON BOTHSIDE.

2. BACK FILLING SHALL DONE IN LAYERS OF NOT MORE THAN 6 in. EACH LAYER BEING PROPERLY COMPACTED TO ATLEAST 95% MODIFIED PROCTOR DENSITY.

%%UD. CONCRETE & REINFORCING STEEL

1. CAST-IN-SITU CONCRETE SHALL HAVE A MINIMUM 28 DAYS COMPRESSIVE CUBE STRENGTH OF 20 N/mm2 FOR COLUMN (M20) ONLY & 15 N/mm2 (M15) FOR ALL OTHER STRUCTURAL MEMBER.

2. REINFORCING STEEL SHALL BE NEW HOT ROLLED DEFORMED BARS HAVING A MINIMUM YIELD STRENGTH OF 415 N/mm2 & CONFORMING TO IS 1786:1979 OR IS 1139:1966

3. MINIMUM REINFORCING LAPS SHALL BE IN ACCORDANCE WITH IS 1786:1979 & AS SPECIFIED ON STRUCURAL DRAWING.

4. COVER TO MAIN REINFORCING STEEL BE IN ACCORDANCE WITH IS 456:1978 & AS SPECIFIED ON STRUCTURAL DRAWING. CLEAR COVER OF CONCRETE

SLAB - 20mm
STAIRCASE - 20mm
BEAM - 25mm
COLUMN - 40mm
FOOTING - 50mm
WALL - 25mm

5. PROVIDE CORNER BARS TO MATCH HORIZONTAL REINFORCING STEEL IN SLAB.

6. PLUMBING, SLOTS, HOLES, AROUND PIPES DUCTS OR OTHER ITEMS WHICH PASS THROUGH CONCRETE SLAB OR WALL SHALL BE FILLED & PATCHED TO THE SAME DEPTHS AS THE SLAB OR WALL.

7. UNLESS OTHERWISE INDICATED ALL HORIZONTAL & VERTICAL CONSTRUCTION JOINTS SHALL BE ROUGHENED JOINTS WITH 0.2 in. MINIMUM AMPLITUDE.

8. SLAB ON GRADE SHALL BE CAST IN PANELS BOUNDED BY COLUMN GRID LINES IN A CHECKED BOARD PATTERNS ALLOW AT LEAST 48 HOURS BETWEEN CASTING OF ADJACENT PANELS.

9. HANGING DEVICES FOR PIPING SHALL BE CAST IN BREAKING OUT CONCRETE FOR HANGING FROM REINFORCING BARS WILL NOT BE PERMITTED.

10. THE CEMENT USED SHALL BE ORDINARY PORTLAND CEMENT CONFORMING TO IS 269:1976.

11. BAR BENDING SCHEDULE SHALL BE SUBMITTED FORAPPROVAL BEFORE CASTING CONCRETE.

12. NO BOTTOM REINFORCEMENT IN BEAM AND SLAB SHALL BE LAPPED NEAR MID-SPAN.

13. NO TOP REINFORCEMENT IN BEAM AND SLAB SHALL BE LAPPED NEAR SUPPORT.


14. LAPPING OF MAIN COLUMN BARS TO BE AT MID-HEIGHT.

15. COVER TO MAIN REINFORCEMENT AND AT END IN BEAM AND SLAB SHALL NOT BE LESS THAN 25MM.


16. HOOKS IN STIRRUPS AND LATERAL TIES SHALL BE BENT AT 135° AND ITS LENGTH SHALL NOT BE LESS THAN 80 MM OR 10Ø WHICHEVER IS GREATER.

DEVELOPMENT LENGTH FOR Q 40 BAR
ALL DEMENSION ARE IN mm.


BAR DIAMETER	TENSION BAR M15	COMPRESSION/TENSION BARS M20
8	460 mm	380 mm
10	570 mm	470 mm
12	680 mm	570 mm
16	910 mm	760 mm
20	1130 mm	940 mm
25	1410 mm	1180 mm

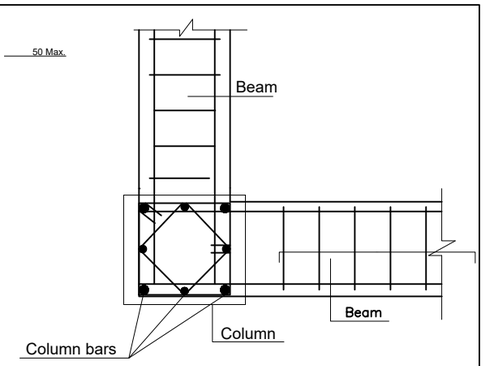


JOINT OF THE EDGE COLUMN & BEAM

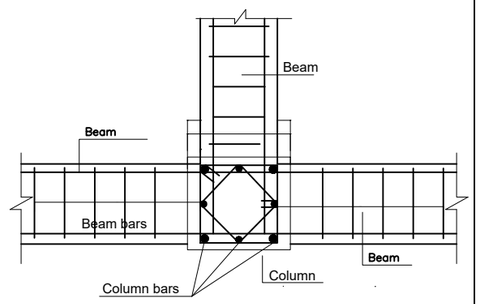

JOINT OF THE SIDE COLUMN & BEAM

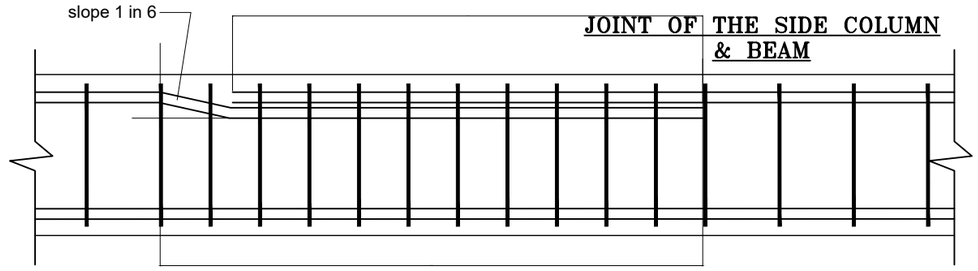

LAPPING DETAIL AT Y

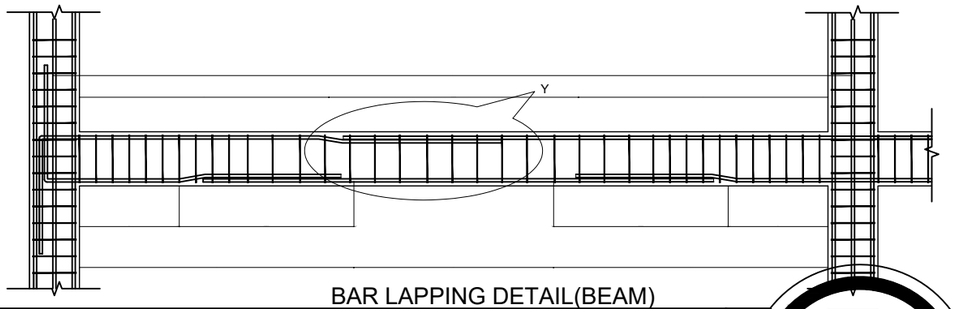

BAR LAPPING DETAIL(BEAM)


GREEN DESIGN SOLUTION (P) LTD.
design for quality & sustainable life
ARCHITECTS I ENGINEERS I INTERIOR DESIGNERS I CONSTRUCTION MANAGERS
Baneshwor, Kathmandu, Nepal E-mail:- gdesignsolution13@gmail.com
Contact No: +977-9851128217, P.O. Box: 14175

Owner : Myagang Rural Municipality	Title : Ductile Detailing
Project Name: Prepration Of DPR Of Guru Rinpoche Statue at Tudi Park,Nuwakot	Location: Deurali, Nuwakot, Bagmati Province,Nepal

Drawn By : Sujan Thapa	Revision :
Architect : Sunita Kutu	Scale : NTS
Engineer : Saroj Khiuju	Date : Dec, 2025
Checked By : Nabin Ghising	

ST 36

ELECTRICAL DRAWINGS

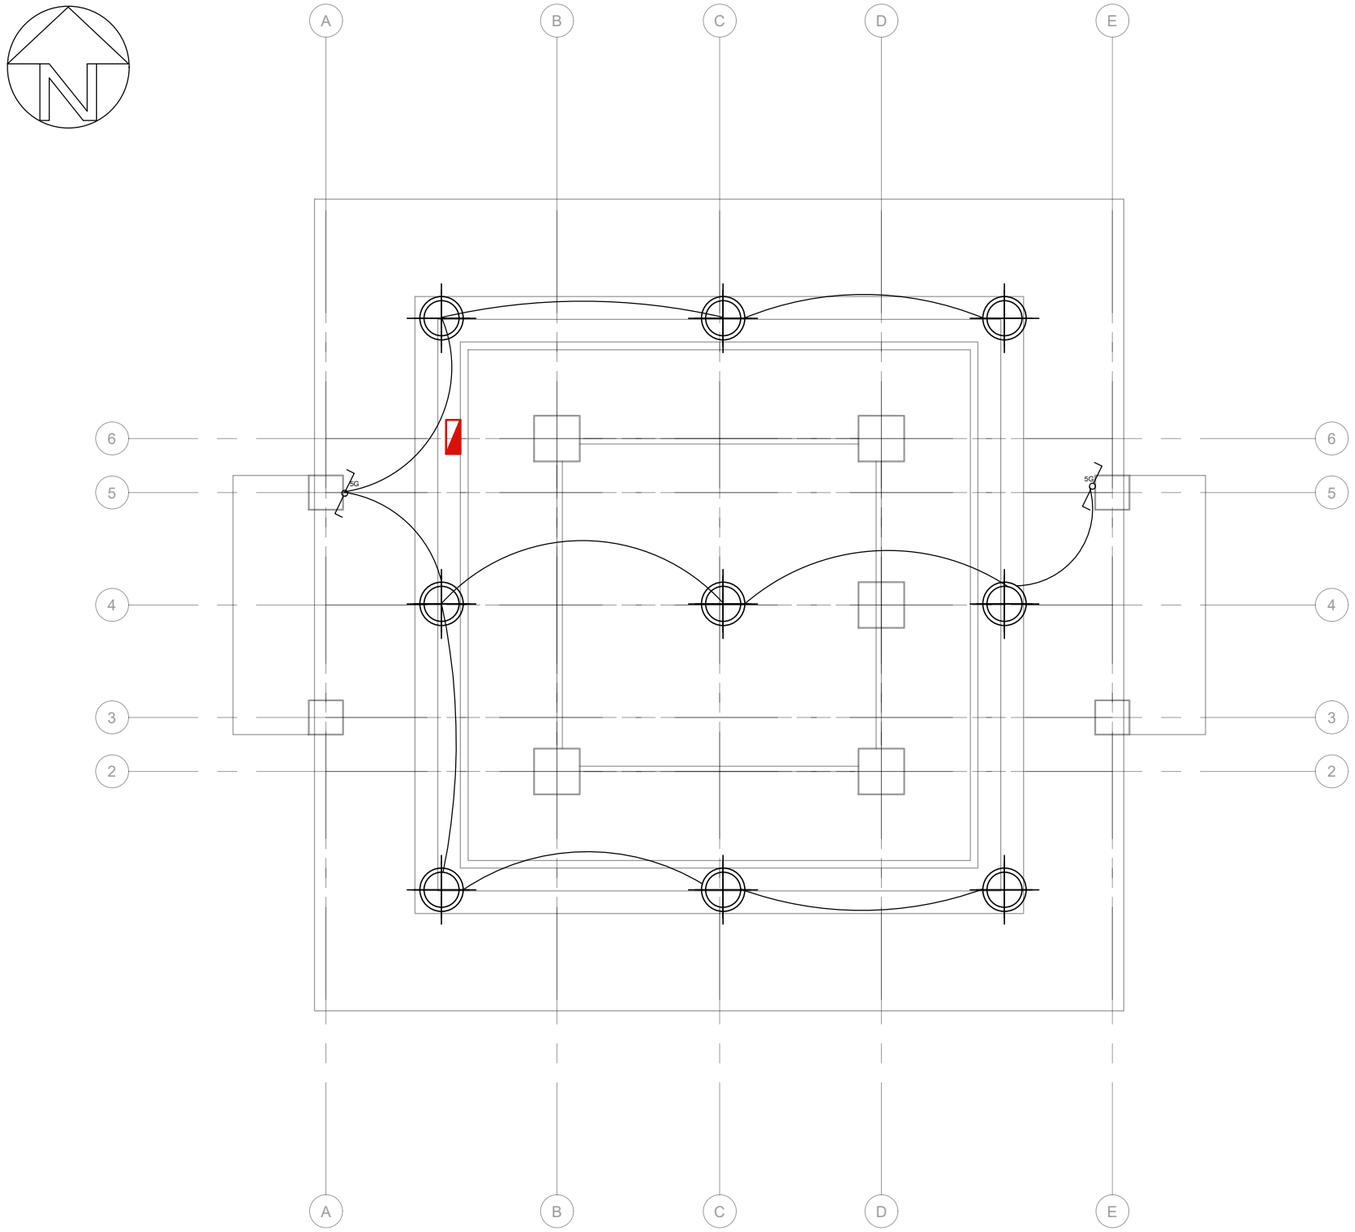


LIGHTING FIXTURE	NUMBERS OF FIXTURE			Total
	1.6M	8.38M	8.84M	
LED surface light	9	-	-	9
RGB LED waterproof light	-	58	-	58
Statue Focus Light	-	-	3	3
Two Way Switch	2	-	-	2
UPS Power Socket, (Universal Pin) - 5A/13A	3	-	-	3
SDB (Sub Distribution Board)	1	-	-	1
Total	15	58	3	76

LIGHT LAYOUT PLAN AT LVL +1.6 M

GREEN DESIGN SOLUTION (P) LTD.
ARCHITECTS
design for quality & sustainable life
ARCHITECTS I ENGINEERS I INTERIOR DESIGNERS I CONSTRUCTION MANAGERS
Baneshwor, Kathmandu, Nepal E-mail:- gdesignsolution13@gmail.com
Contact No: +977-9851128217, P.O. Box: 14175

Owner : Myagang Rural Municipality	Title : Light Layout Plan	Drawn By : Jeewan Pandey	Revision :	EL 01	
		Architect : Sunita Kutu	Scale : NTS		
Project Name: Prepration Of DPR Of Guru Rinpoche Statue at Tudi Park,Nuwakot	Location: Deurali, Nuwakot, Bagmati Province,Nepal	Engineer : Saroj Khiuju			
		Checked By : Nabin Ghising	Date : Dec, 2025		

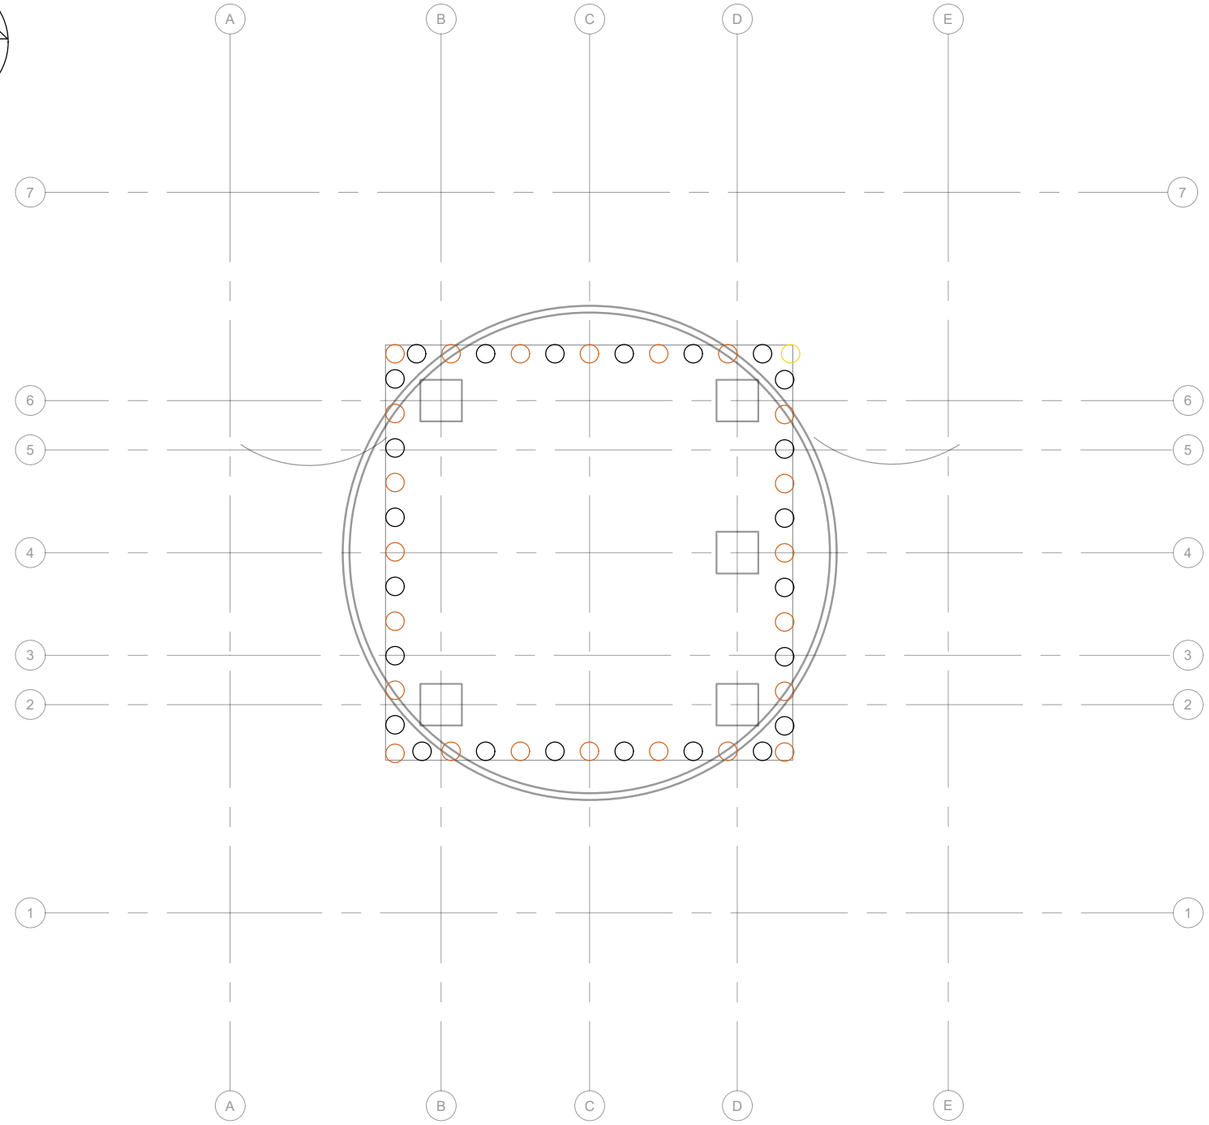


LIGHTING FIXTURE	NUMBERS OF FIXTURE			Total
	1.6M	8.38M	8.84M	
LED surface light	9	-	-	9
RGB LED waterproof light	-	58	-	58
Statue Focus Light	-	-	3	3
Two Way Switch	2	-	-	2
UPS Power Socket, (Universal Pin) - 5A/13A	3	-	-	3
SDB (Sub Distribution Board)	1	-	-	1
Total	15	58	3	76

LIGHT LAYOUT PLAN AT LVL +8.84 M(LOTUS BASE)

GREEN DESIGN SOLUTION (P) LTD.
design for quality & sustainable life
ARCHITECTS I ENGINEERS I INTERIOR DESIGNERS I CONSTRUCTION MANAGERS
Baneshwor, Kathmandu, Nepal E-mail:- gdesignsolution13@gmail.com
Contact No: +977-9851128217, P.O. Box: 14175

Owner :	Myagang Rural Municipality
Project Name:	Prepration Of DPR Of Guru Rinpoche Statue at Tudi Park,Nuwakot
Title :	Light Layout Plan
Location:	Deurali, Nuwakot, Bagmati Province,Nepal
Drawn By :	Jeewan Pandey
Architect :	Sunita Kutu
Engineer :	Saroj Khiuju
Checked By :	Nabin Ghising
Revision :	
Scale :	NTS
Date :	Dec, 2025

EL 02

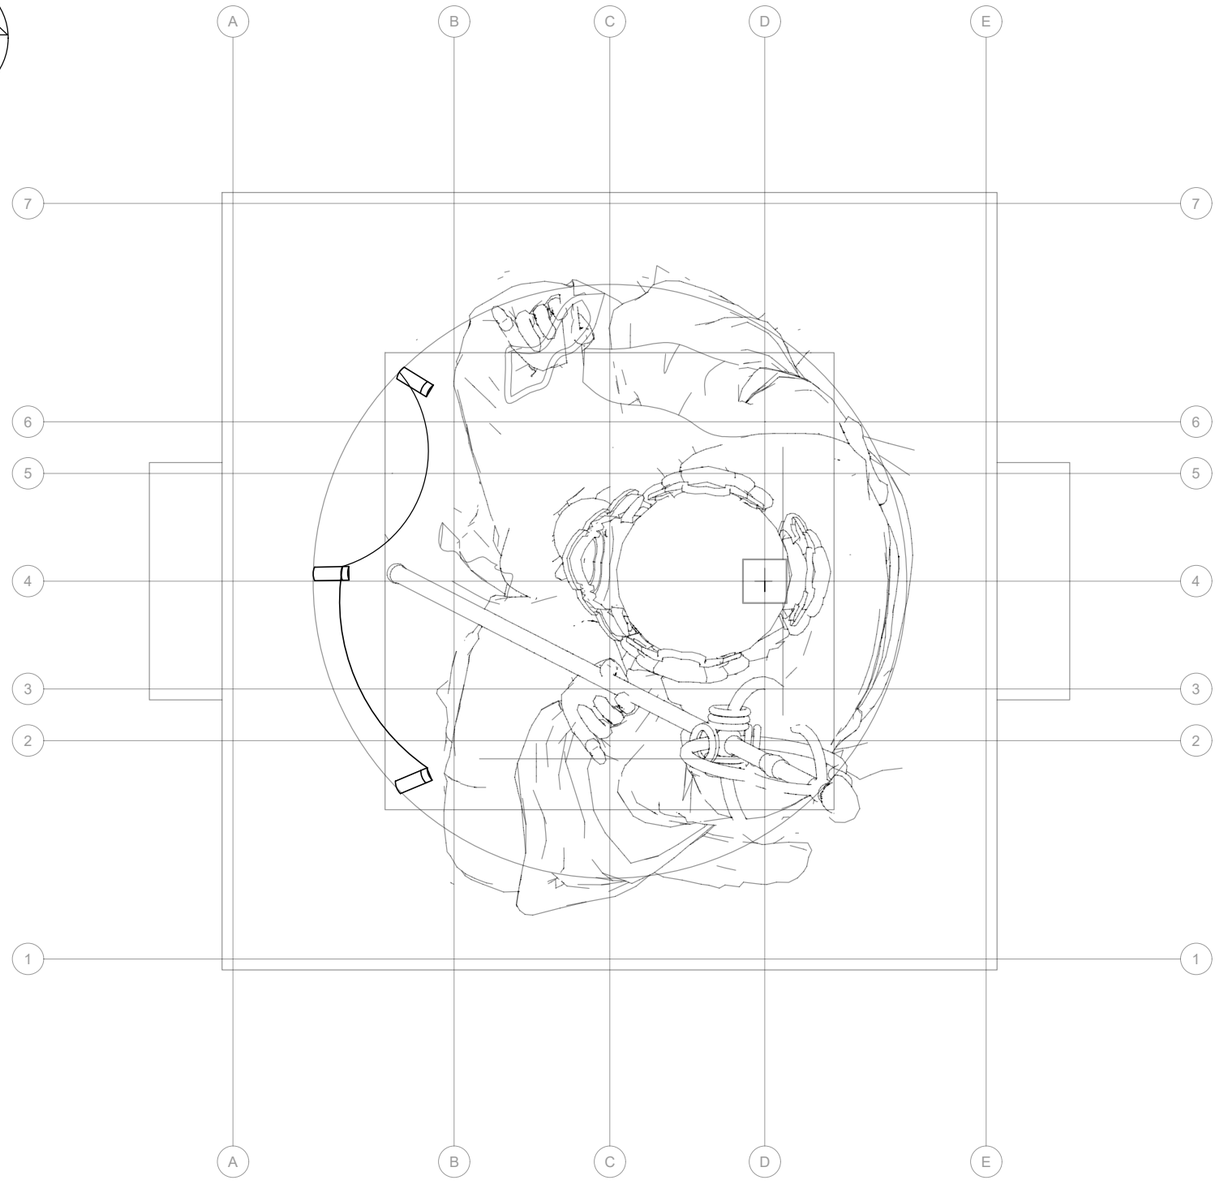


LIGHTING FIXTURE	NUMBERS OF FIXTURE			Total
	1.6M	8.38M	8.84M	
LED surface light	9	-	-	9
RGB LED waterproof light	-	58	-	58
Statue Focus Light	-	-	3	3
Two Way Switch	2	-	-	2
UPS Power Socket, (Universal Pin) - 5A/13A	3	-	-	3
SDB (Sub Distribution Board)	1	-	-	1
Total	15	58	3	76

LIGHT LAYOUT
PLAN AT LVL +10.48 M

AREA: 92.49 SQ.MM

GREEN DESIGN SOLUTION (P) LTD.
ARCHITECTS
design for quality & sustainable life
ARCHITECTS I ENGINEERS I INTERIOR DESIGNERS I CONSTRUCTION MANAGERS
Baneshwor, Kathmandu, Nepal E-mail:- gdesignsolution13@gmail.com
Contact No: +977-9851128217, P.O. Box: 14175

Owner : Myagang Rural Municipality	Title : Light Layout Plan	Drawn By : Jeewan Pandey	Revision :	EL 03	
		Architect : Sunita Kutu	Scale : NTS		
Project Name: Prepration Of DPR Of Guru Rinpoche Statue at Tudi Park,Nuwakot	Location: Deurali, Nuwakot, Bagmati Province,Nepal	Engineer : Saroj Khiuju			
		Checked By : Nabin Ghising	Date : Dec, 2025		

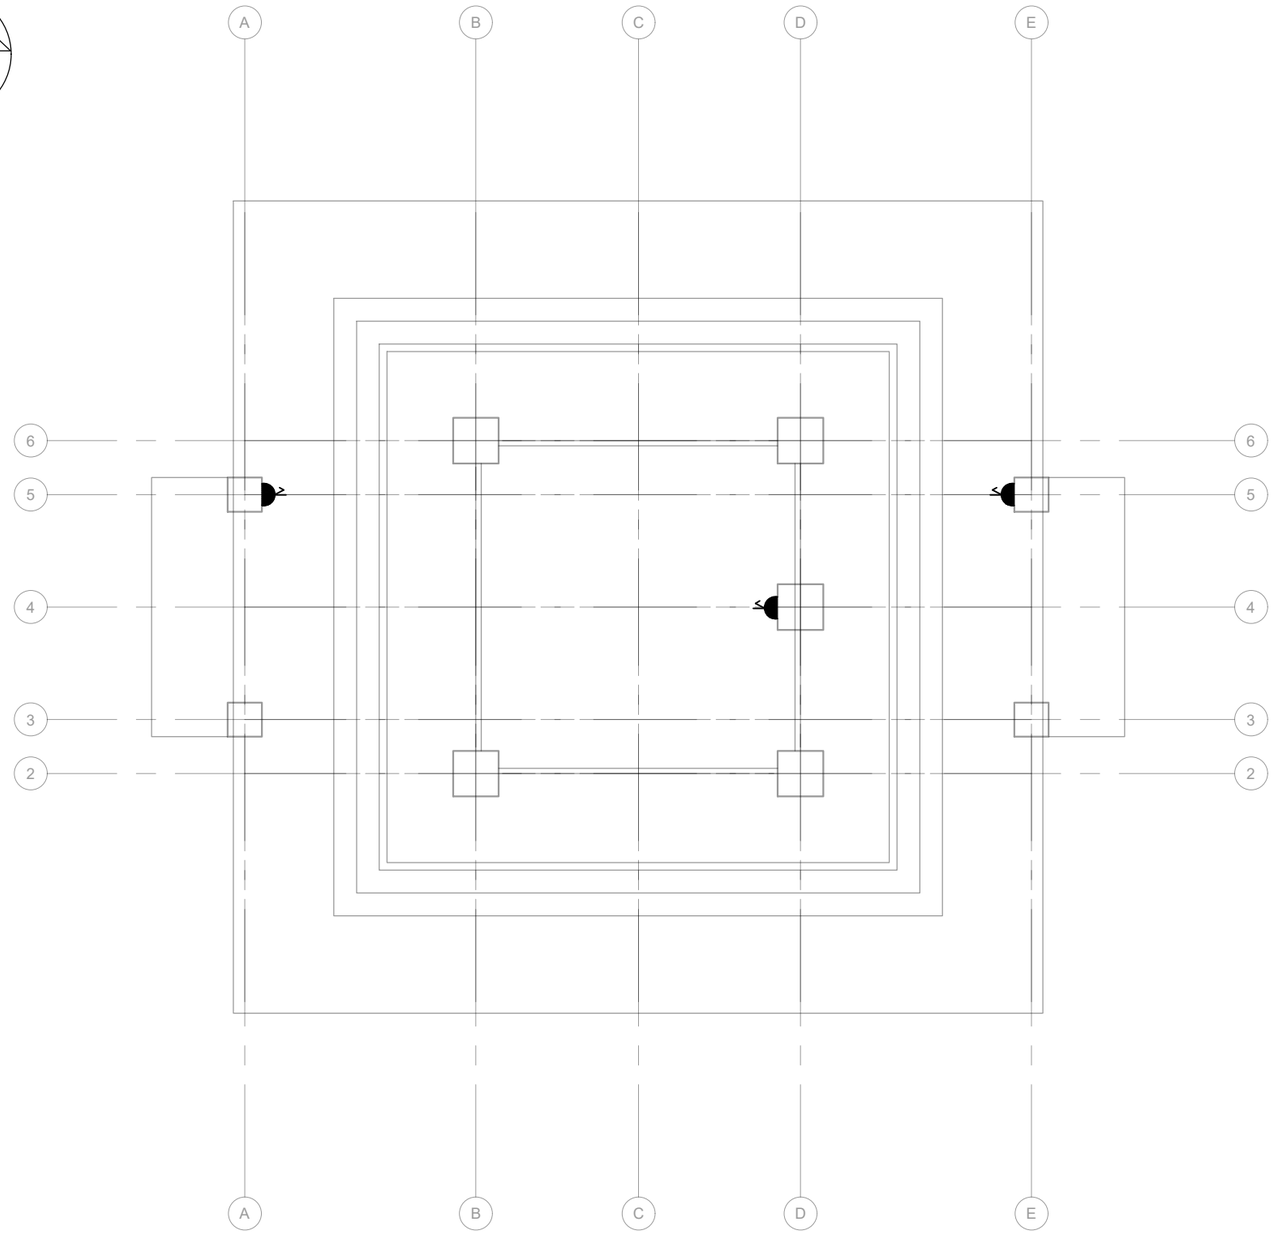

LIGHTING FIXTURE	NUMBERS OF FIXTURE			Total
	1.6M	8.38M	8.84M	
LED surface light	9	-	-	9
RGB LED waterproof light	-	58	-	58
Statue Focus Light	-	-	3	3
Two Way Switch	2	-	-	2
UPS Power Socket, (Universal Pin) - 5A/13A	3	-	-	3
SDB (Sub Distribution Board)	1	-	-	1
Total	15	58	3	76

POWER SHOCKET LAYOUT PLAN AT LVL +1.6 M

GREEN DESIGN SOLUTION (P) LTD.
ARCHITECTS
design for quality & sustainable life
ARCHITECTS I ENGINEERS I INTERIOR DESIGNERS I CONSTRUCTION MANAGERS
Baneshwor, Kathmandu, Nepal E-mail:- gdesignsolution13@gmail.com
Contact No: +977-9851128217, P.O. Box: 14175

Owner :	Myagang Rural Municipality
Project Name:	Prepration Of DPR Of Guru Rinpoche Statue at Tudi Park,Nuwakot
Title :	Power Shocket Layout Plan
Location:	Deurali, Nuwakot, Bagmati Province,Nepal
Drawn By :	Jeewan Pandey
Architect :	Sunita Kutu
Engineer :	Saroj Khiuju
Checked By :	Nabin Ghising
Revision :	
Scale :	NTS
Date :	Dec, 2025

EL 04

3D VIEWS



3D
Views

Guru Rinpoche Statue



GREEN DESIGN SOLUTION (P) LTD.
design for quality & sustainable life
ARCHITECTS I ENGINEERS I INTERIOR DESIGNERS I CONSTRUCTION MANAGERS
Baneshwor, Kathmandu, Nepal E-mail:- gdesignsolution13@gmail.com
Contact No: +977-9851128217, P.O. Box: 14175

Owner : Myagang Municipality, Nuwakot	Title : Guru Rinpoche Statue	Drawn By : Ar. Simran Silwal	Revision :	3D 02	
Project Name: Preparation Of DPR of Guru Rinpoche Statue at Tudi Park, Nuwakot	Sheet Title : 3d Views	Architect : Ar. Sunita Kutu	Scale : NTS		
	Location : Myagang Municipality, Nuwakot, Bagmati, Nepal	Engineer : Er. Rabindra Yadav	Date : December, 2025		
		Checked By : Ar. Nabin Ghising			



3D
Views

Guru Rinpoche Statue



GREEN DESIGN SOLUTION (P) LTD.
ARCHITECTS
design for quality & sustainable life
ARCHITECTS I ENGINEERS I INTERIOR DESIGNERS I CONSTRUCTION MANAGERS
Baneshwor, Kathmandu, Nepal E-mail:- gdesignsolution13@gmail.com
Contact No: +977-9851128217, P.O. Box: 14175

Owner : Myagang Municipality, Nuwakot	Title : Guru Rinpoche Statue	Drawn By : Ar. Simran Silwal	Revision :	3D 01
Project Name: Preparation Of DPR of Guru Rinpoche Statue at Tudi Park, Nuwakot	Sheet Title : 3d Views	Architect : Ar. Sunita Kutu	Scale : NTS	
	Location : Myagang Municipality, Nuwakot, Bagmati, Nepal	Engineer : Er. Rabindra Yadav	Date : December, 2025	
		Checked By : Ar. Nabin Ghising		