

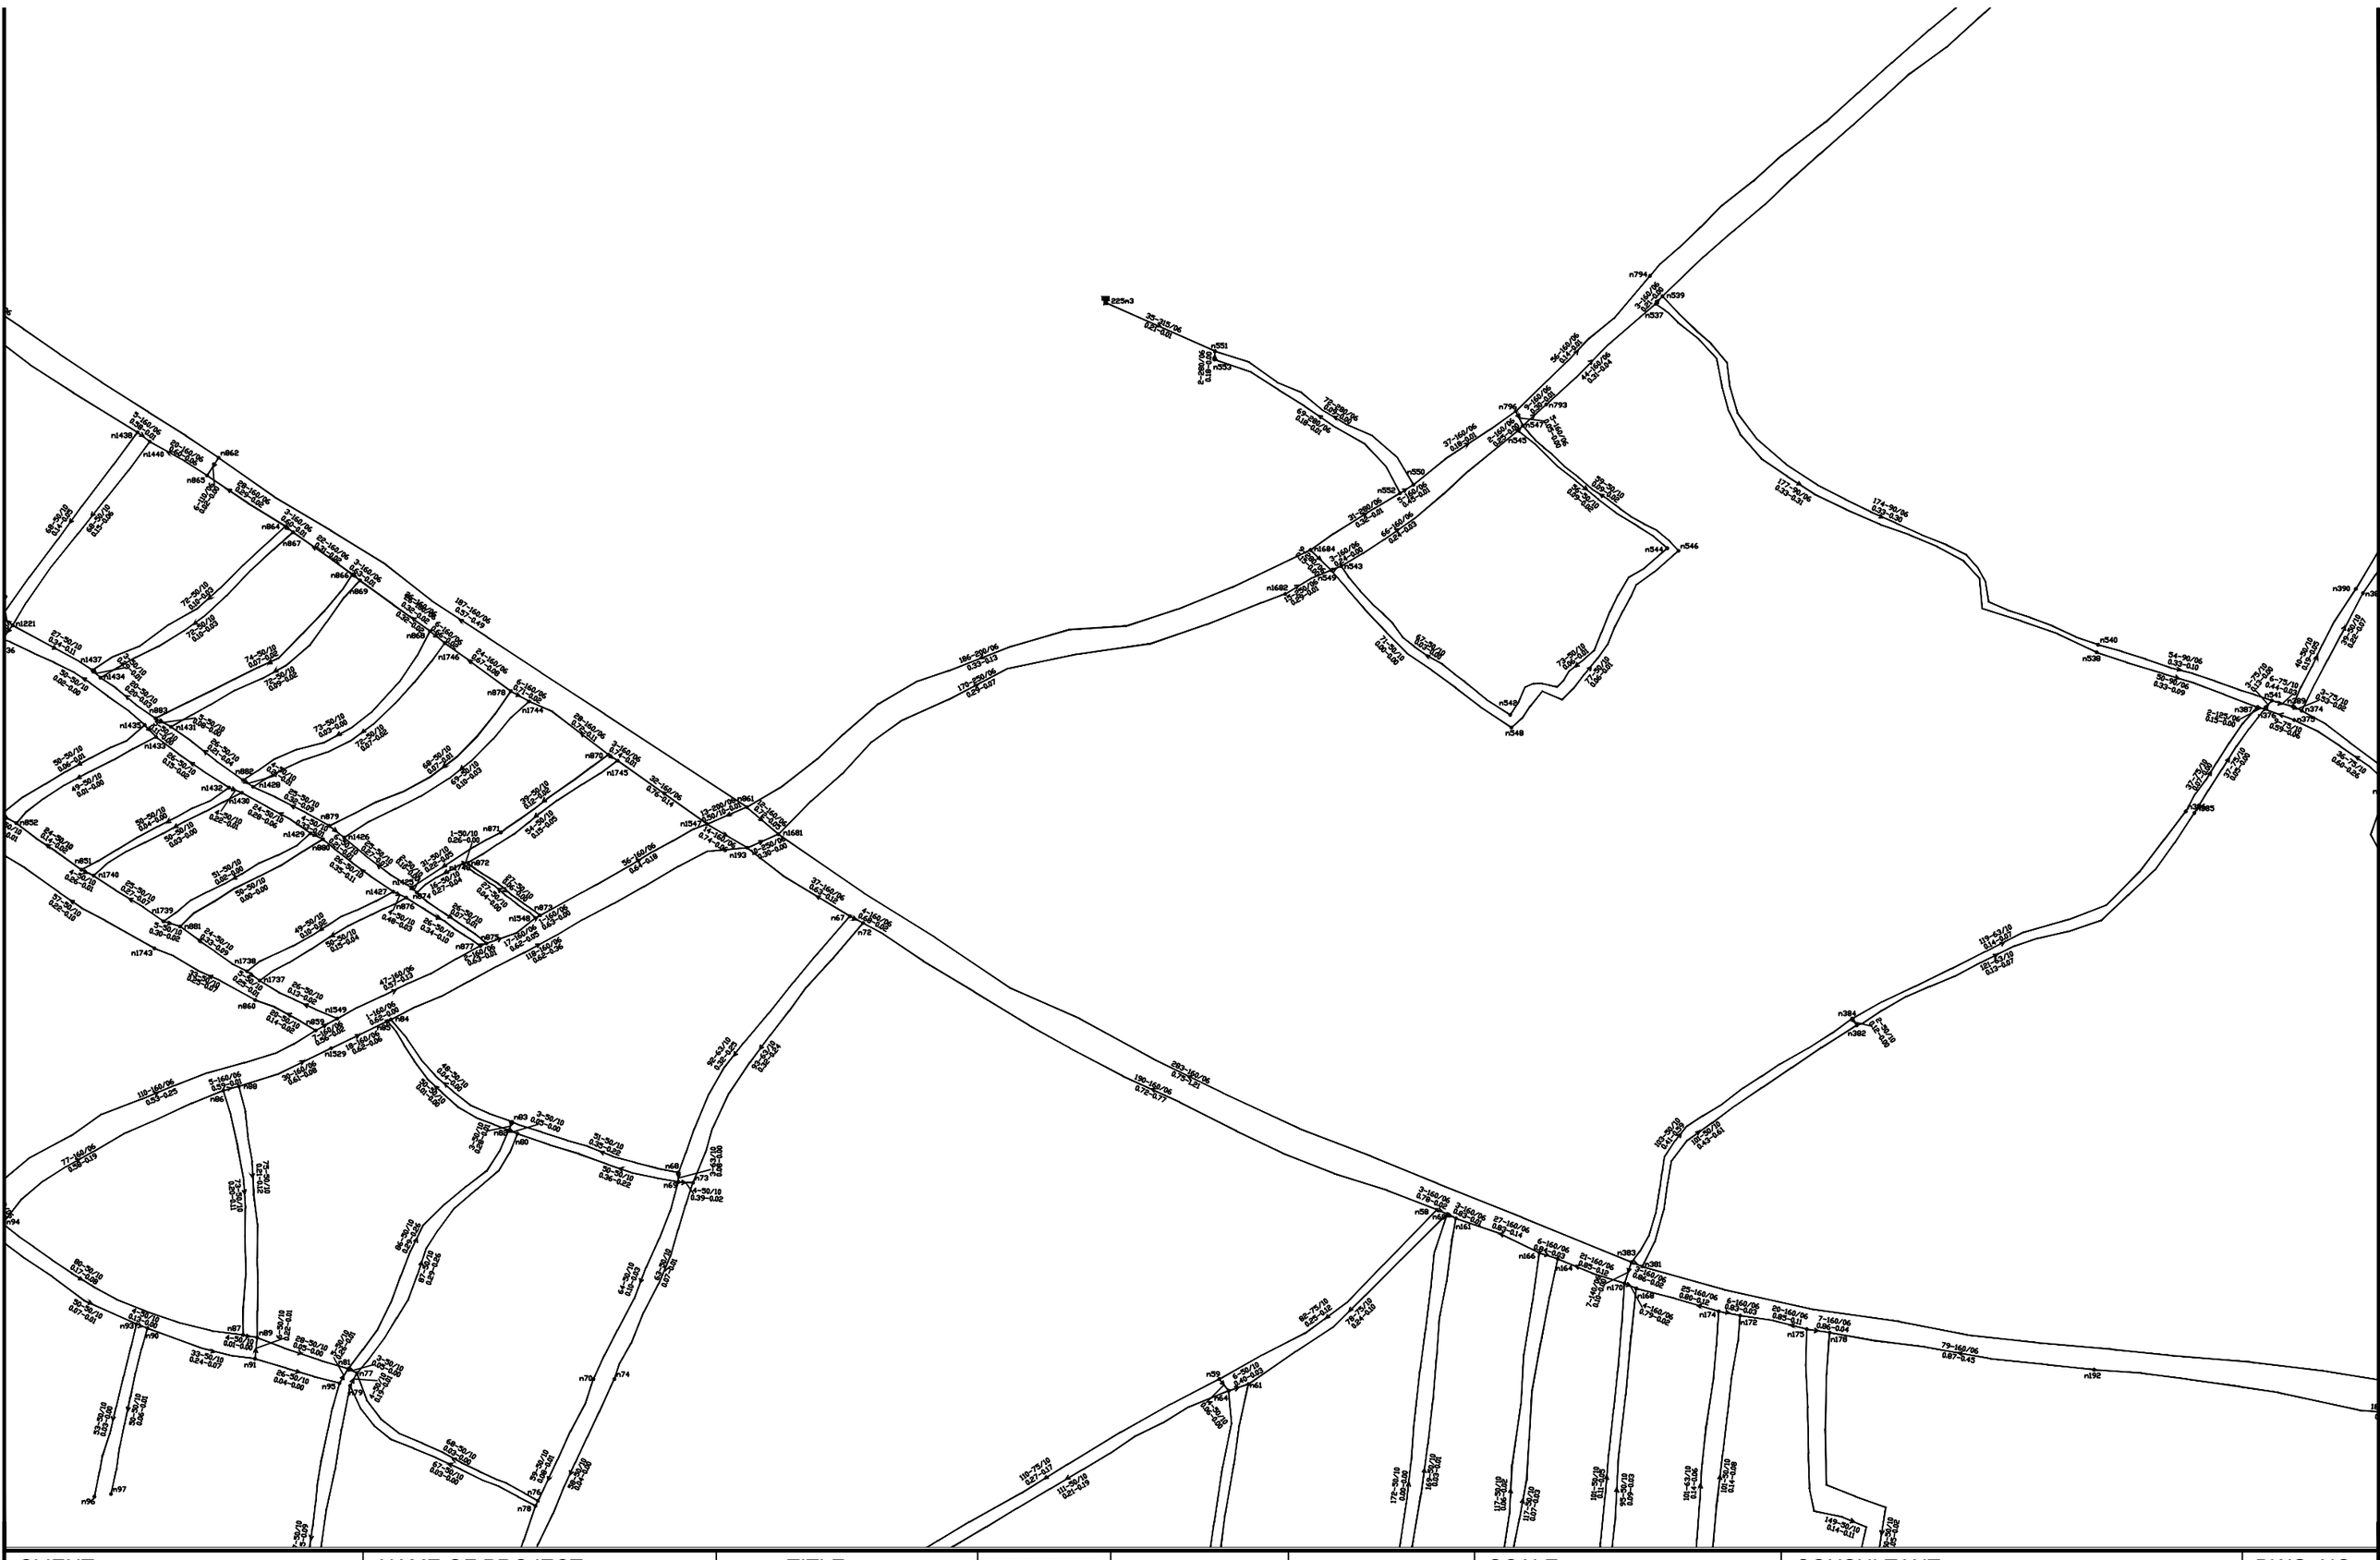



CLIENT:	NAME OF PROJECT:	TITLE:				SCALE:	CONSULTANT:	DWG. NO:
Government of Nepal Ministry of Infrastructure Development Department of Water Supply and Sewerage Management Water Supply and Sewerage Management Office,Kanchanpur	**Updating of Design and Pipeline Networks of Sukkhad Darakh Water Supply Project, Kailali**	Layout SCHEME-1	SURVEYED BY: DESIGNED BY: CHECKED BY: APPROVED BY:			As Shown	Civilink Consult PVT. LTD	1

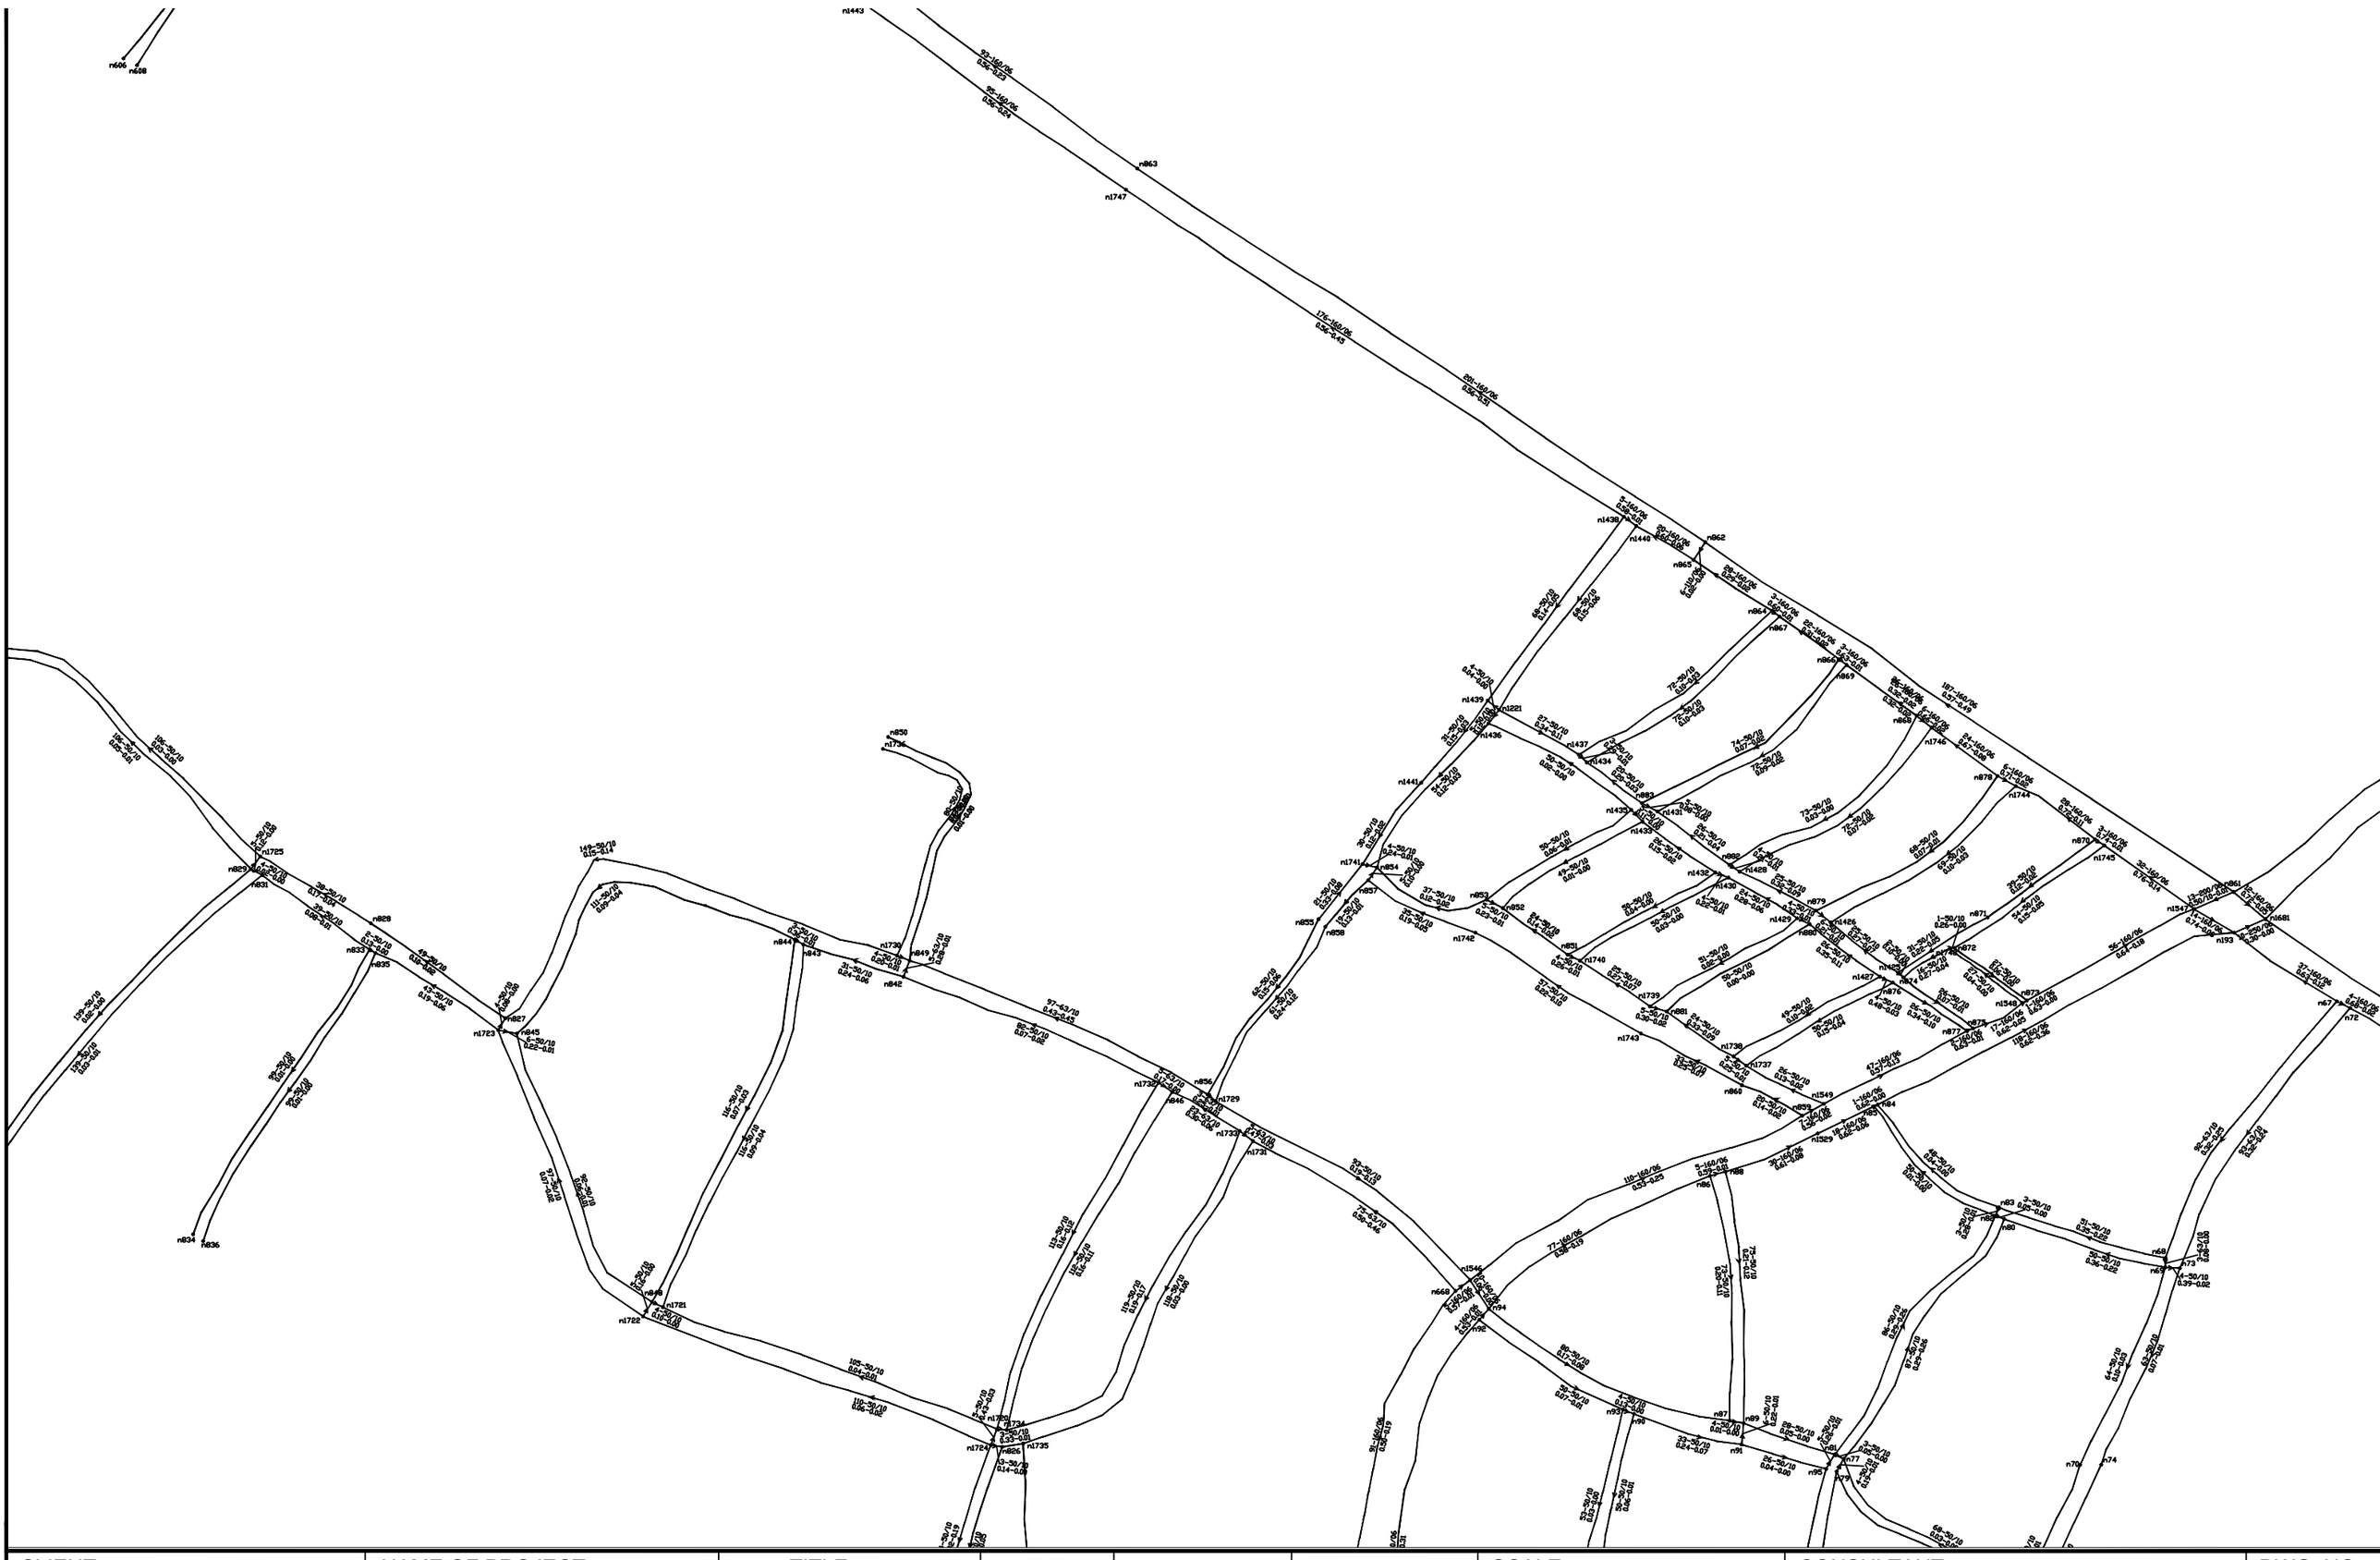


CLIENT:	NAME OF PROJECT:	TITLE:				SCALE:	CONSULTANT:	DWG. NO:
Government of Nepal Ministry of Infrastructure Development Department of Water Supply and Sewerage Management Water Supply and Sewerage Management Office,Kanchanpur	**Updating of Design and Pipeline Networks of Sukkhad Darakh Water Supply Project, Kailali**	Layout SCHEME-1	SURVEYED BY:			As Shown	Civilink Consult PVT. LTD	1
			DESIGNED BY:					
			CHECKED BY:					
			APPROVED BY:					

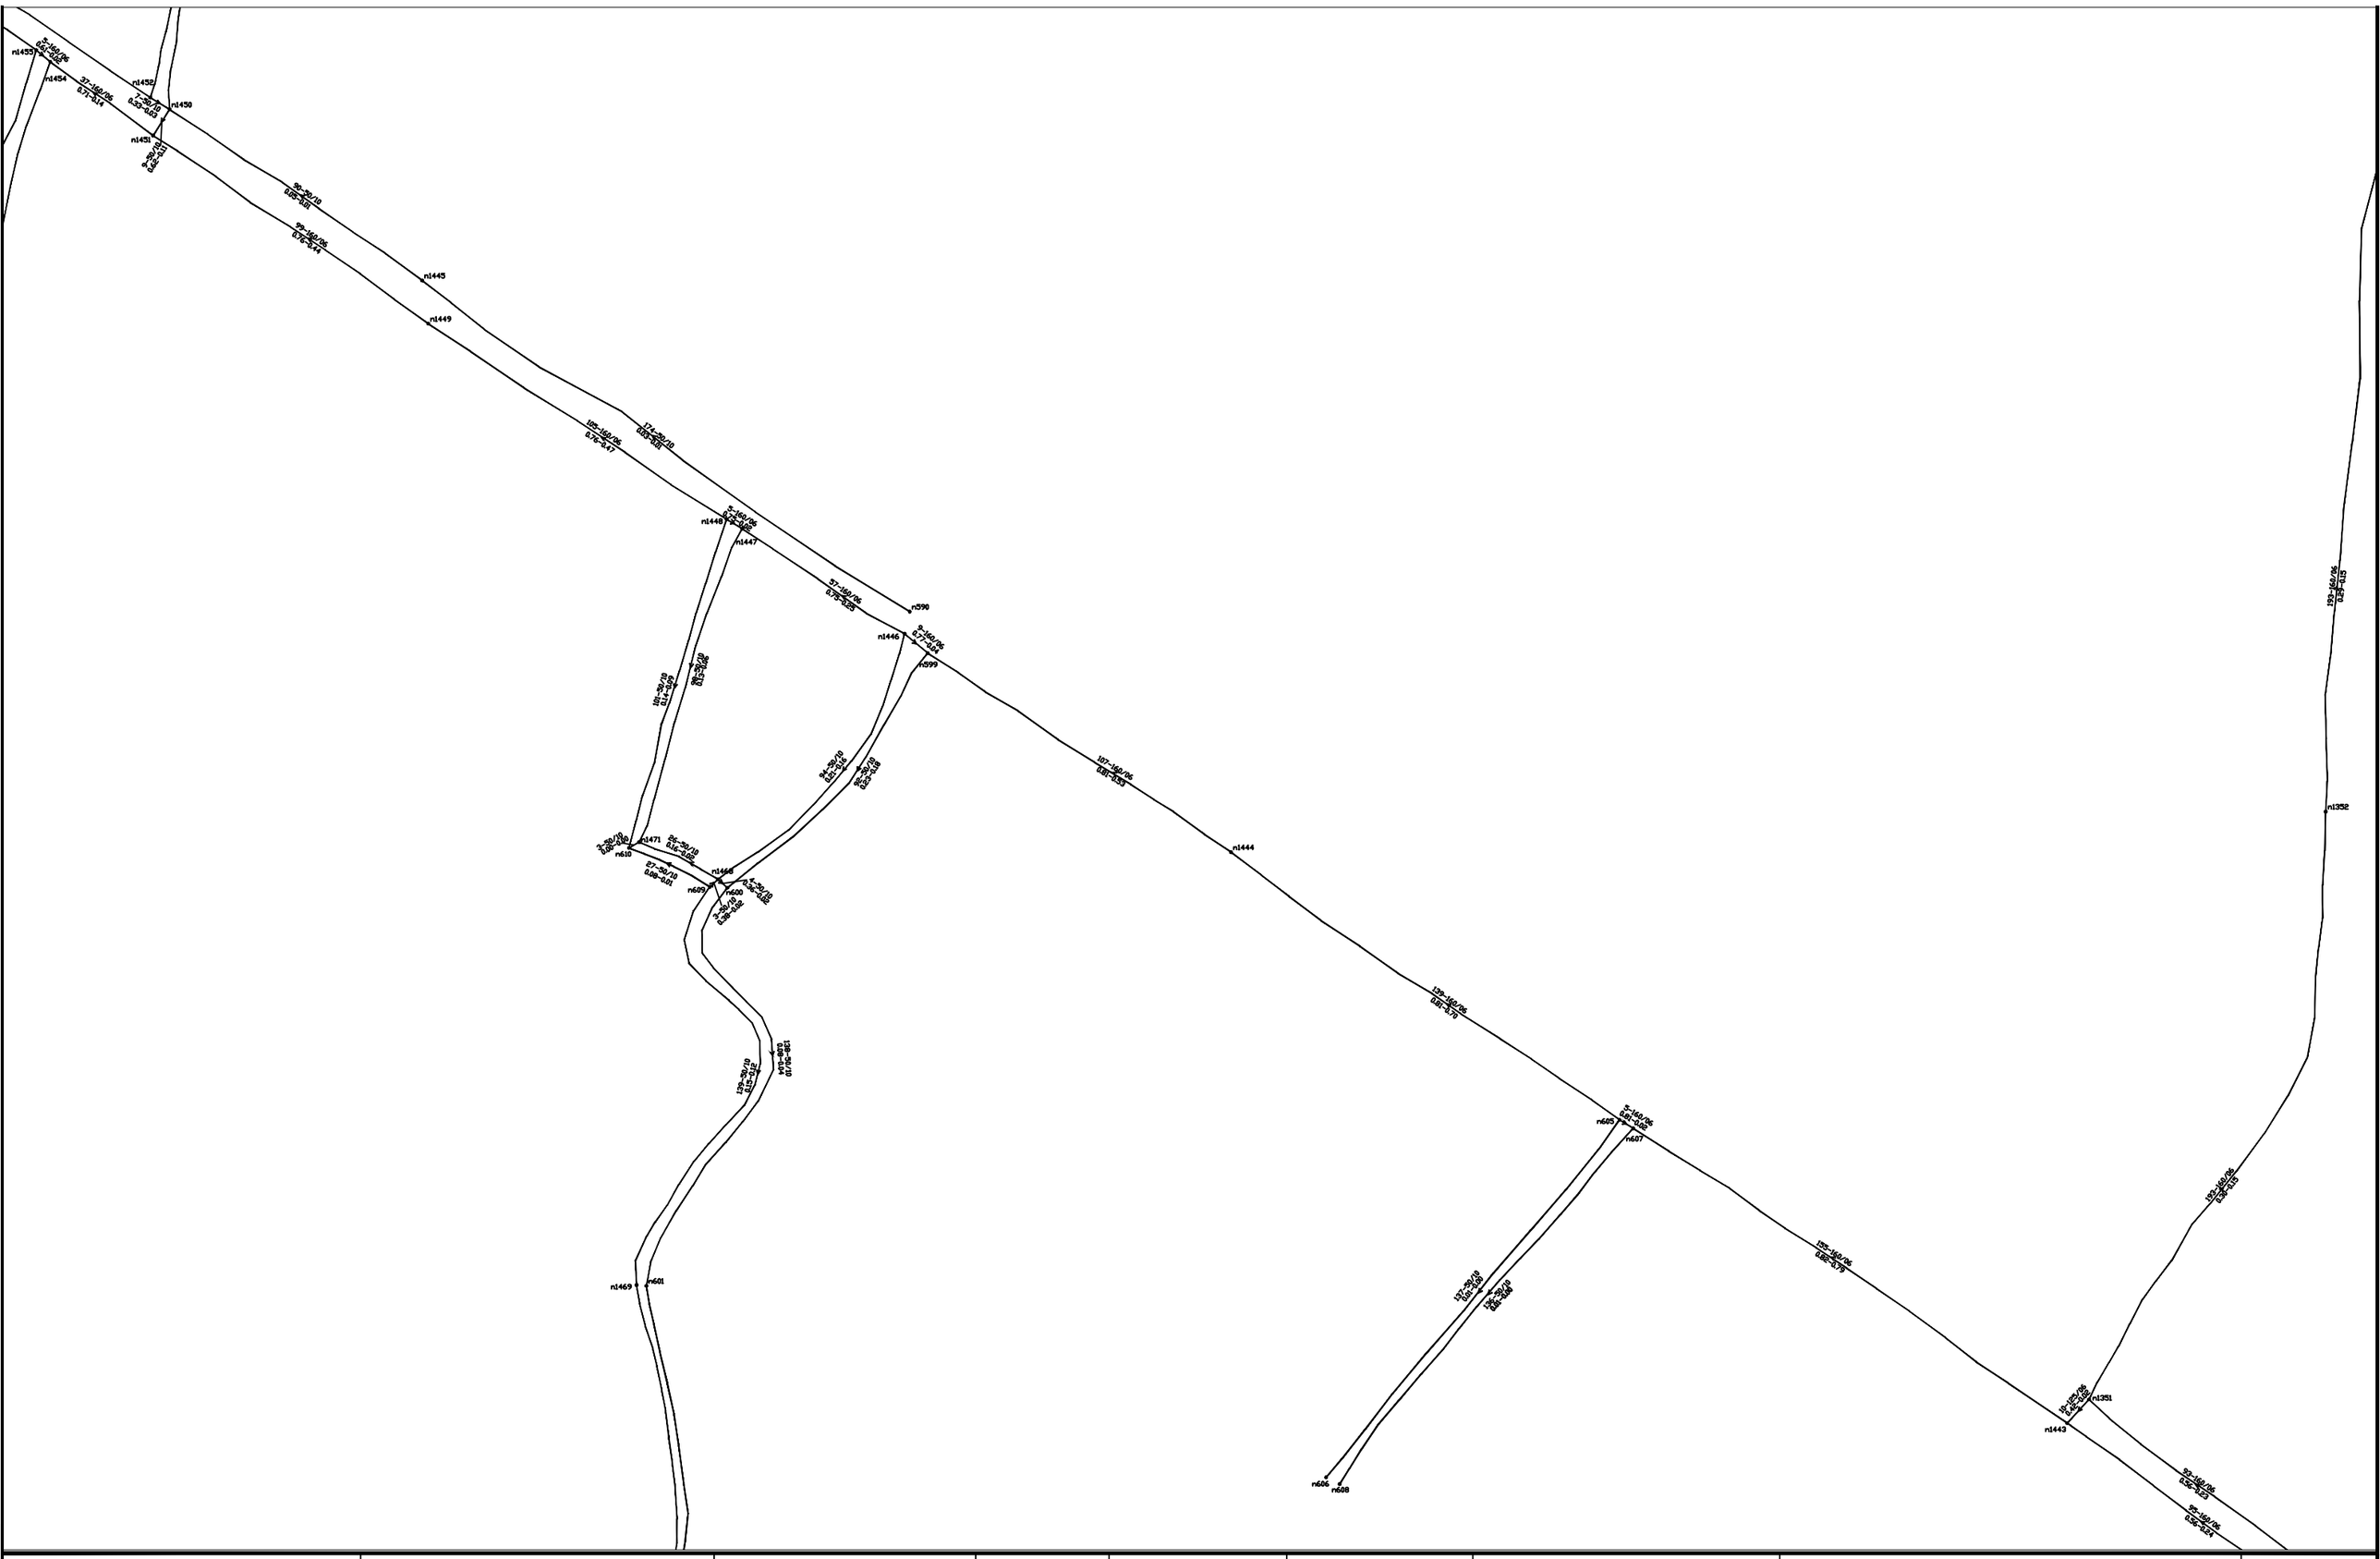


CLIENT:	NAME OF PROJECT:	TITLE:				SCALE:	CONSULTANT:	DWG. NO:
Government of Nepal Ministry of Infrastructure Development Department of Water Supply and Sewerage Management Water Supply and Sewerage Management Office,Kanchanpur	**Updating of Design and Pipeline Networks of Sukkhad Darakh Water Supply Project, Kailali**	Layout SCHEME-1	SURVEYED BY:			As Shown	Civilink Consult PVT. LTD	1
			DESIGNED BY:					
			CHECKED BY:					
			APPROVED BY:					

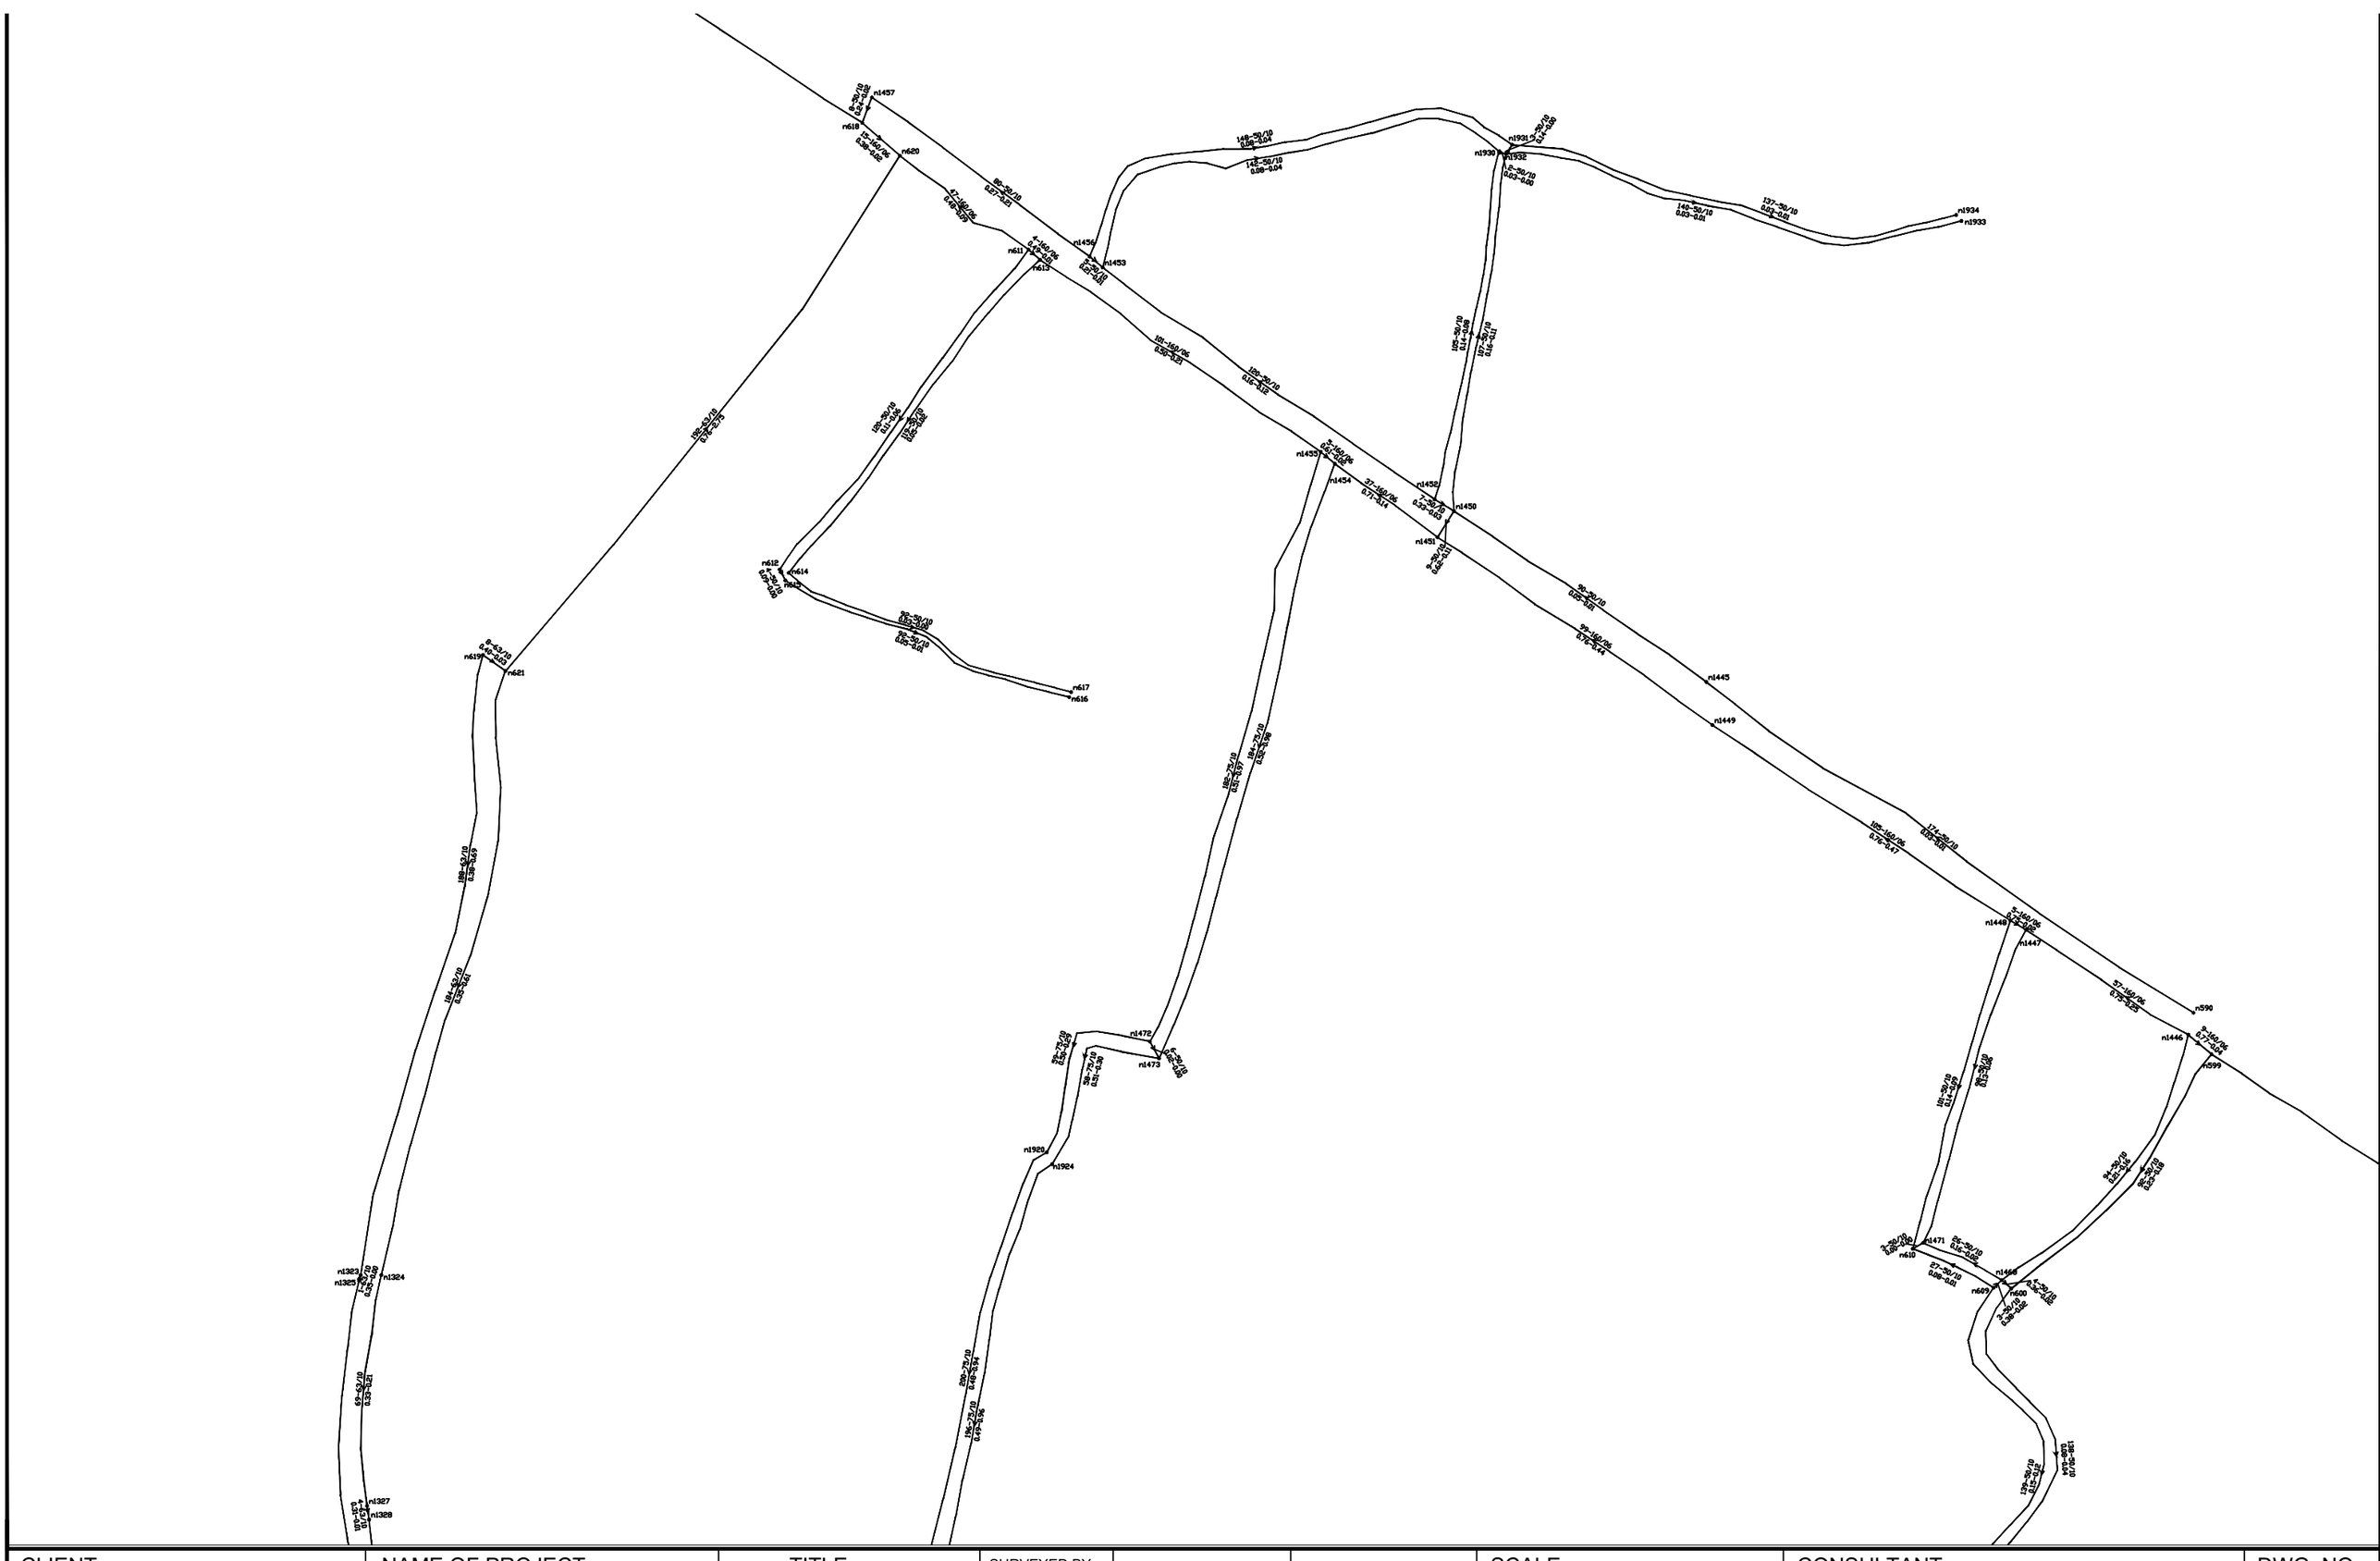


CLIENT:	NAME OF PROJECT:	TITLE:				SCALE:	CONSULTANT:	DWG. NO:
Government of Nepal Ministry of Infrastructure Development Department of Water Supply and Sewerage Management Water Supply and Sewerage Management Office,Kanchanpur	**Updating of Design and Pipeline Networks of Sukkhad Darakh Water Supply Project, Kailali**	Layout SCHEME-1	SURVEYED BY: DESIGNED BY: CHECKED BY: APPROVED BY:			As Shown	Civilink Consult PVT. LTD	1

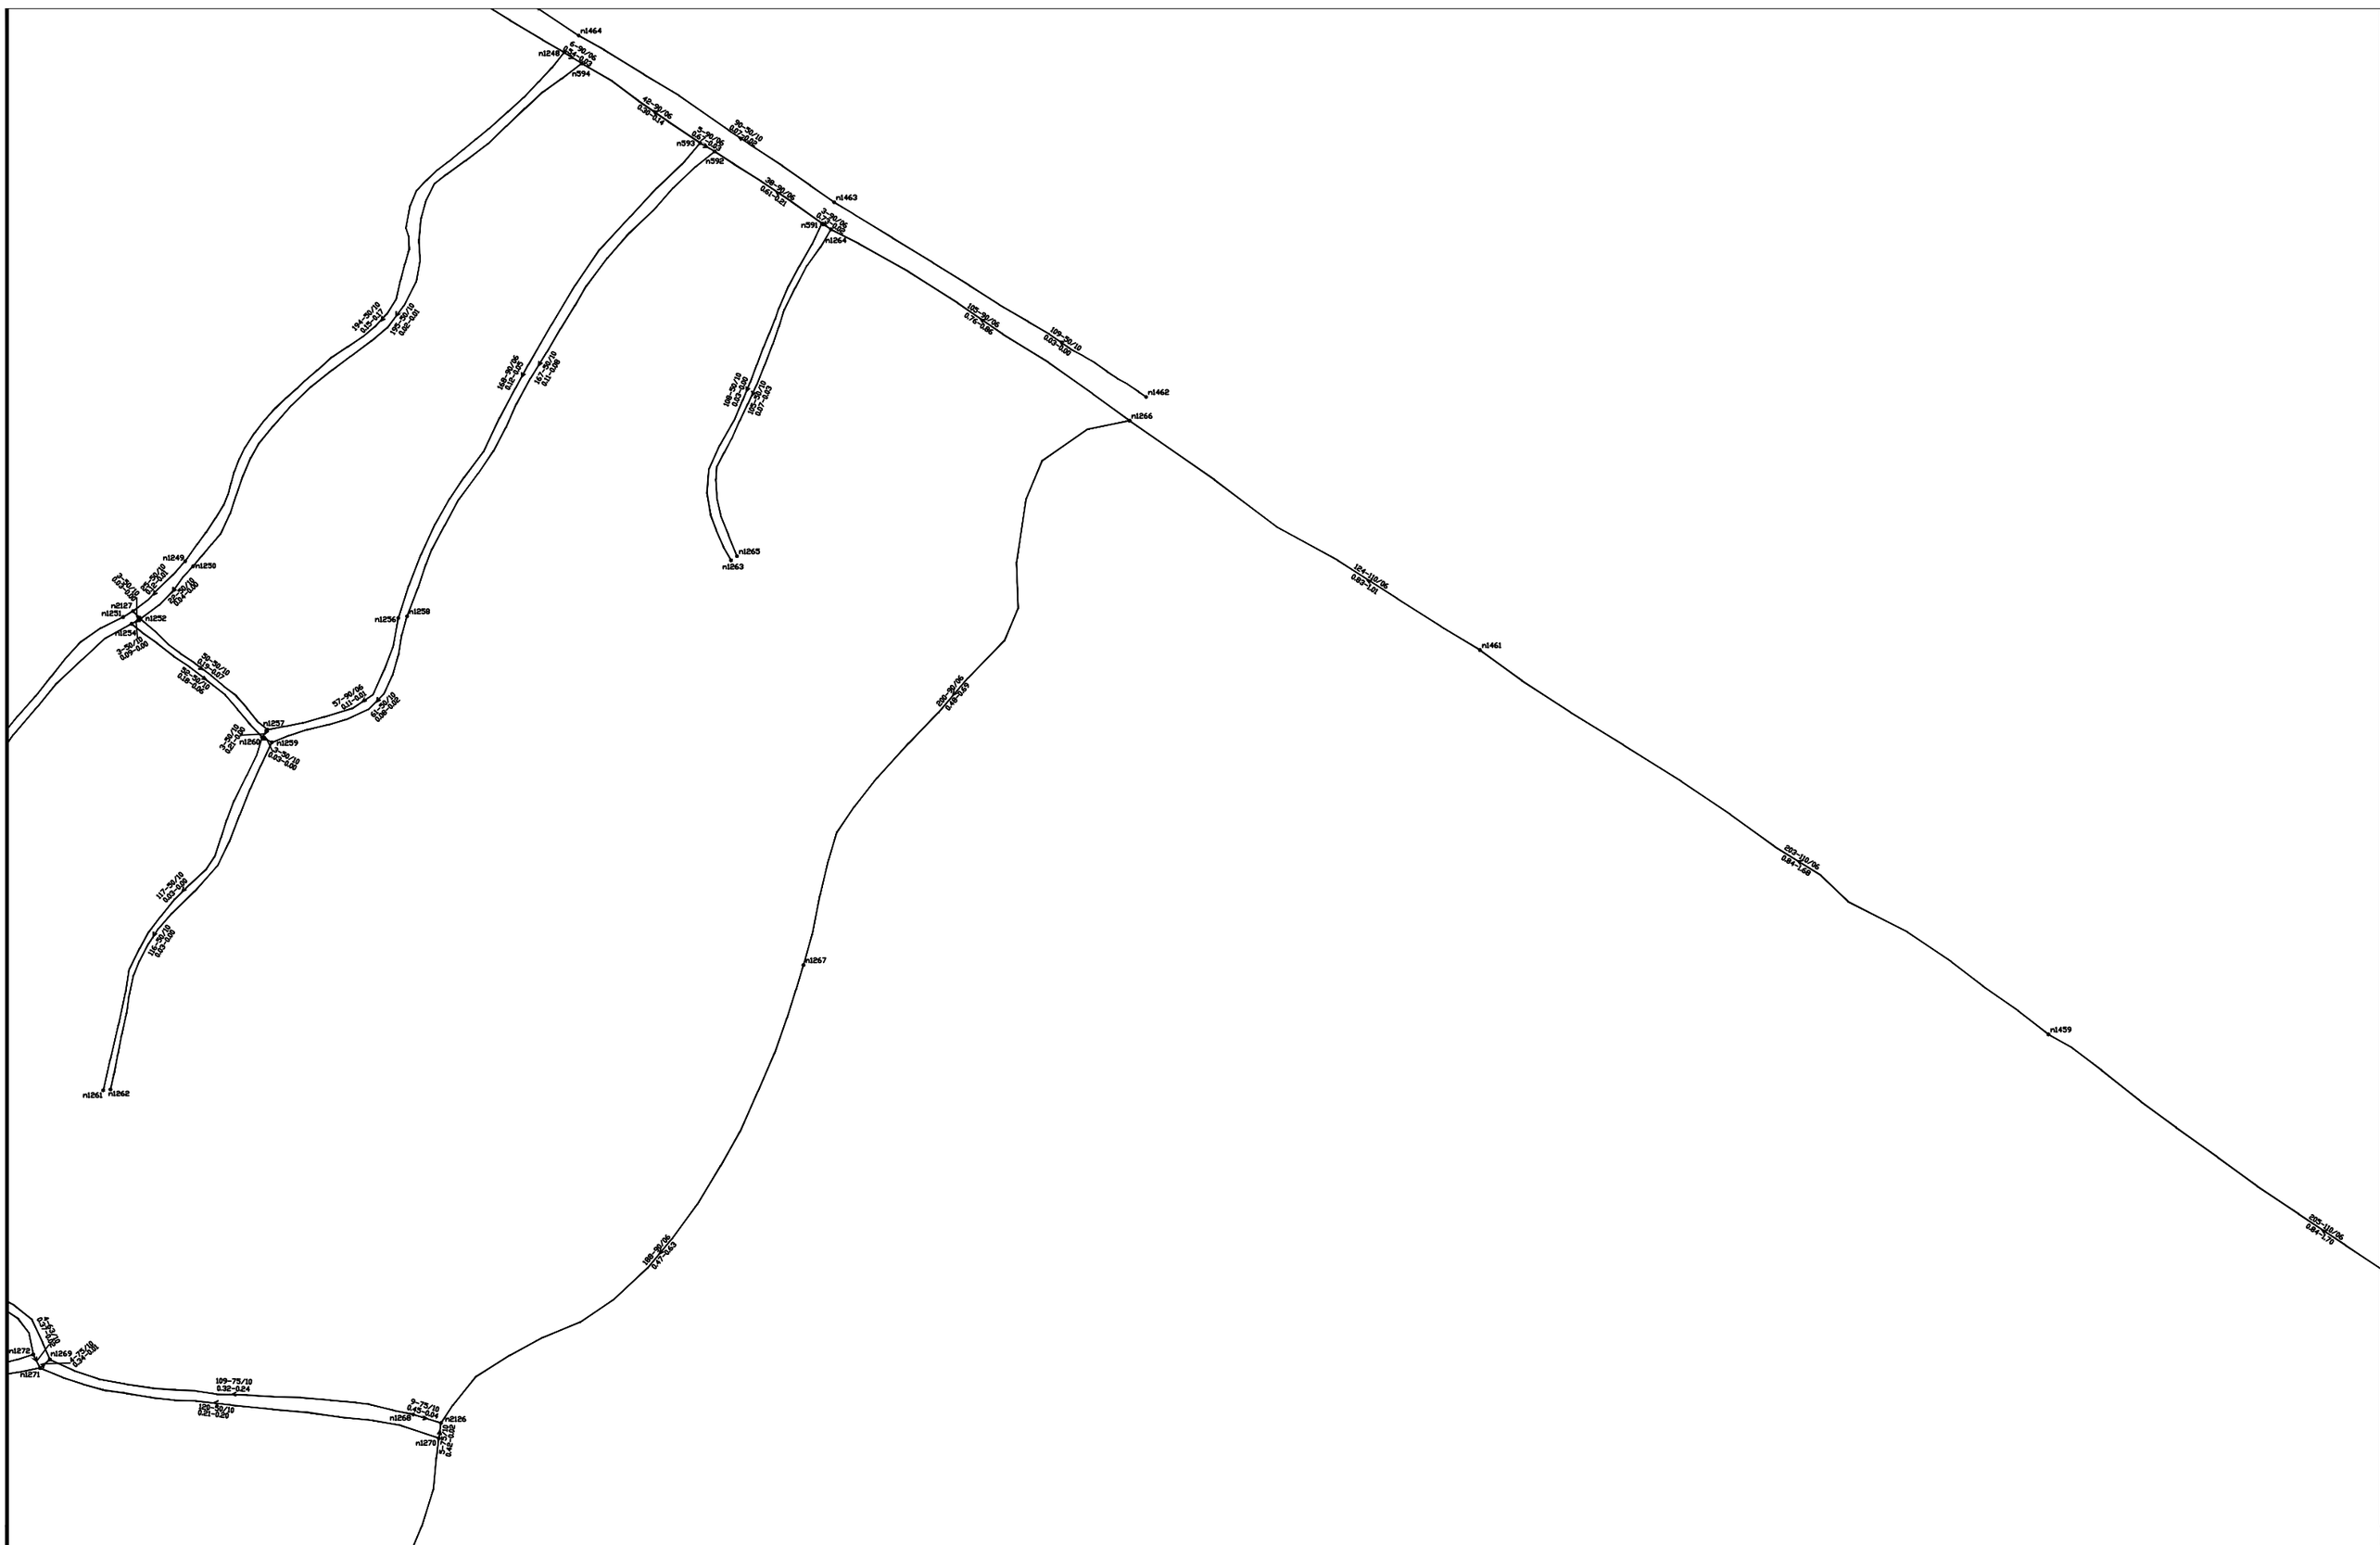


CLIENT:	NAME OF PROJECT:	TITLE:				SCALE:	CONSULTANT:	DWG. NO:
Government of Nepal Ministry of Infrastructure Development Department of Water Supply and Sewerage Management Water Supply and Sewerage Management Office,Kanchanpur	**Updating of Design and Pipeline Networks of Sukkhad Darakh Water Supply Project, Kailali**	Layout SCHEME-1	SURVEYED BY: DESIGNED BY: CHECKED BY: APPROVED BY:			As Shown	Civilink Consult PVT. LTD	1

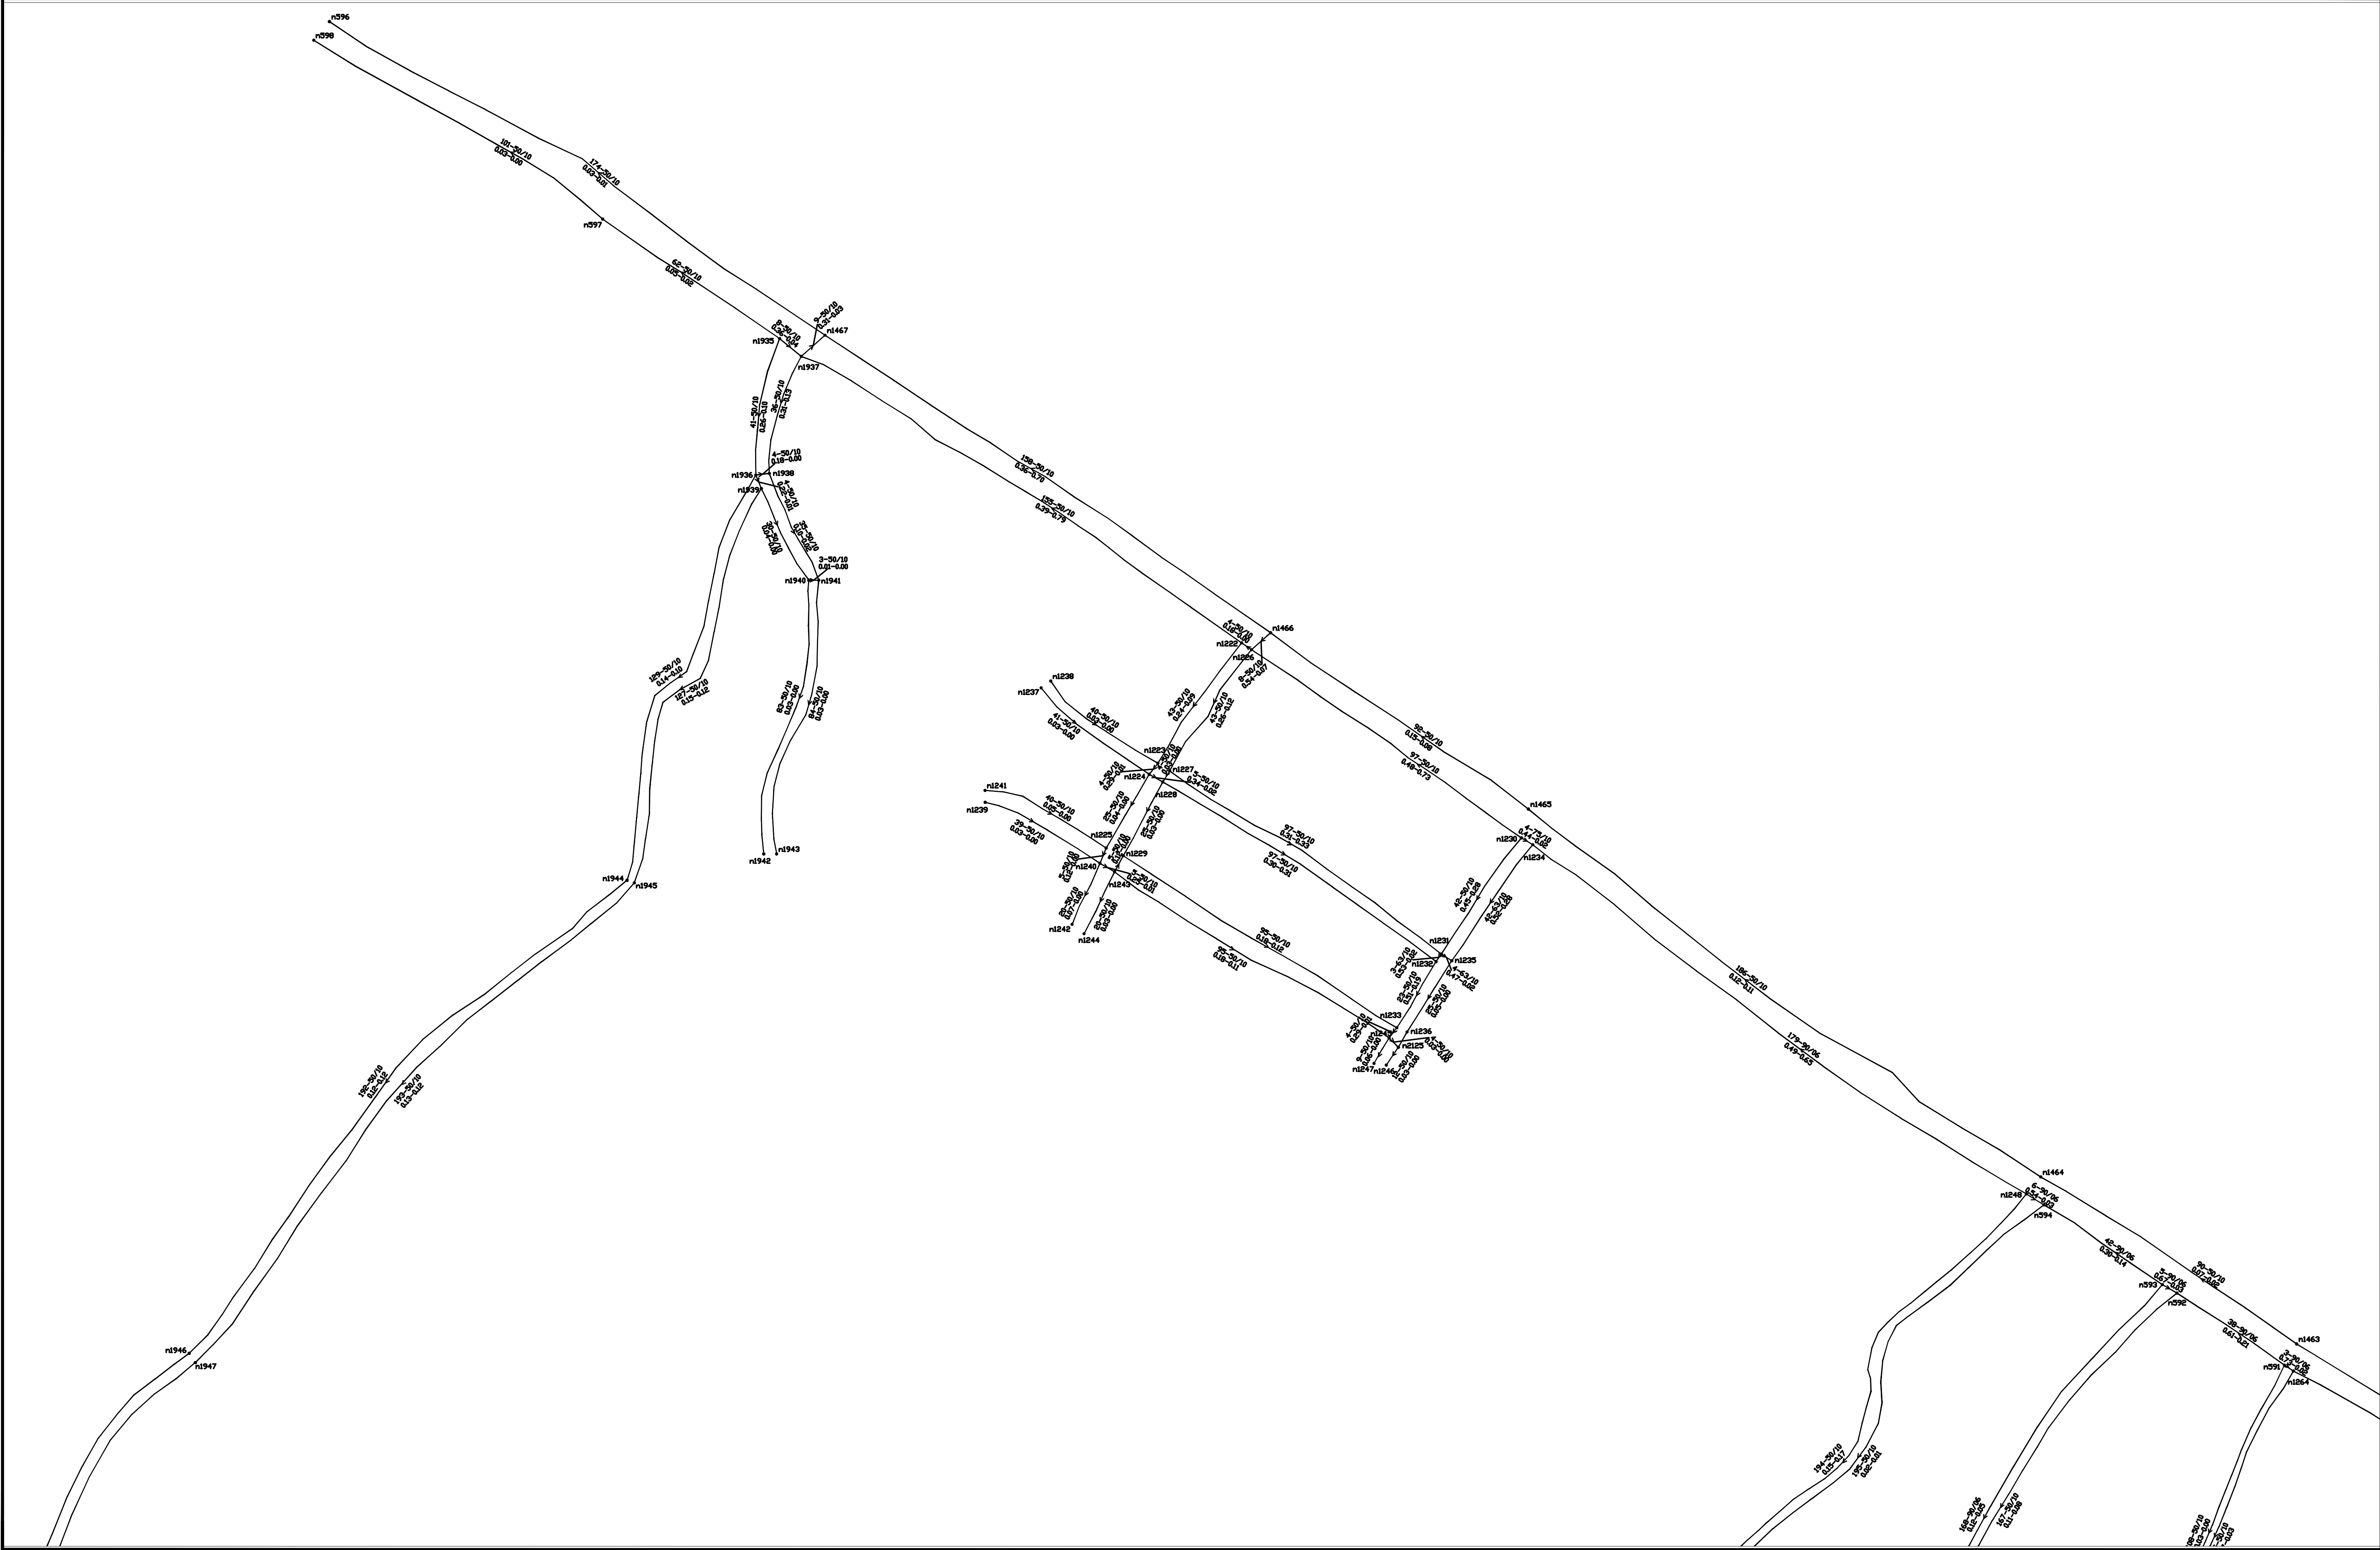


CLIENT:	NAME OF PROJECT:	TITLE:				SCALE:	CONSULTANT:	DWG. NO:
Government of Nepal Ministry of Infrastructure Development Department of Water Supply and Sewerage Management Water Supply and Sewerage Management Office,Kanchanpur	**Updating of Design and Pipeline Networks of Sukkhad Darakh Water Supply Project, Kailali**	Layout SCHEME-1	SURVEYED BY:			As Shown	Civilink Consult PVT. LTD	1
			DESIGNED BY:					
			CHECKED BY:					
			APPROVED BY:					

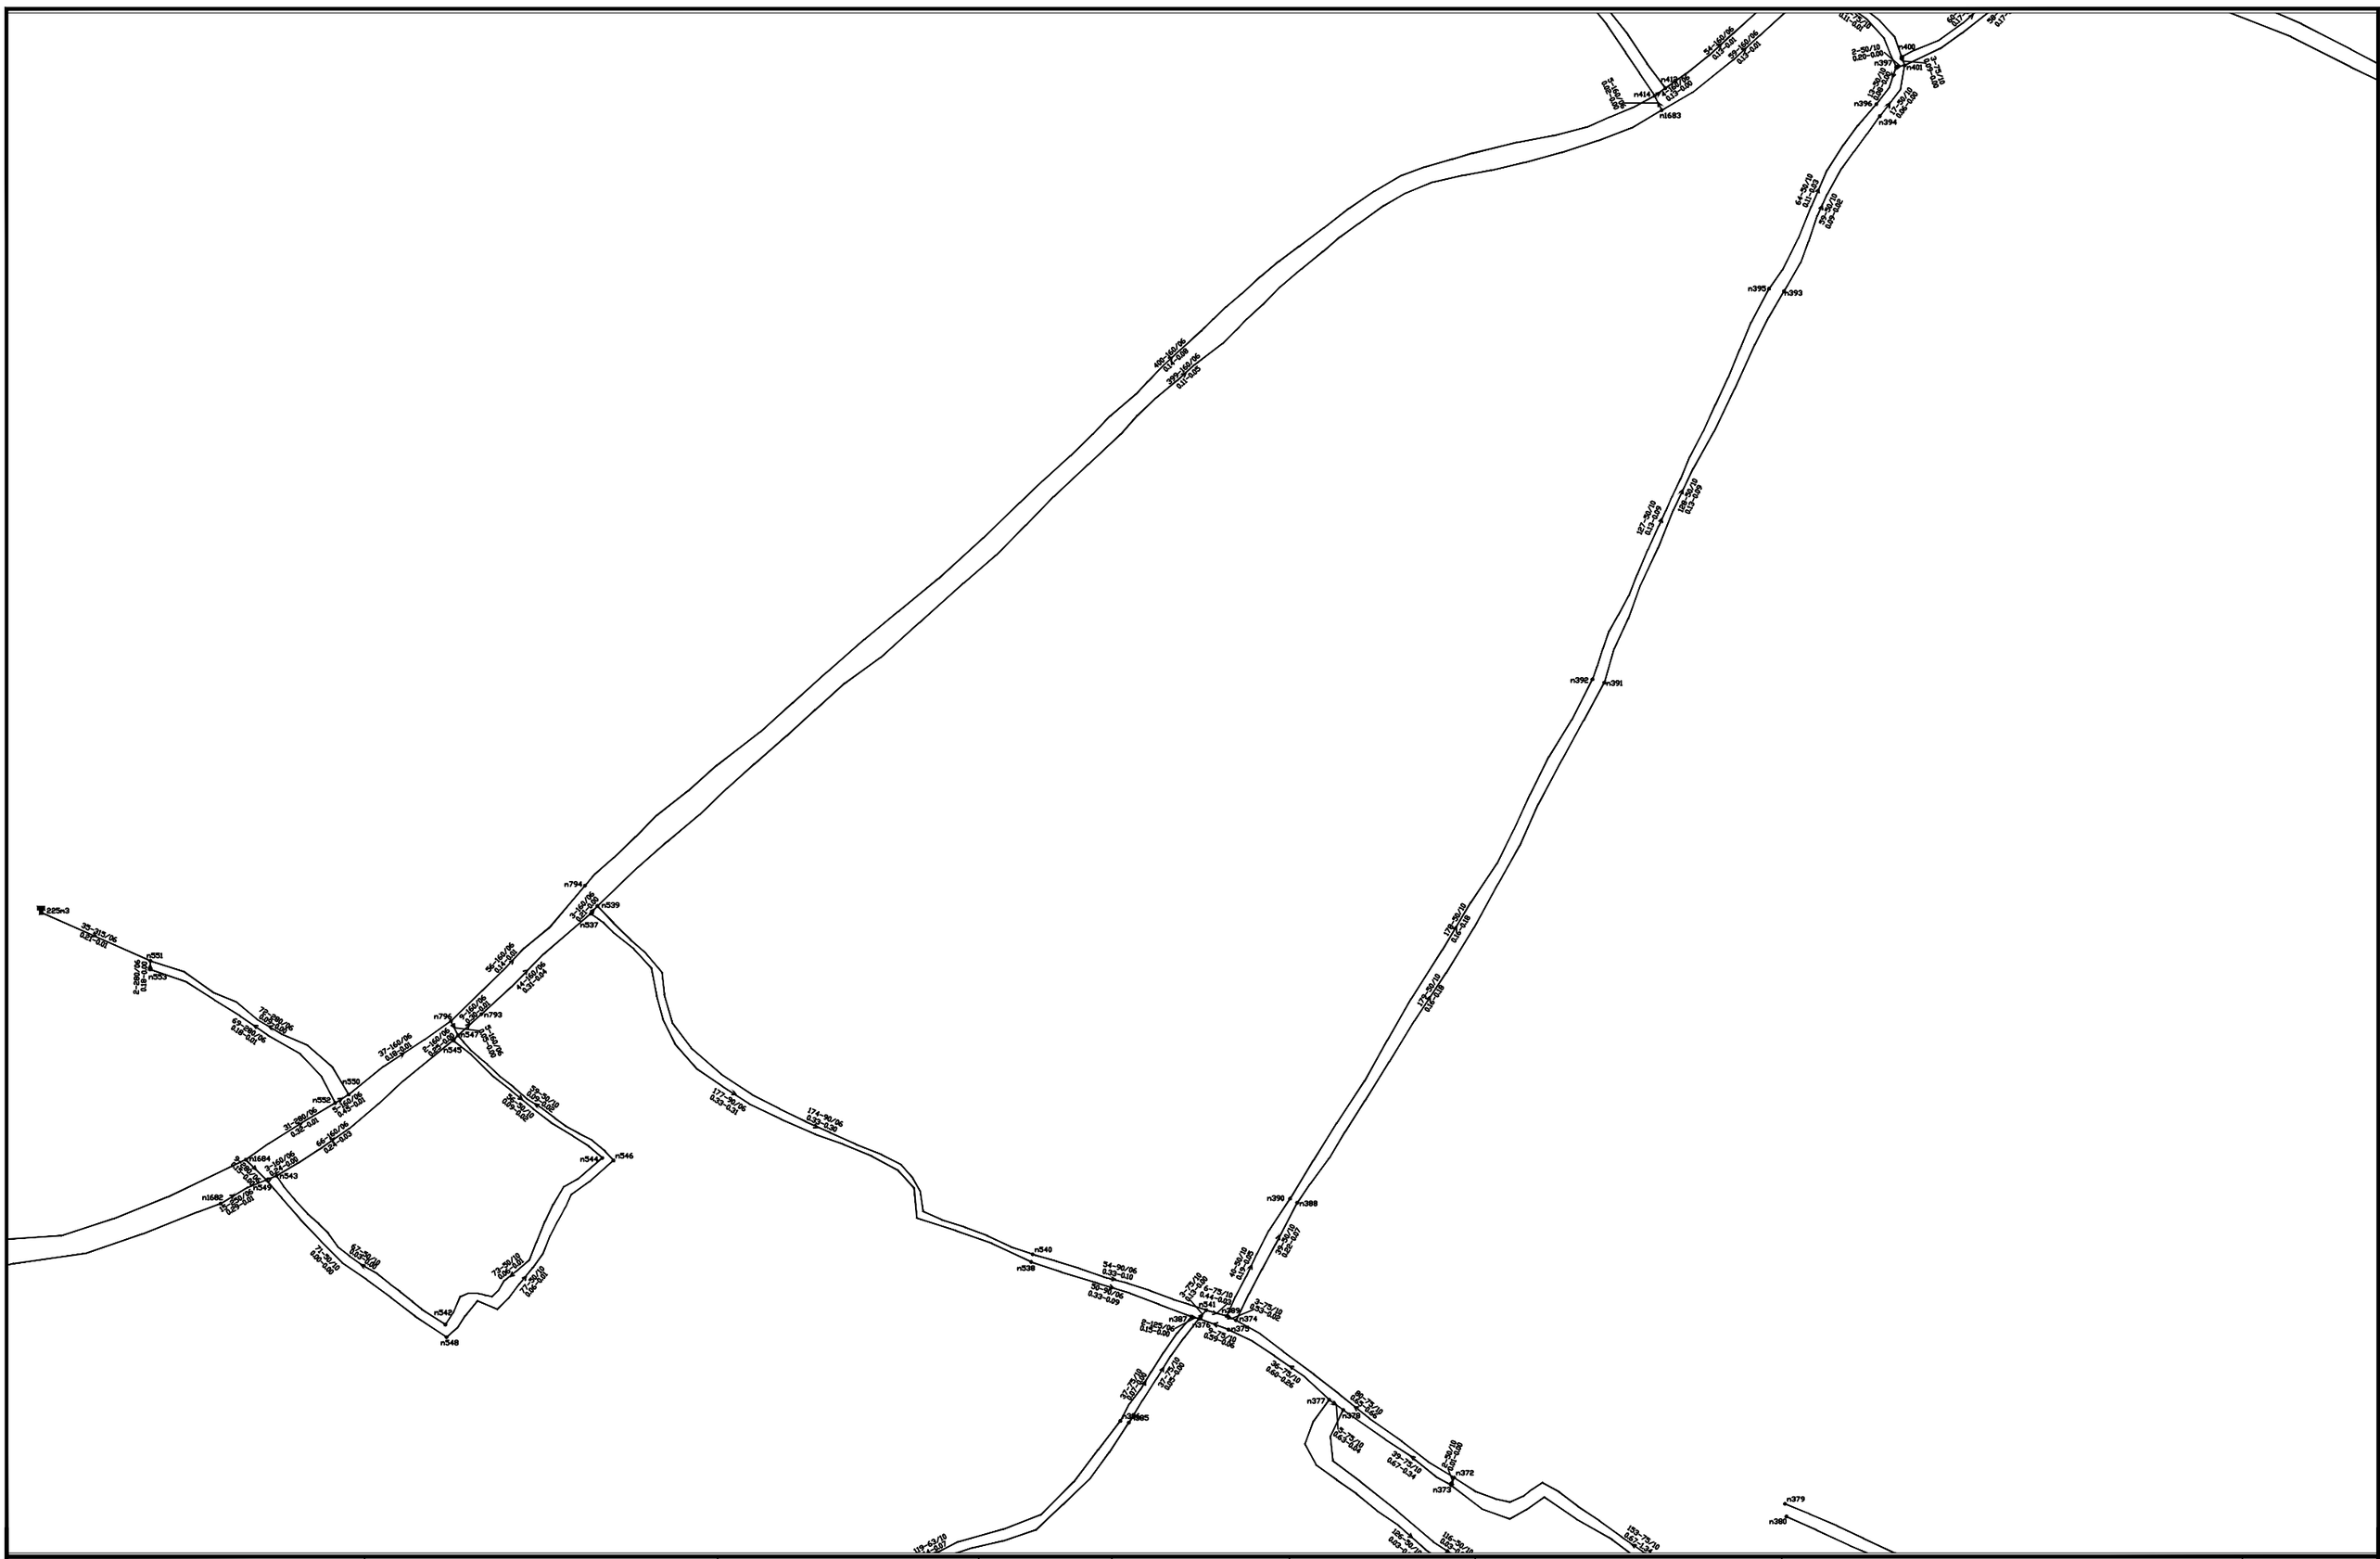


CLIENT:	NAME OF PROJECT:	TITLE:				SCALE:	CONSULTANT:	DWG. NO:
Government of Nepal Ministry of Infrastructure Development Department of Water Supply and Sewerage Management Water Supply and Sewerage Management Office,Kanchanpur	**Updating of Design and Pipeline Networks of Sukkhad Darakh Water Supply Project, Kailali**	Layout SCHEME-1	SURVEYED BY: DESIGNED BY: CHECKED BY: APPROVED BY:			As Shown	Civilink Consult PVT. LTD	1

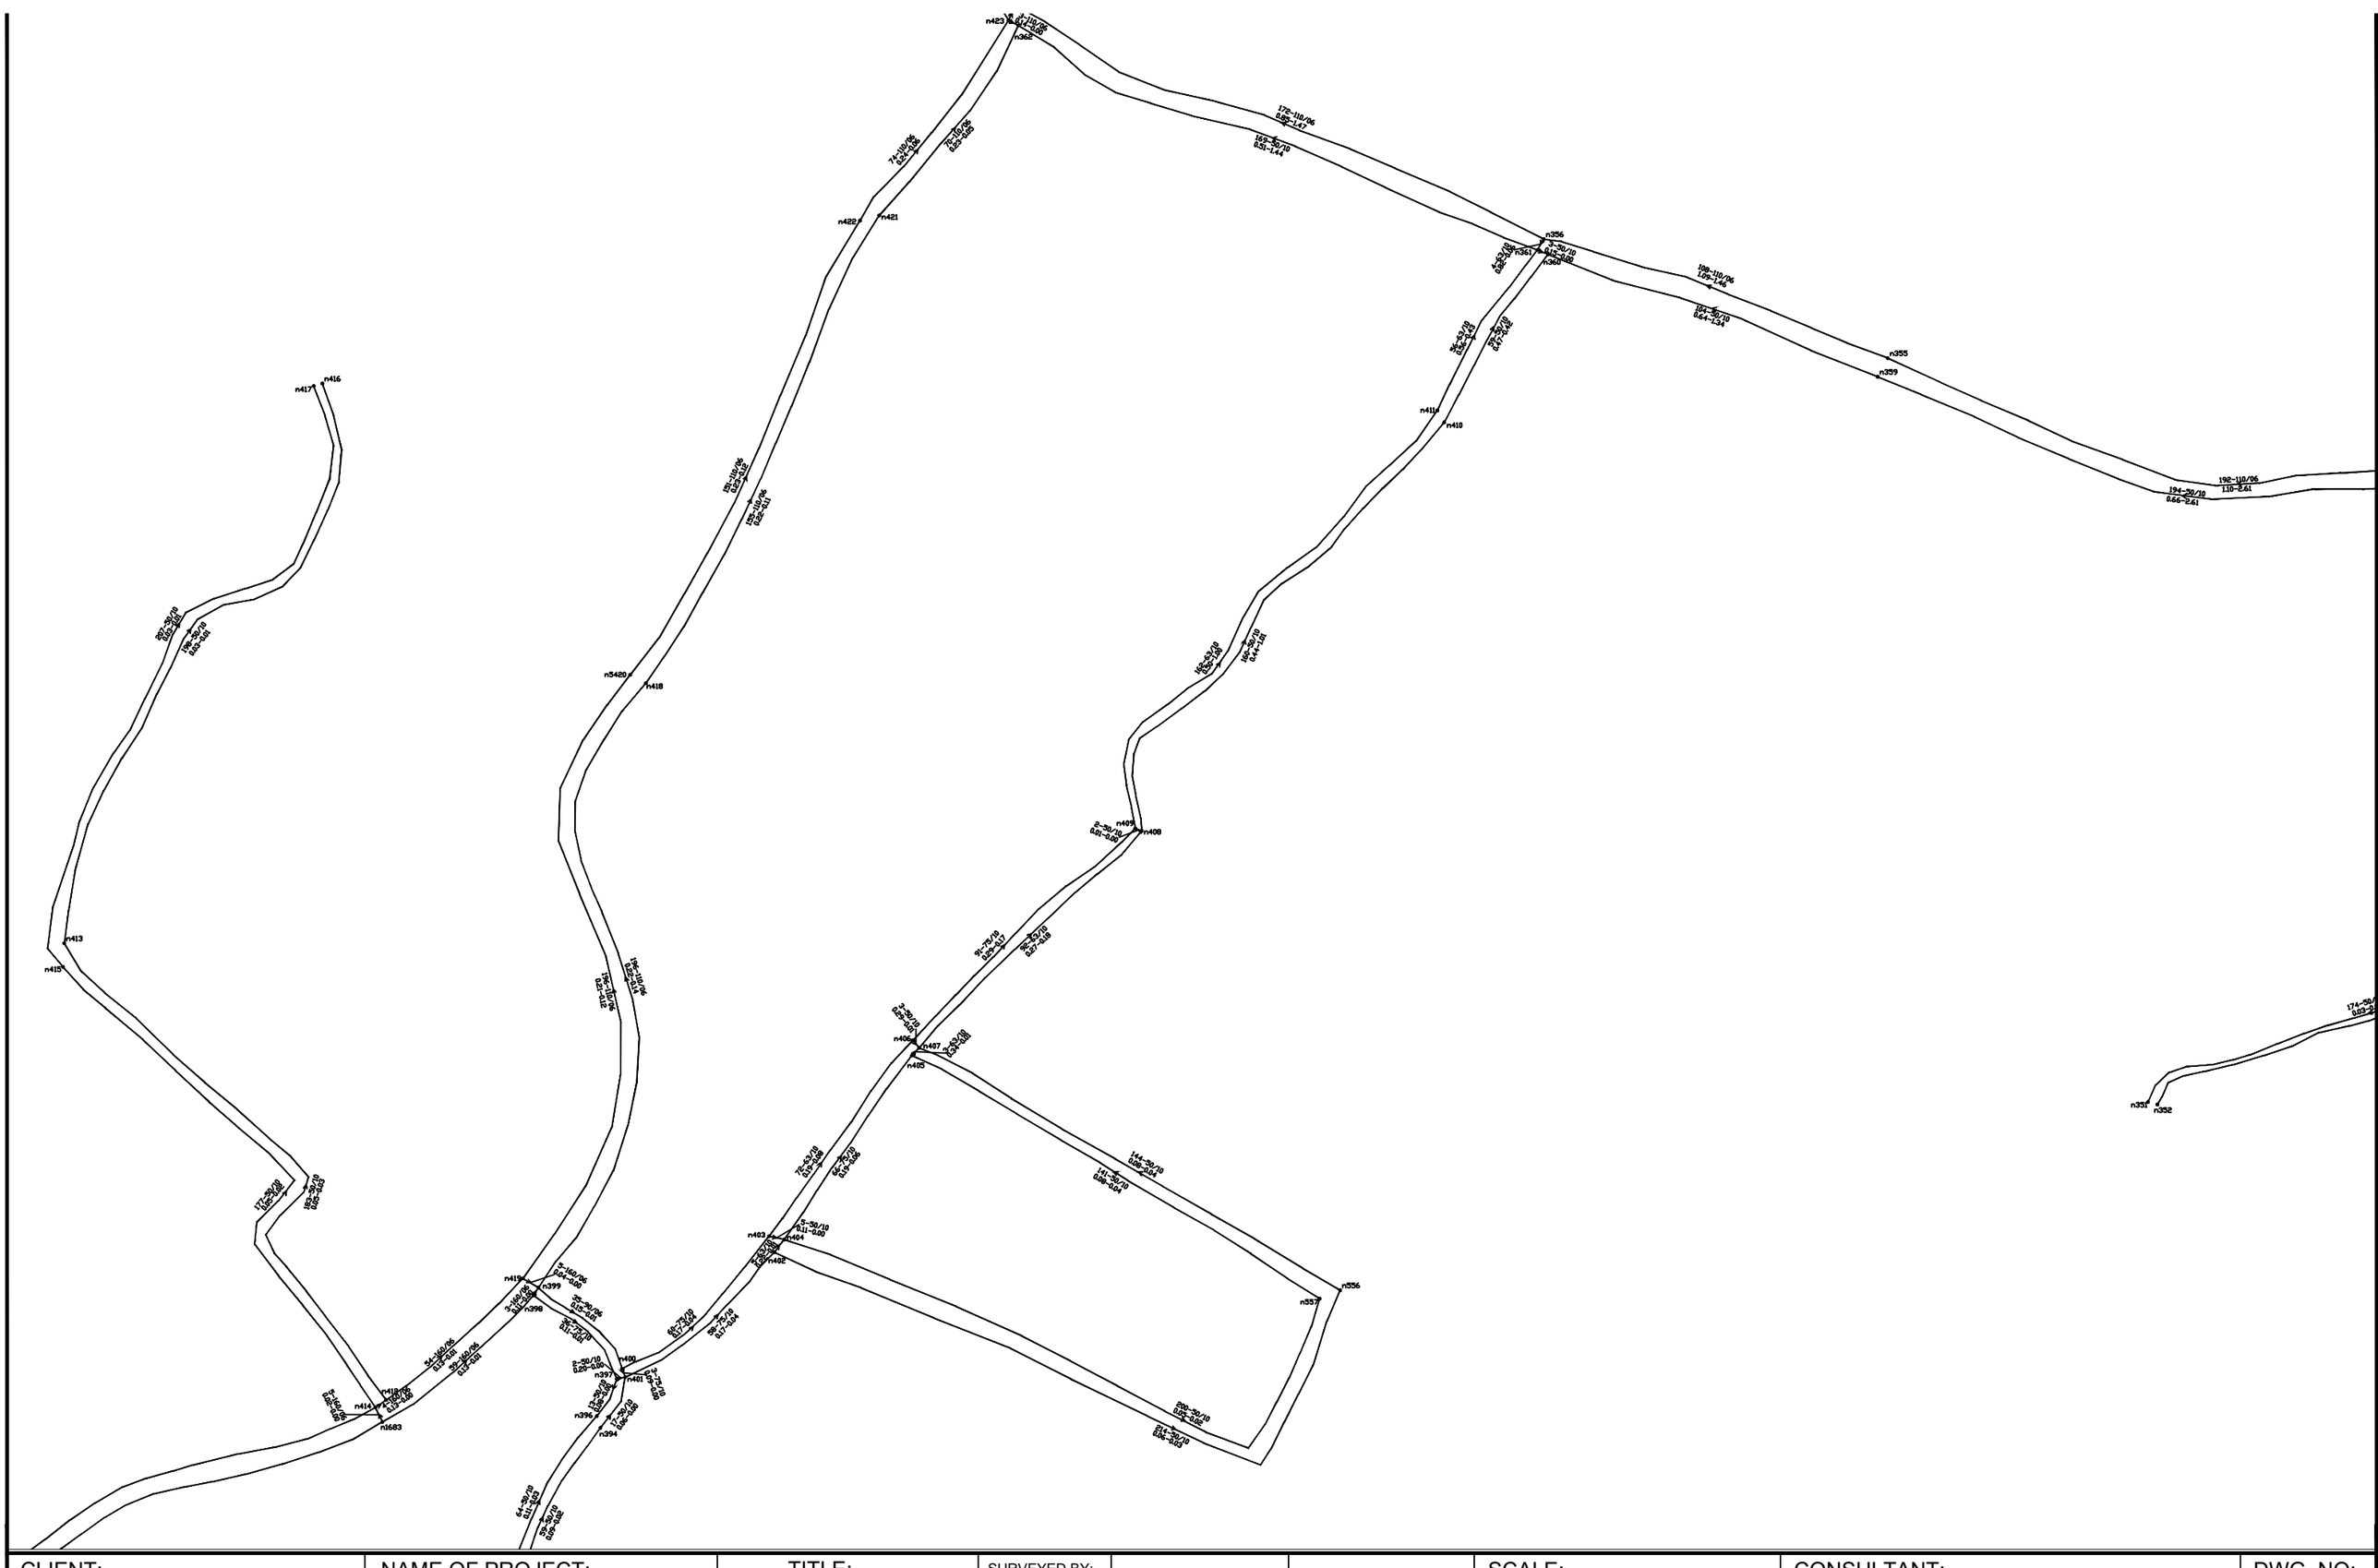


CLIENT:	NAME OF PROJECT:	TITLE:				SCALE:	CONSULTANT:	DWG. NO:
Government of Nepal Ministry of Infrastructure Development Department of Water Supply and Sewerage Management Water Supply and Sewerage Management Office,Kanchanpur	**Updating of Design and Pipeline Networks of Sukkhad Darakh Water Supply Project, Kailali**	Layout SCHEME-1	SURVEYED BY: DESIGNED BY: CHECKED BY: APPROVED BY:			As Shown	Civilink Consult PVT. LTD	1

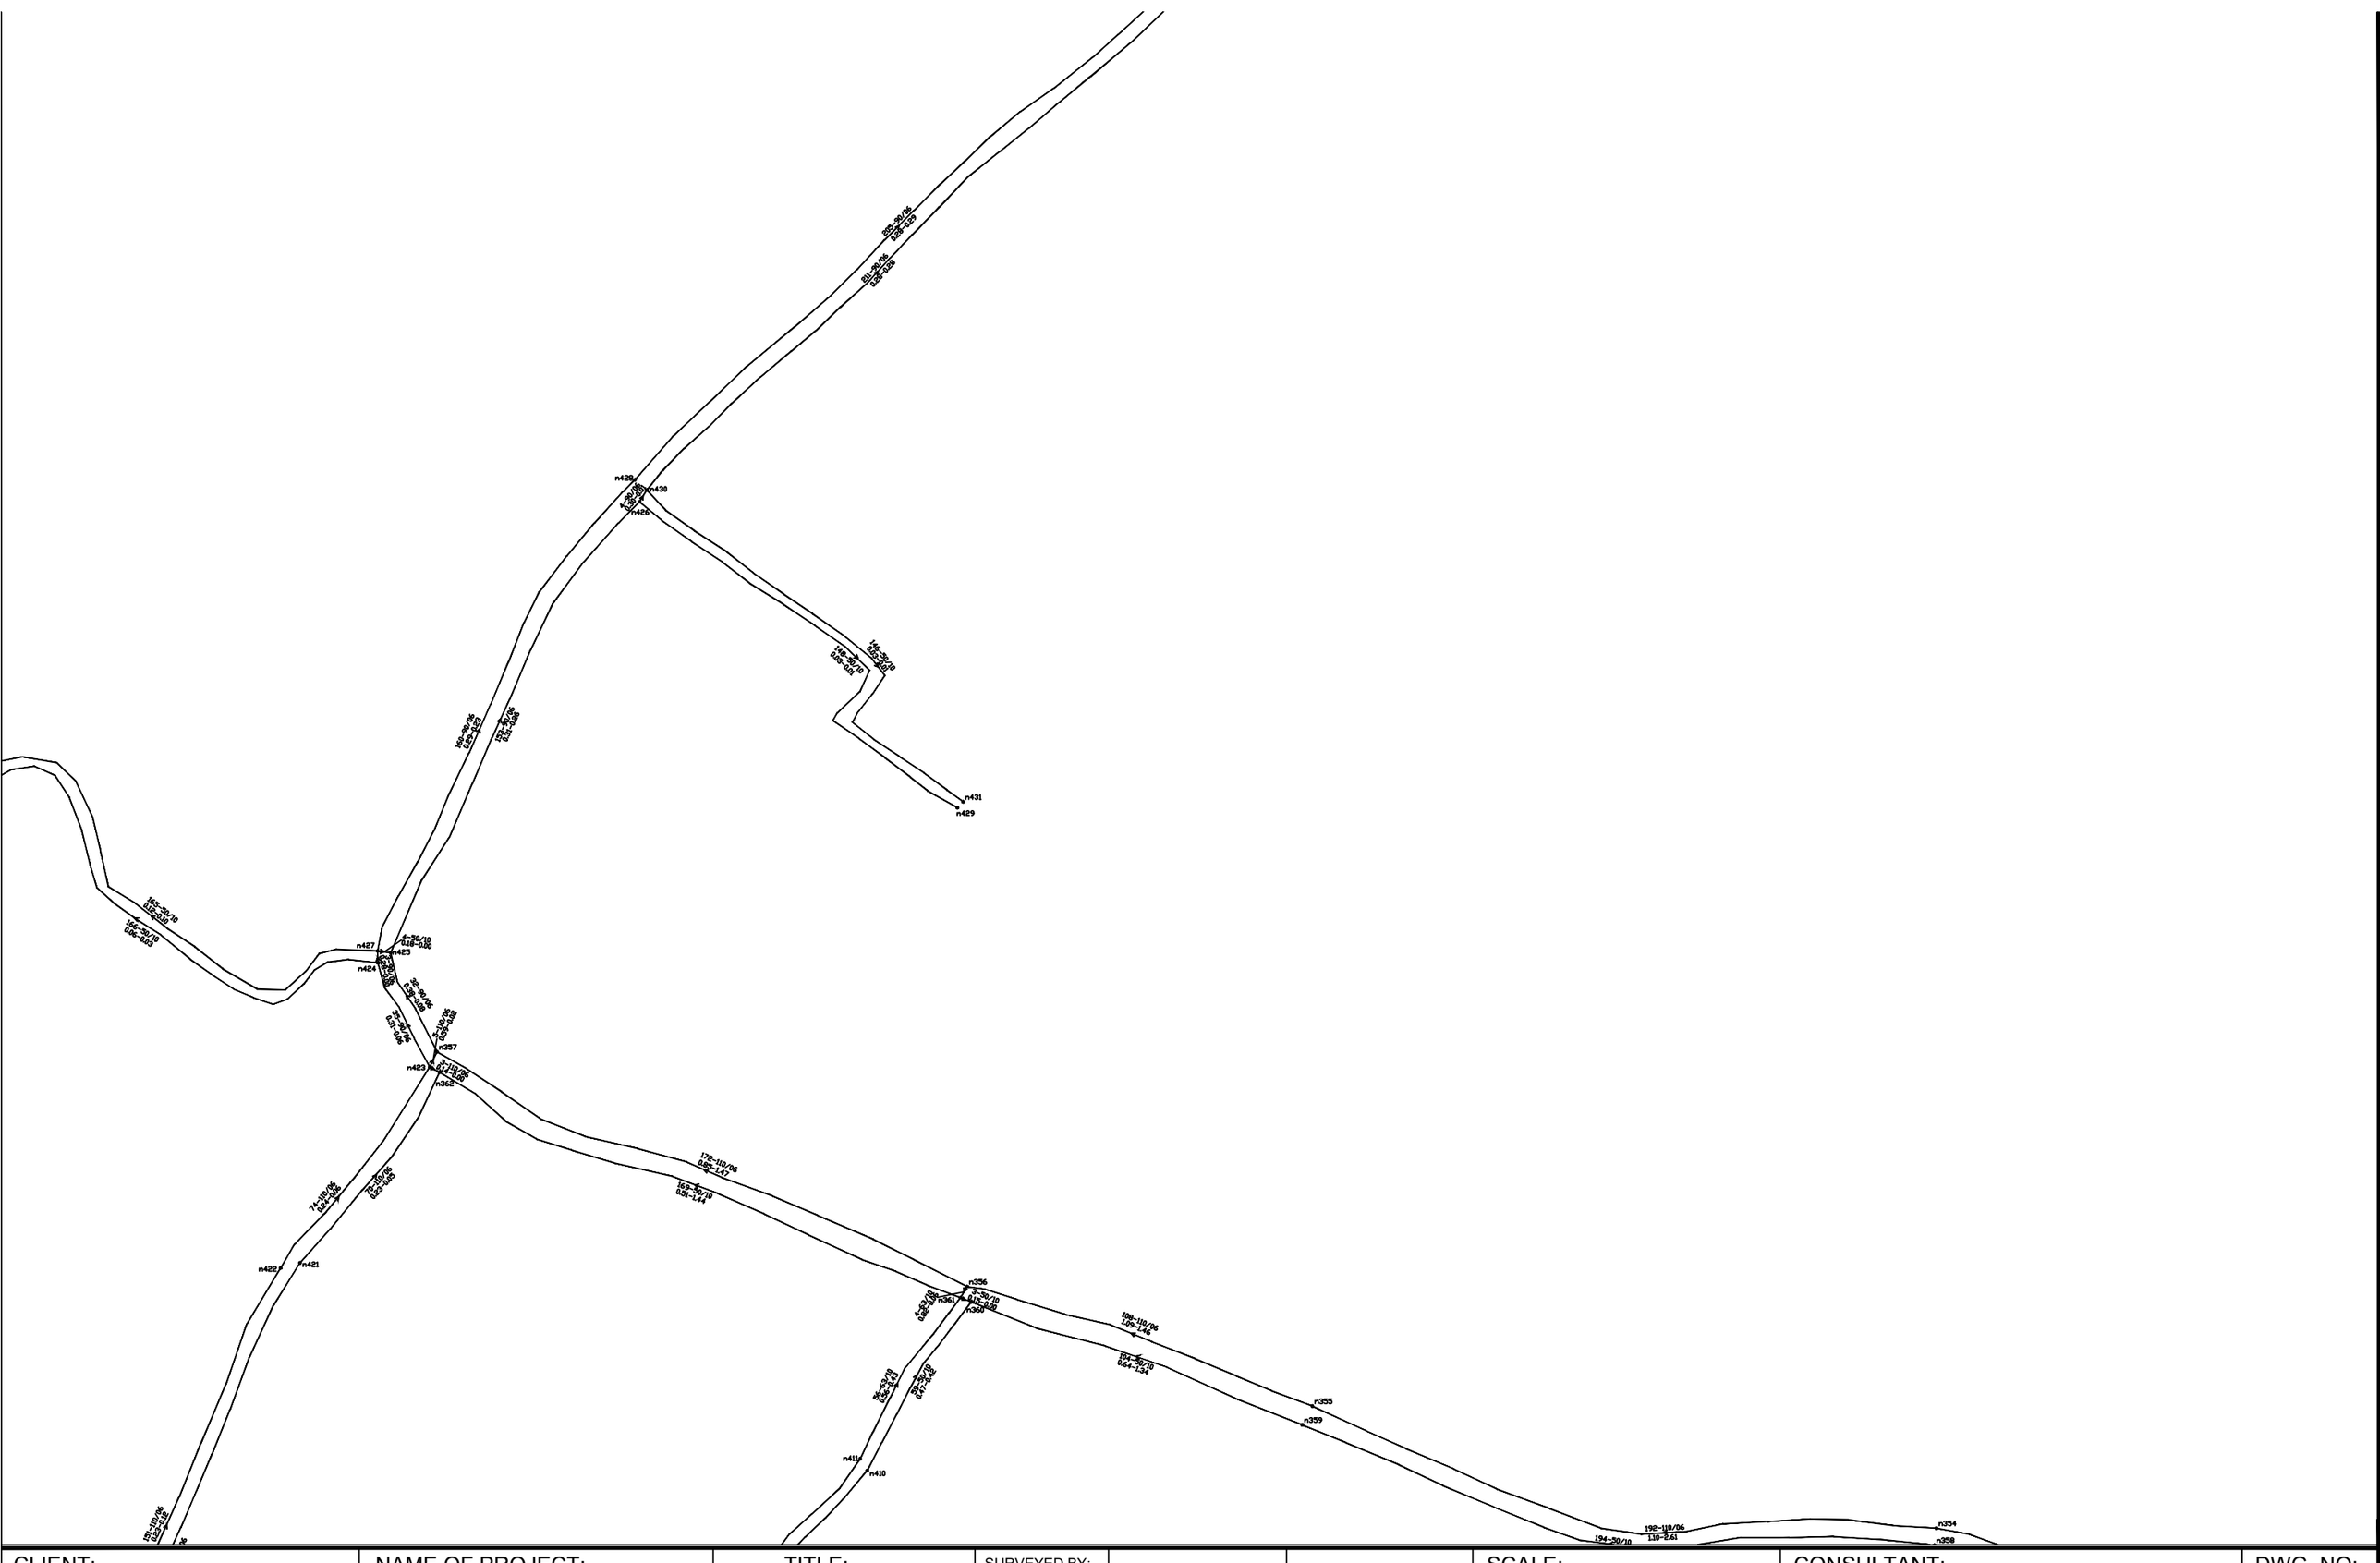


CLIENT:	NAME OF PROJECT:	TITLE:				SCALE:	CONSULTANT:	DWG. NO:
Government of Nepal Ministry of Infrastructure Development Department of Water Supply and Sewerage Management Water Supply and Sewerage Management Office,Kanchanpur	**Updating of Design and Pipeline Networks of Sukkhad Darakh Water Supply Project, Kailali**	Layout SCHEME-1	SURVEYED BY: DESIGNED BY: CHECKED BY: APPROVED BY:			As Shown	Civilink Consult PVT. LTD	1

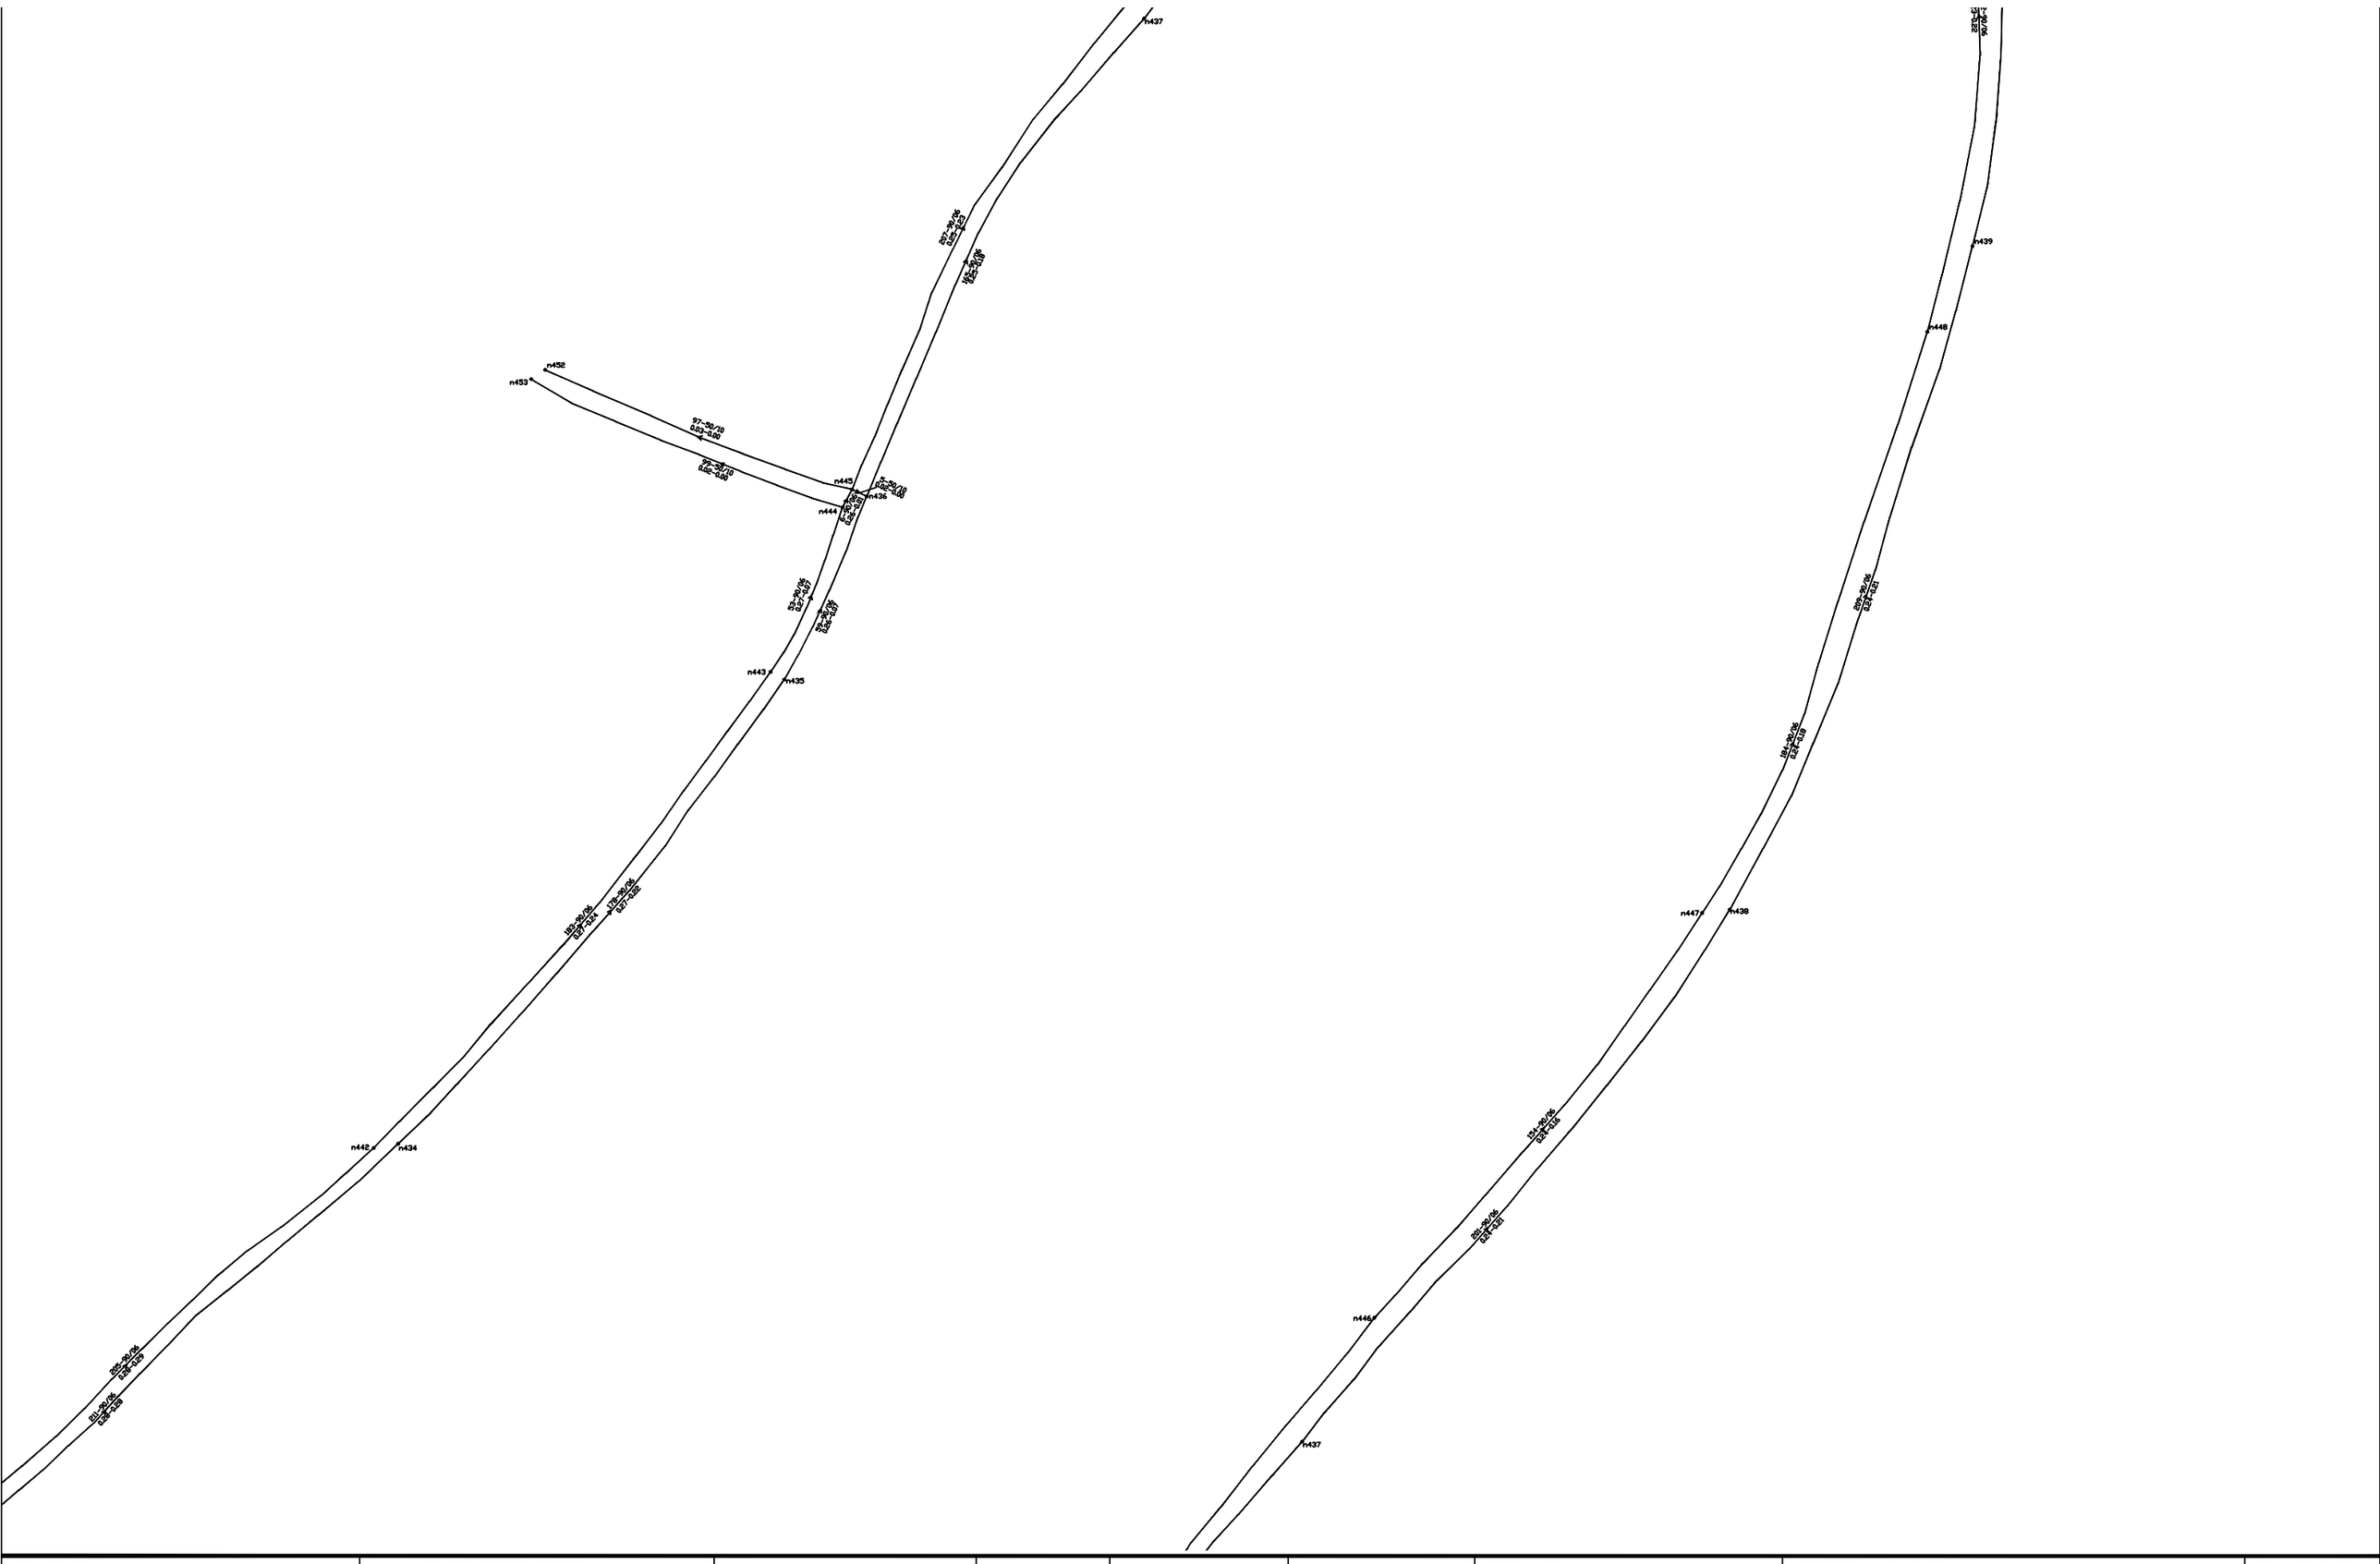


CLIENT:	NAME OF PROJECT:	TITLE:				SCALE:	CONSULTANT:	DWG. NO:
Government of Nepal Ministry of Infrastructure Development Department of Water Supply and Sewerage Management Water Supply and Sewerage Management Office,Kanchanpur	**Updating of Design and Pipeline Networks of Sukkhad Darakh Water Supply Project, Kailali**	Layout SCHEME-1	SURVEYED BY: DESIGNED BY: CHECKED BY: APPROVED BY:			As Shown	Civilink Consult PVT. LTD	1

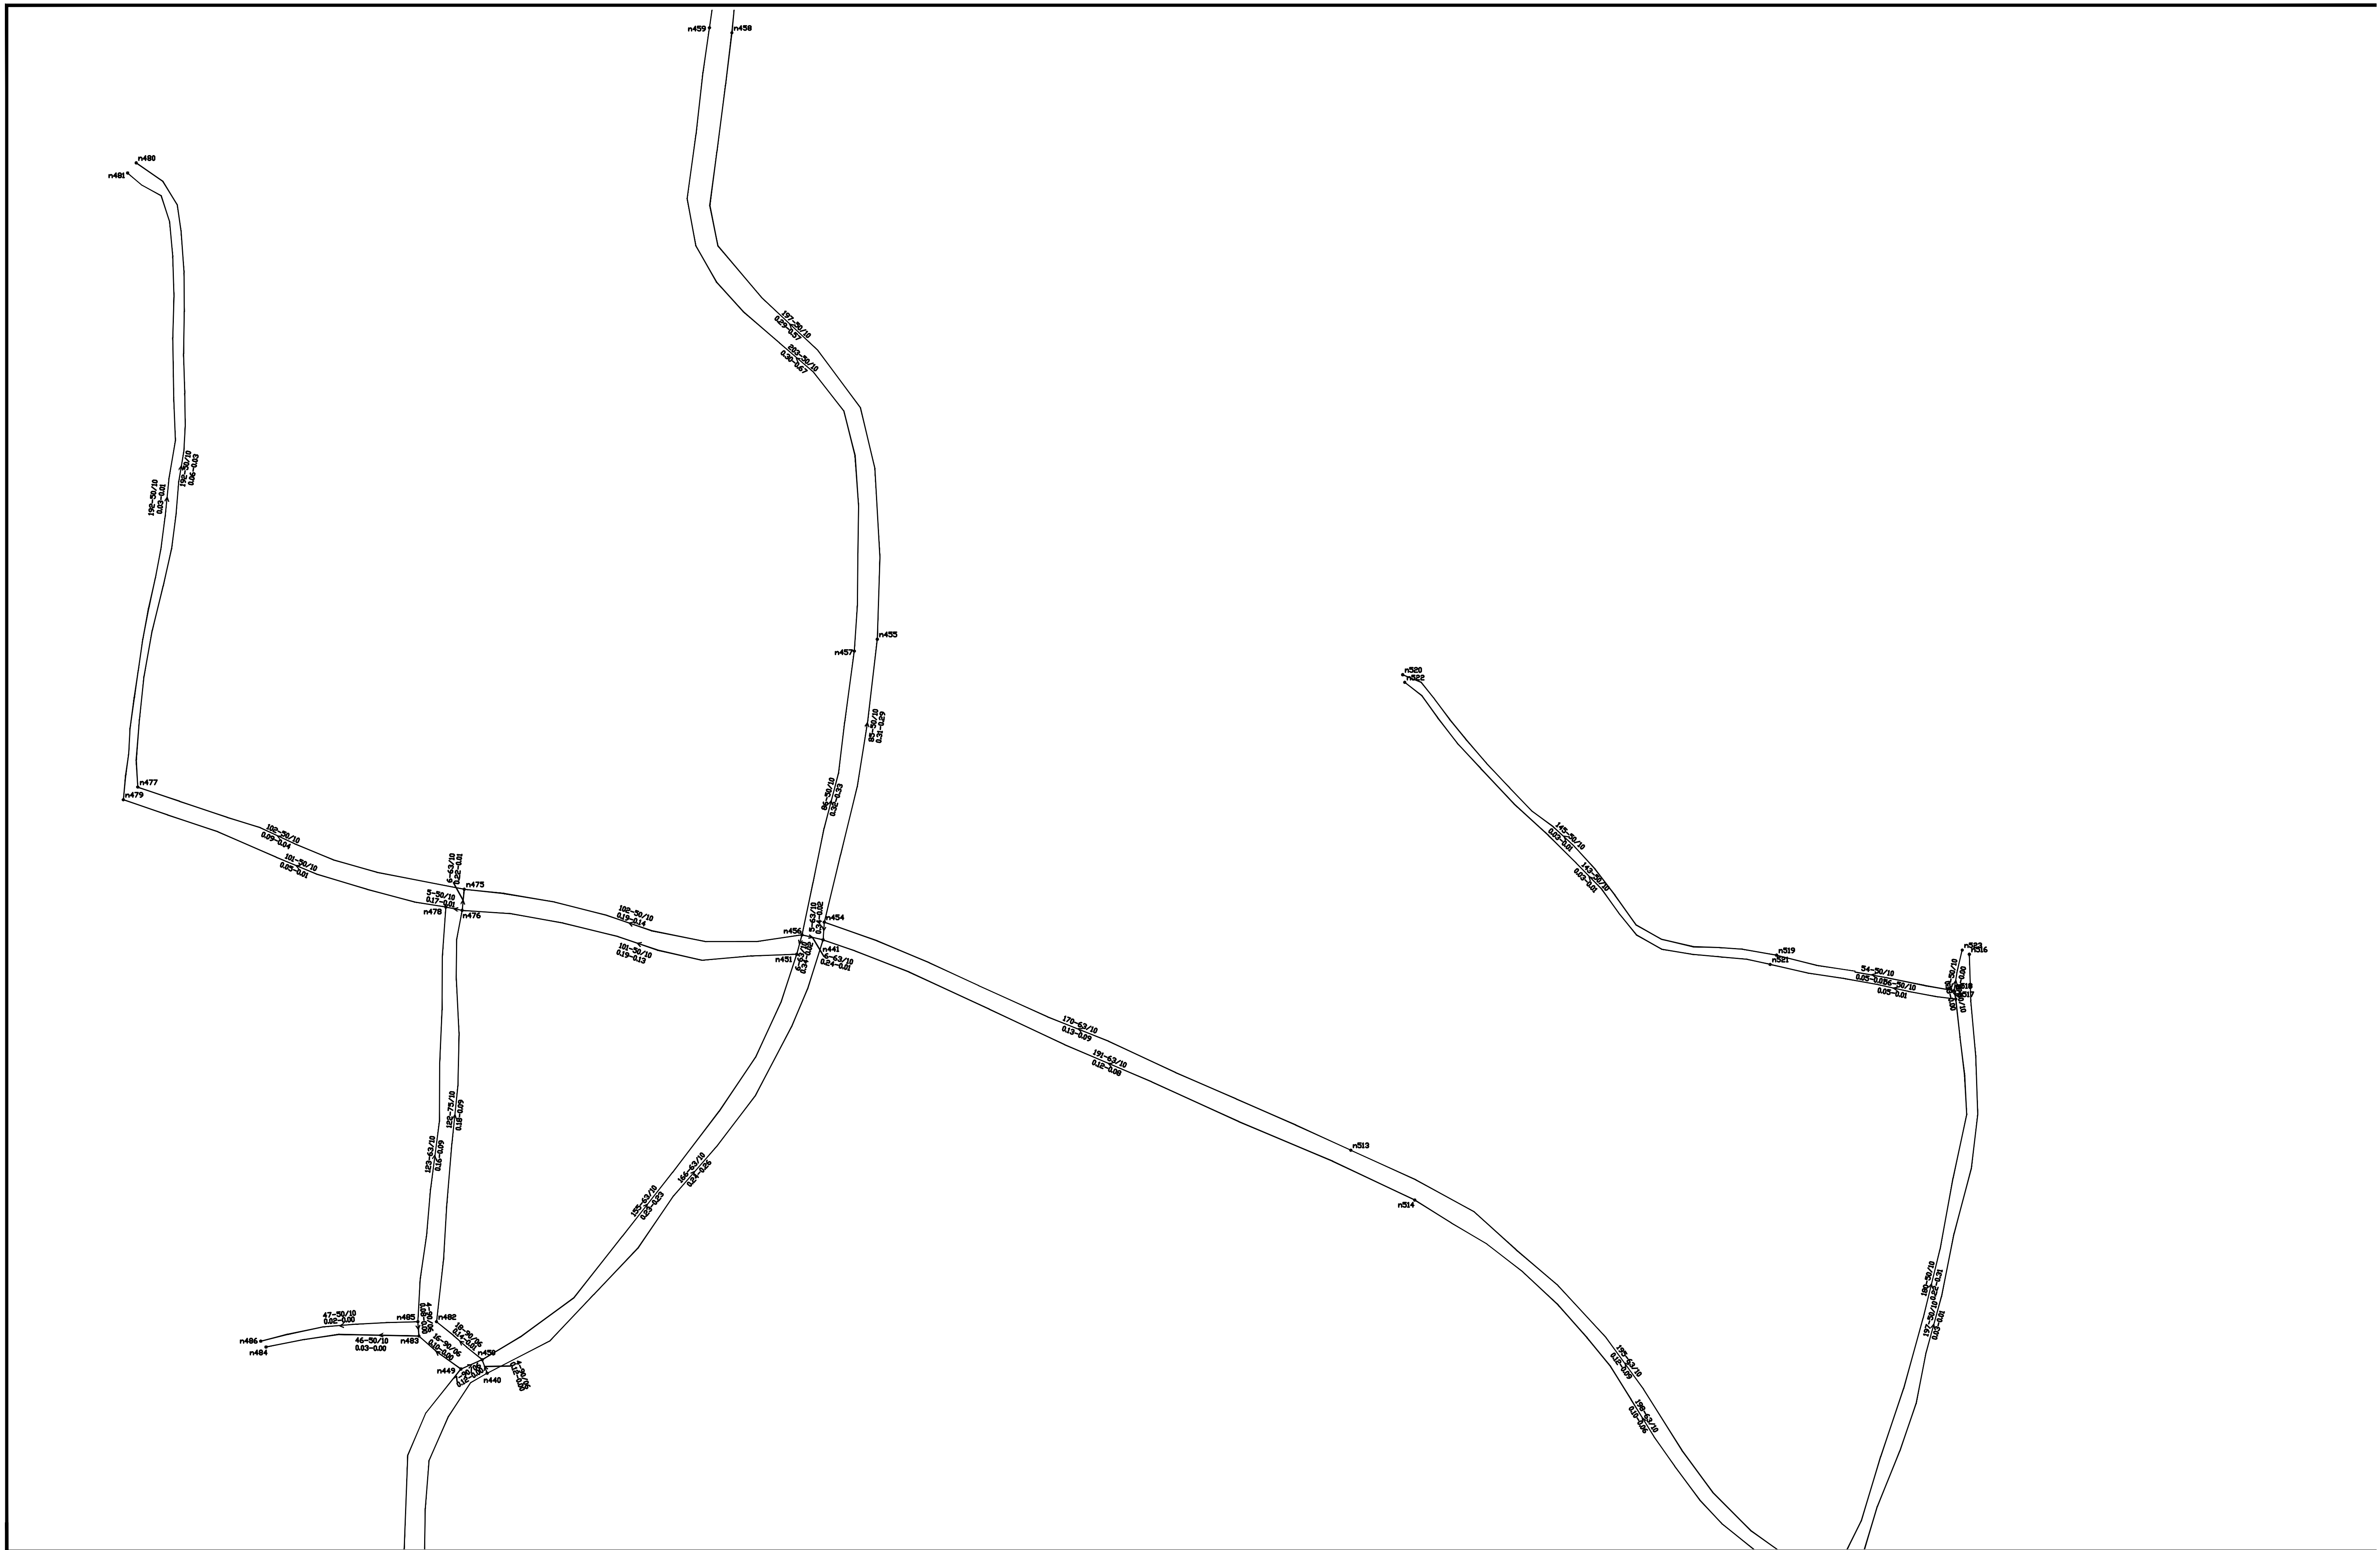


CLIENT:	NAME OF PROJECT:	TITLE:	SURVEYED BY:			SCALE:	CONSULTANT:	DWG. NO:
Government of Nepal Ministry of Infrastructure Development Department of Water Supply and Sewerage Management Water Supply and Sewerage Management Office,Kanchanpur	**Updating of Design and Pipeline Networks of Sukkhad Darakh Water Supply Project, Kailali**	Layout SCHEME-1	DESIGNED BY: CHECKED BY: APPROVED BY:			As Shown	Civilink Consult PVT. LTD	1

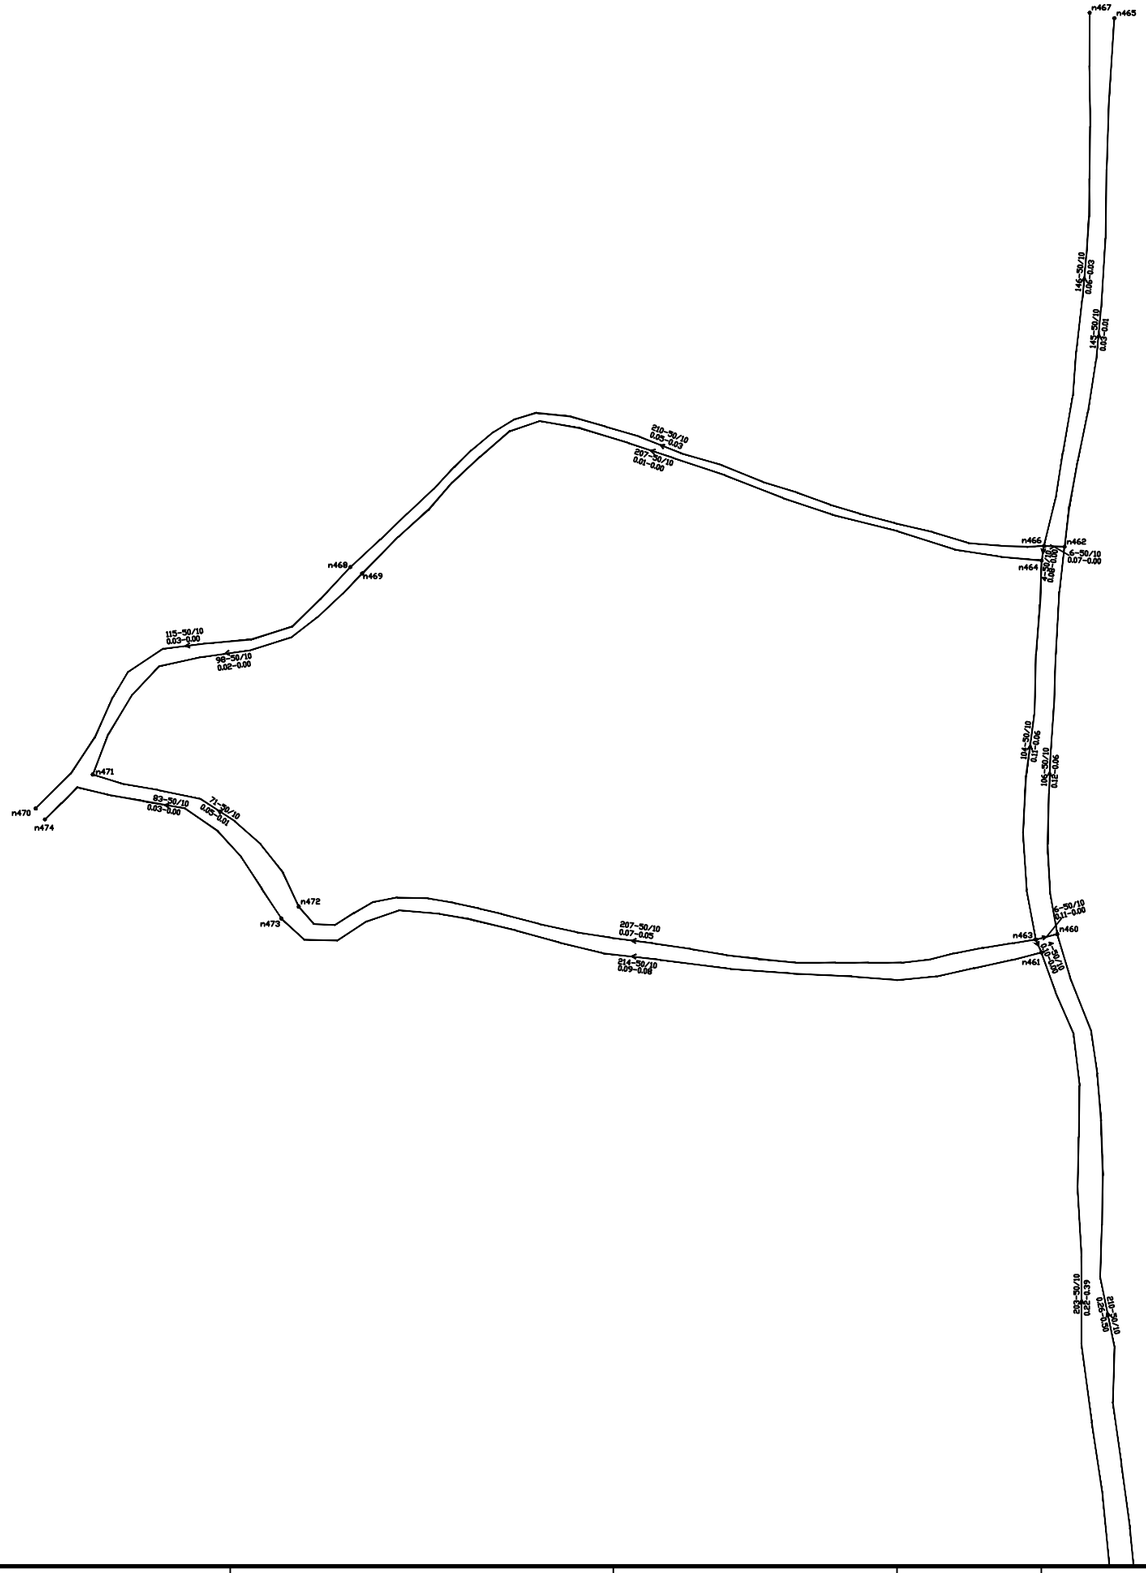


CLIENT:	NAME OF PROJECT:	TITLE:				SCALE:	CONSULTANT:	DWG. NO:
Government of Nepal Ministry of Infrastructure Development Department of Water Supply and Sewerage Management Water Supply and Sewerage Management Office,Kanchanpur	**Updating of Design and Pipeline Networks of Sukkhad Darakh Water Supply Project, Kailali**	Layout SCHEME-1	SURVEYED BY:			As Shown	Civilink Consult PVT. LTD	1
			DESIGNED BY:					
			CHECKED BY:					
			APPROVED BY:					

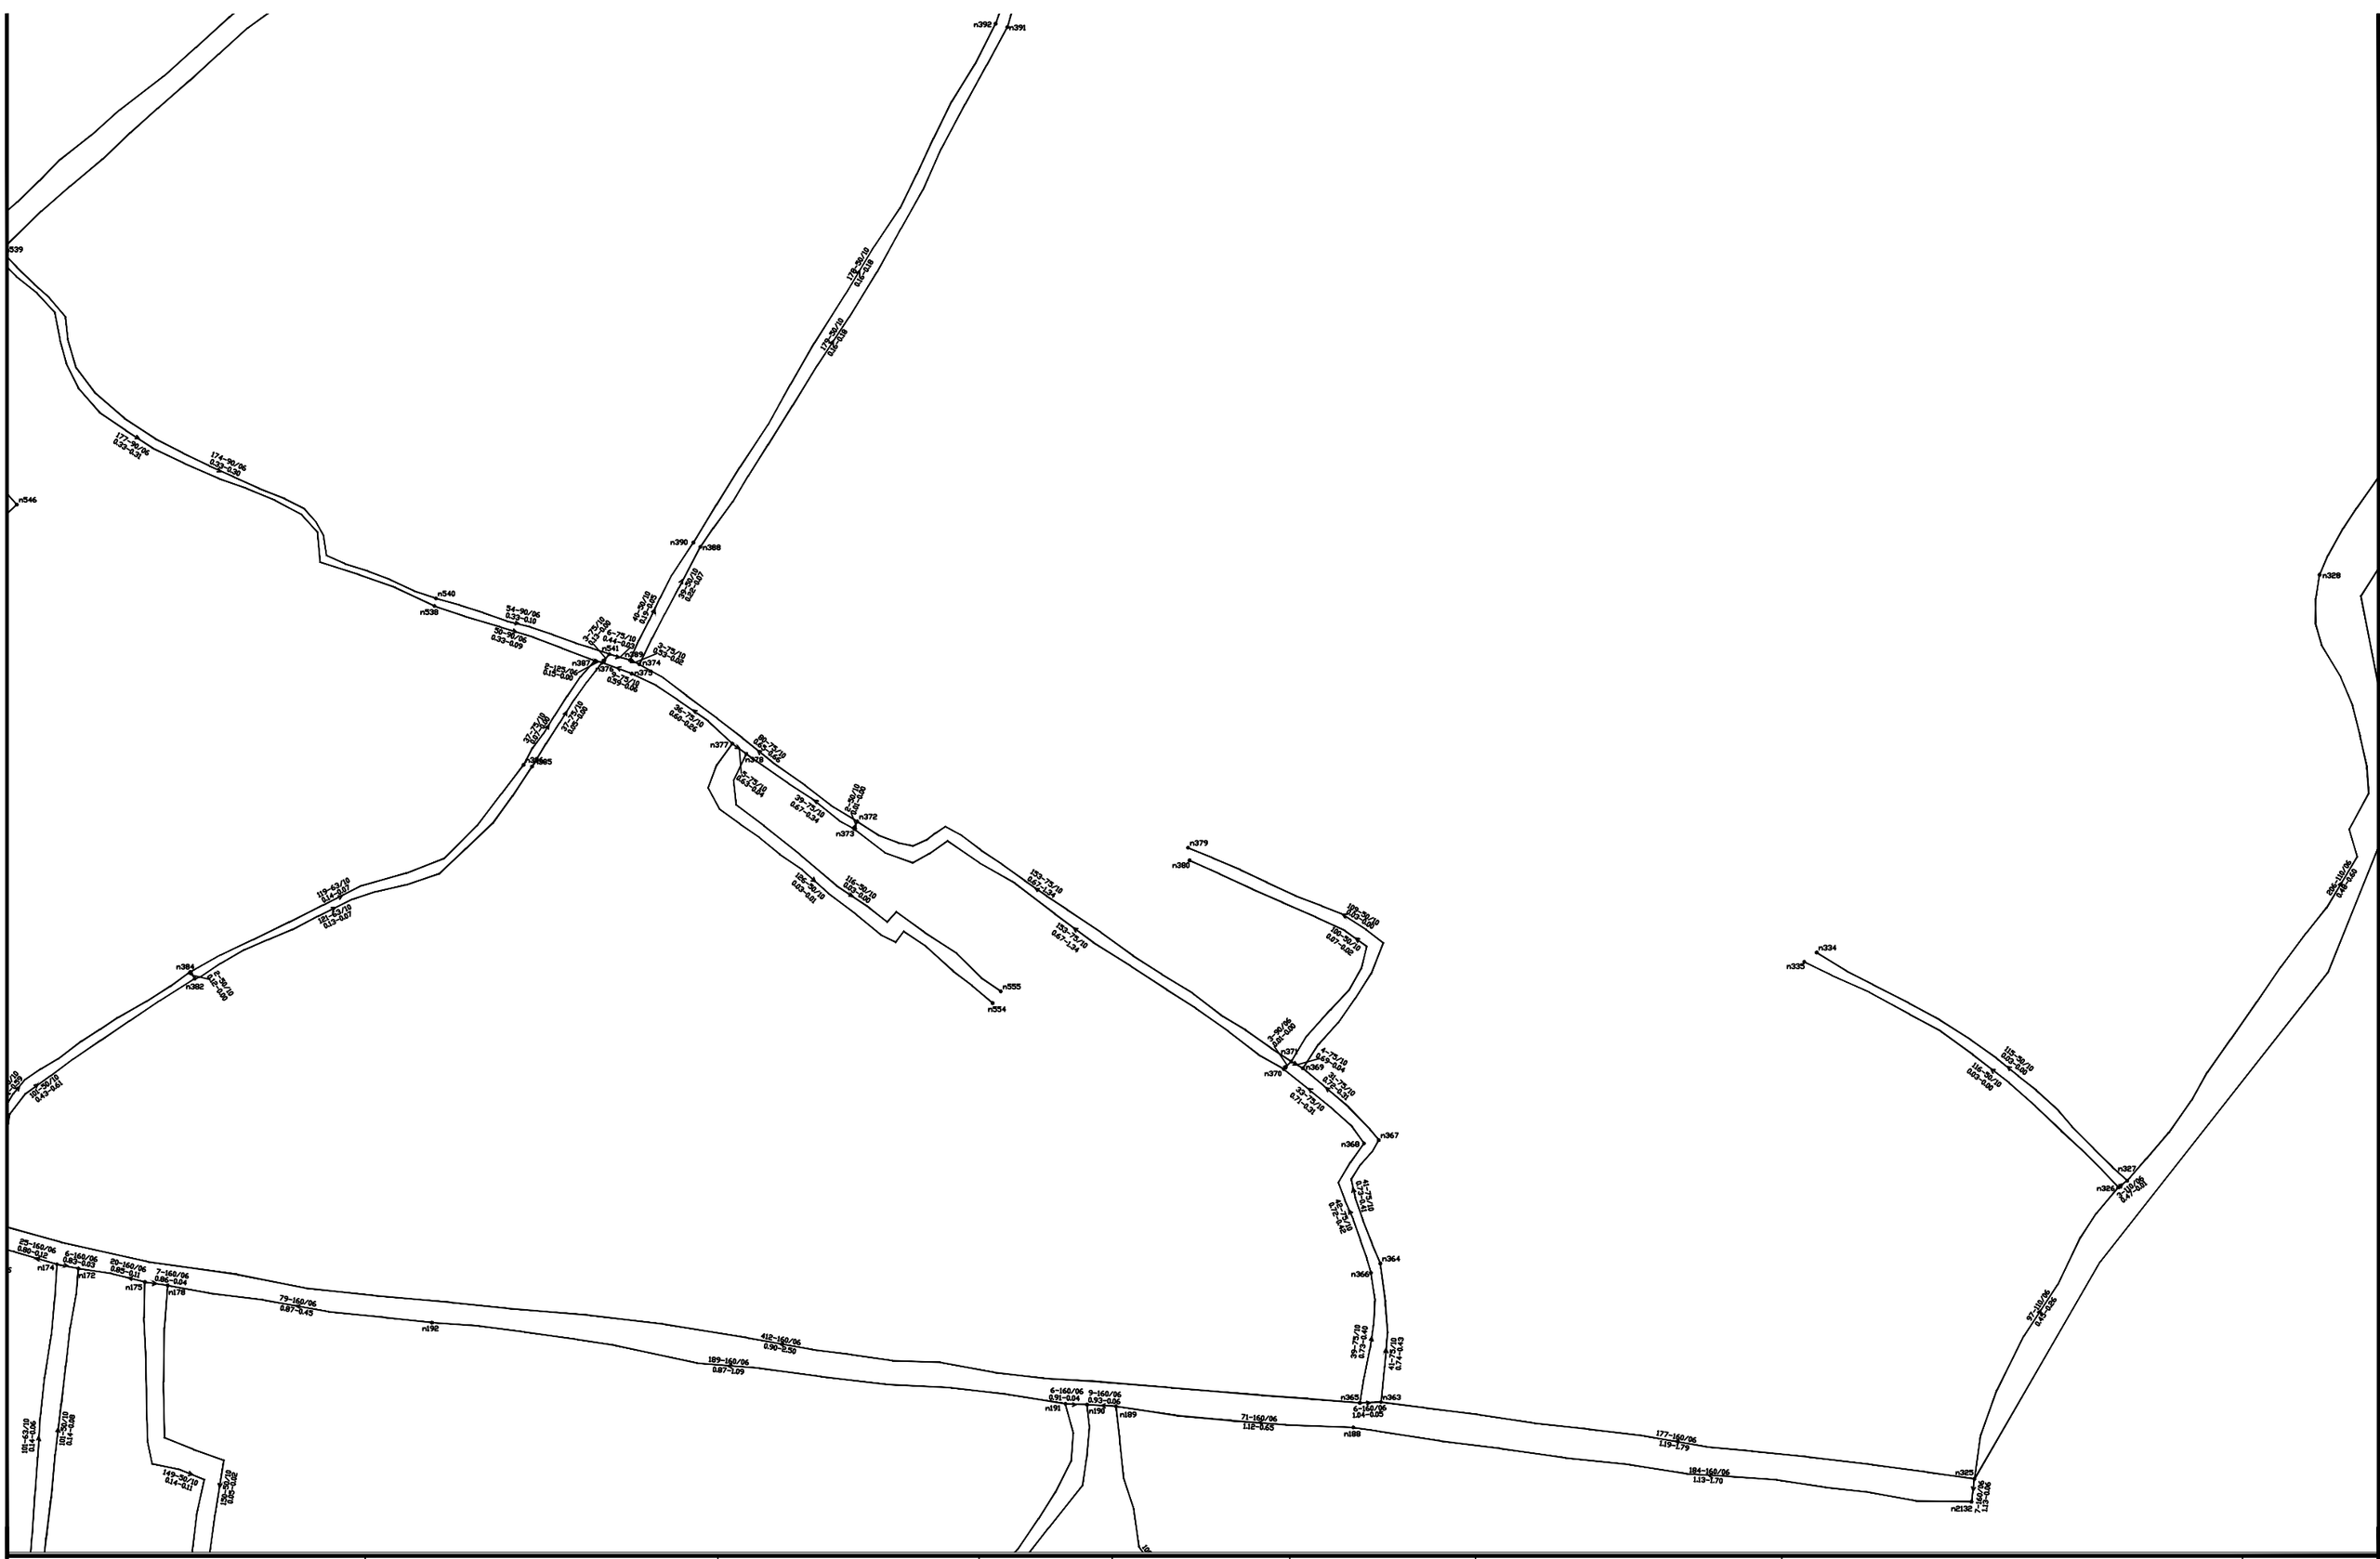


CLIENT:	NAME OF PROJECT:	TITLE:				SCALE:	CONSULTANT:	DWG. NO:
Government of Nepal Ministry of Infrastructure Development Department of Water Supply and Sewerage Management Water Supply and Sewerage Management Office,Kanchanpur	**Updating of Design and Pipeline Networks of Sukkhad Darakh Water Supply Project, Kailali**	Layout SCHEME-1	SURVEYED BY: DESIGNED BY: CHECKED BY: APPROVED BY:			As Shown	Civilink Consult PVT. LTD	1

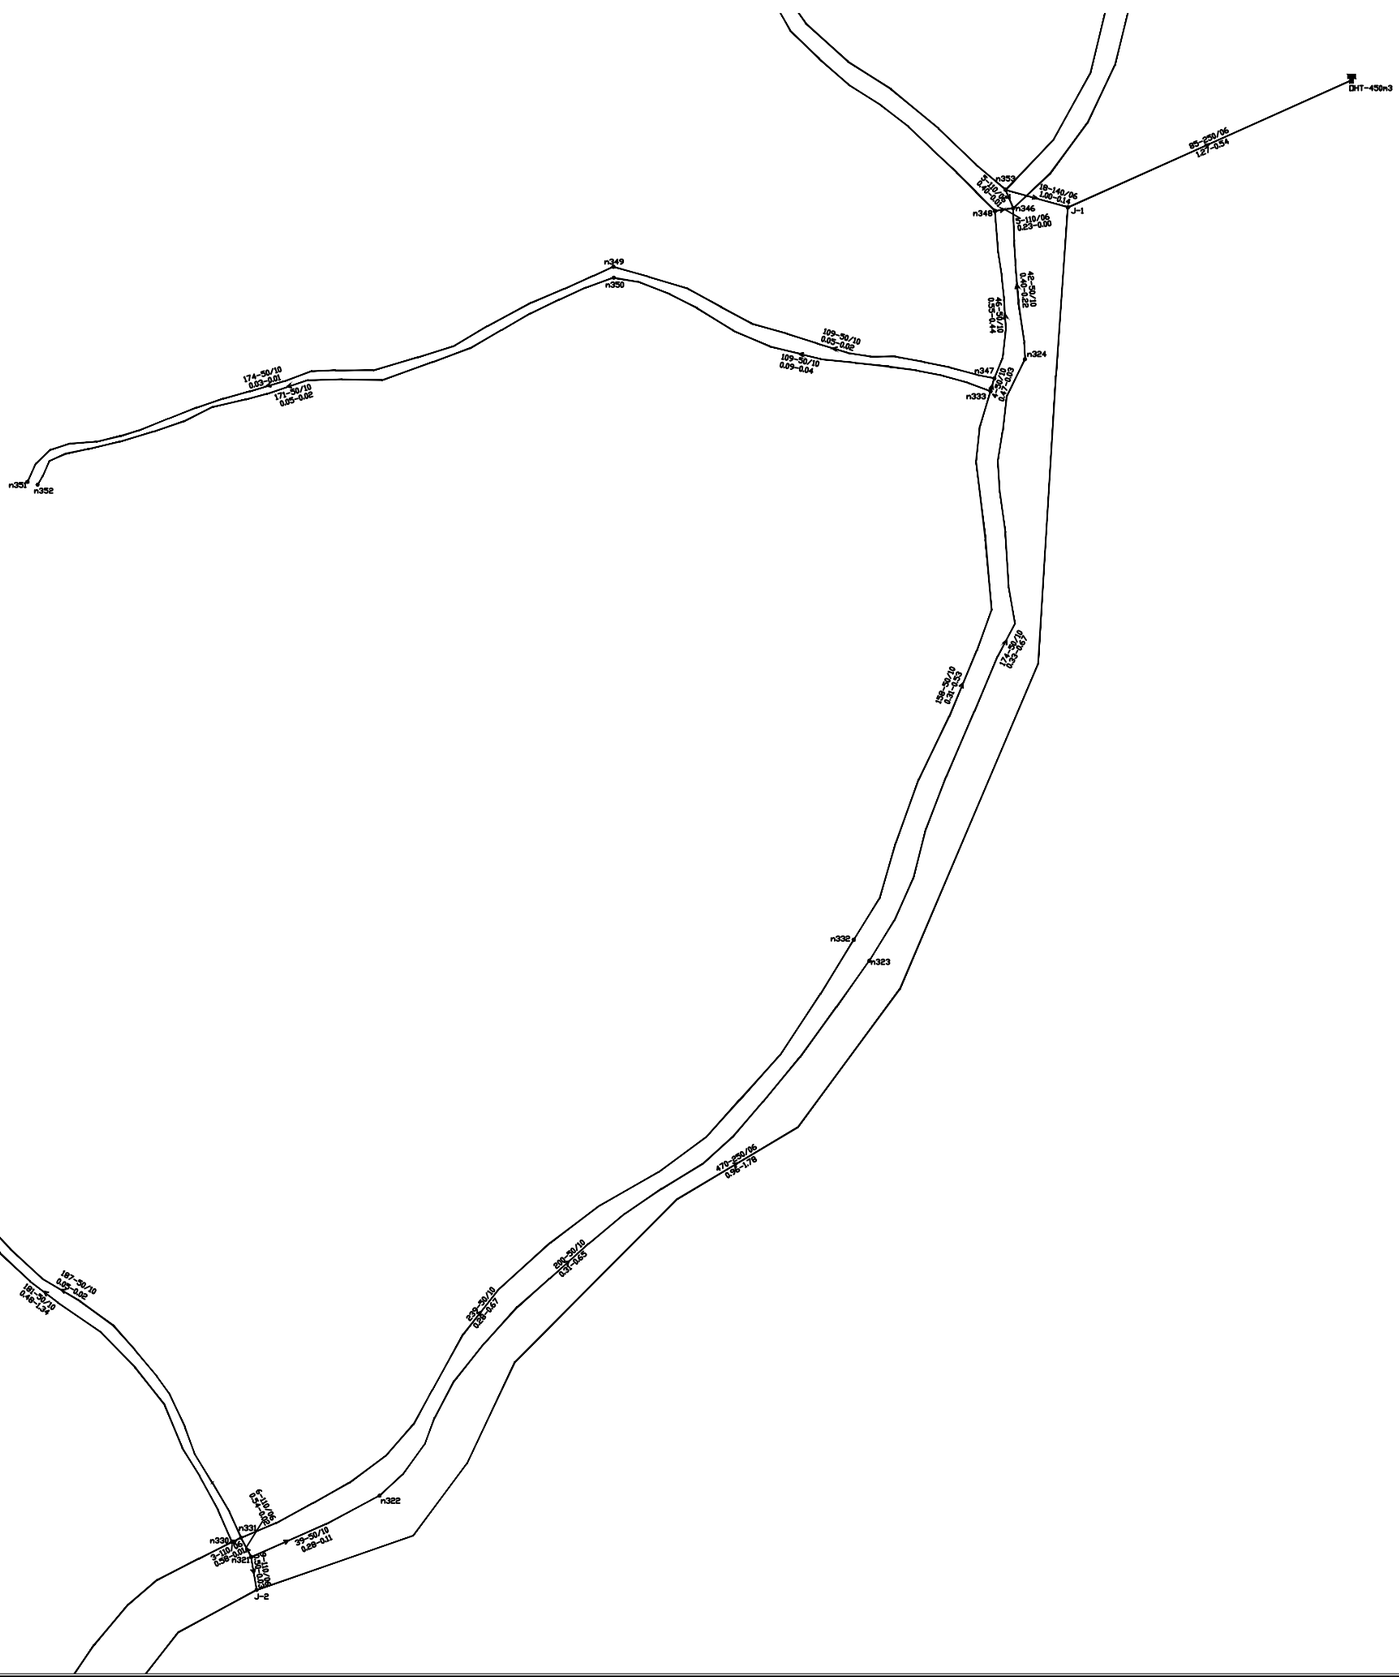


CLIENT:	NAME OF PROJECT:	TITLE:				SCALE:	CONSULTANT:	DWG. NO:
Government of Nepal Ministry of Infrastructure Development Department of Water Supply and Sewerage Management Water Supply and Sewerage Management Office,Kanchanpur	**Updating of Design and Pipeline Networks of Sukkhad Darakh Water Supply Project, Kailali**	Layout SCHEME-1	SURVEYED BY: DESIGNED BY: CHECKED BY: APPROVED BY:			As Shown	Civilink Consult PVT. LTD	1

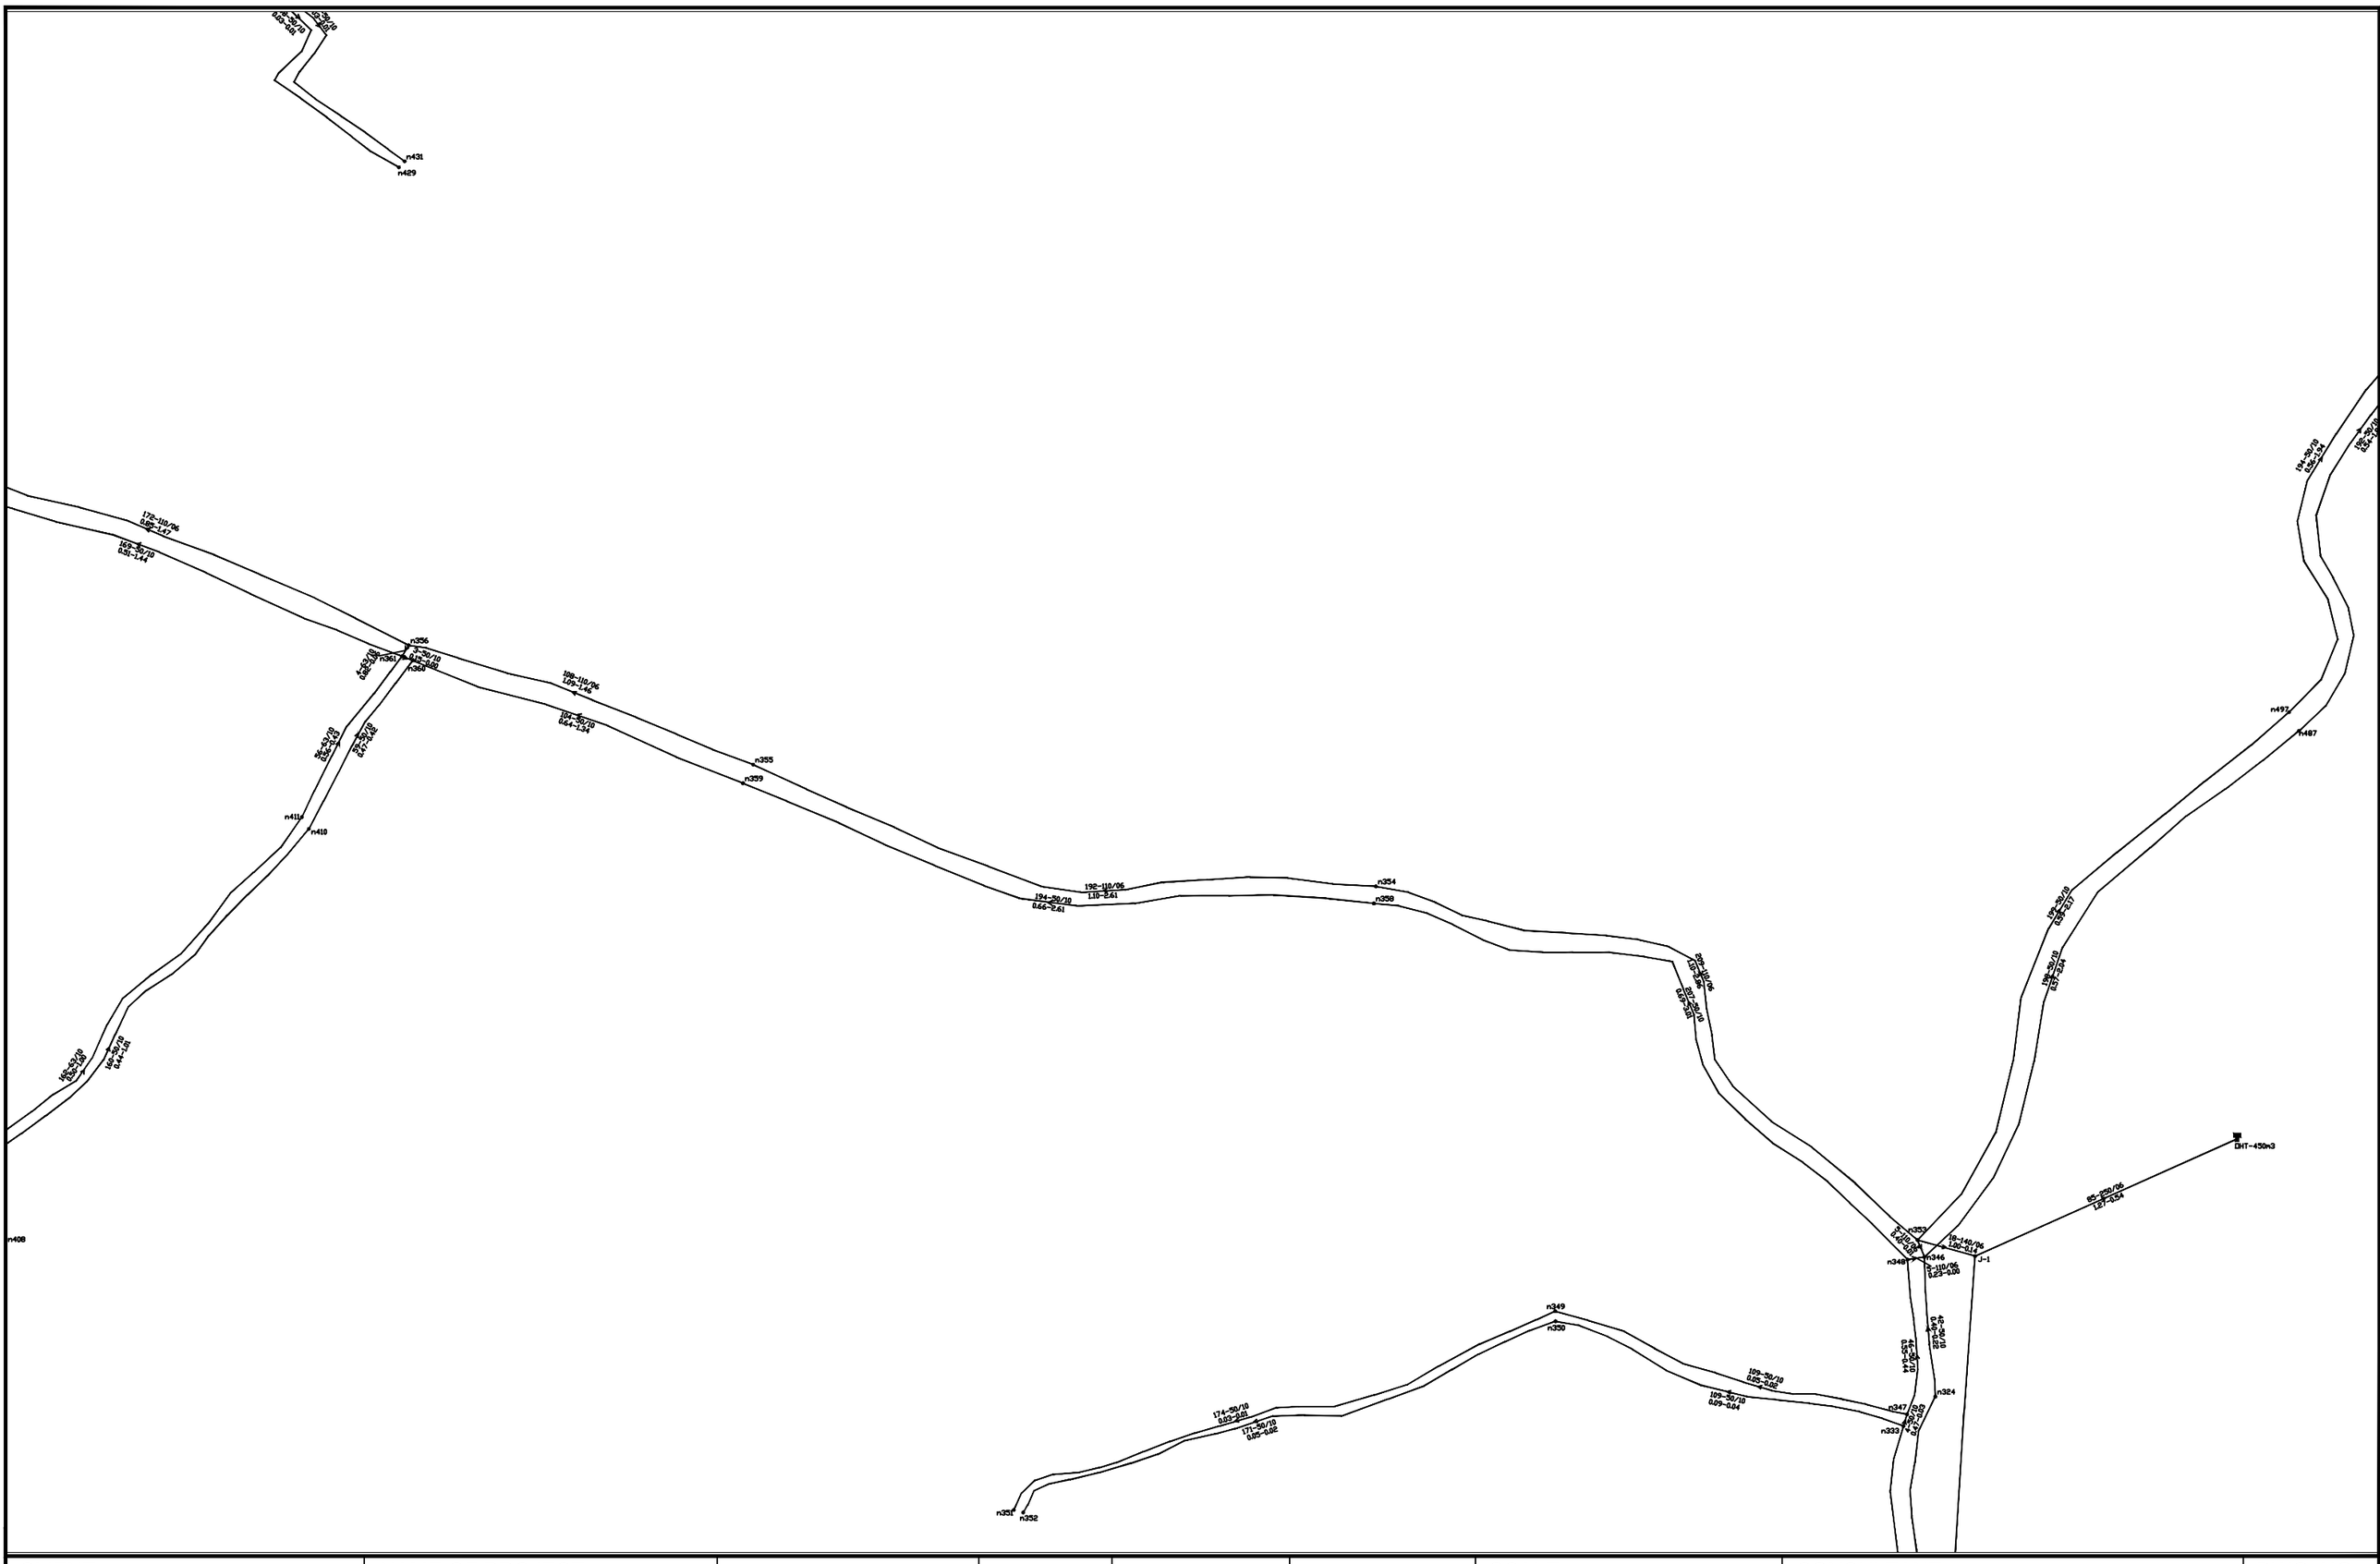


CLIENT:	NAME OF PROJECT:	TITLE:				SCALE:	CONSULTANT:	DWG. NO:
Government of Nepal Ministry of Infrastructure Development Department of Water Supply and Sewerage Management Water Supply and Sewerage Management Office,Kanchanpur	**Updating of Design and Pipeline Networks of Sukkhad Darakh Water Supply Project, Kailali**	Layout SCHEME-1	SURVEYED BY: DESIGNED BY: CHECKED BY: APPROVED BY:			As Shown	Civilink Consult PVT. LTD	1

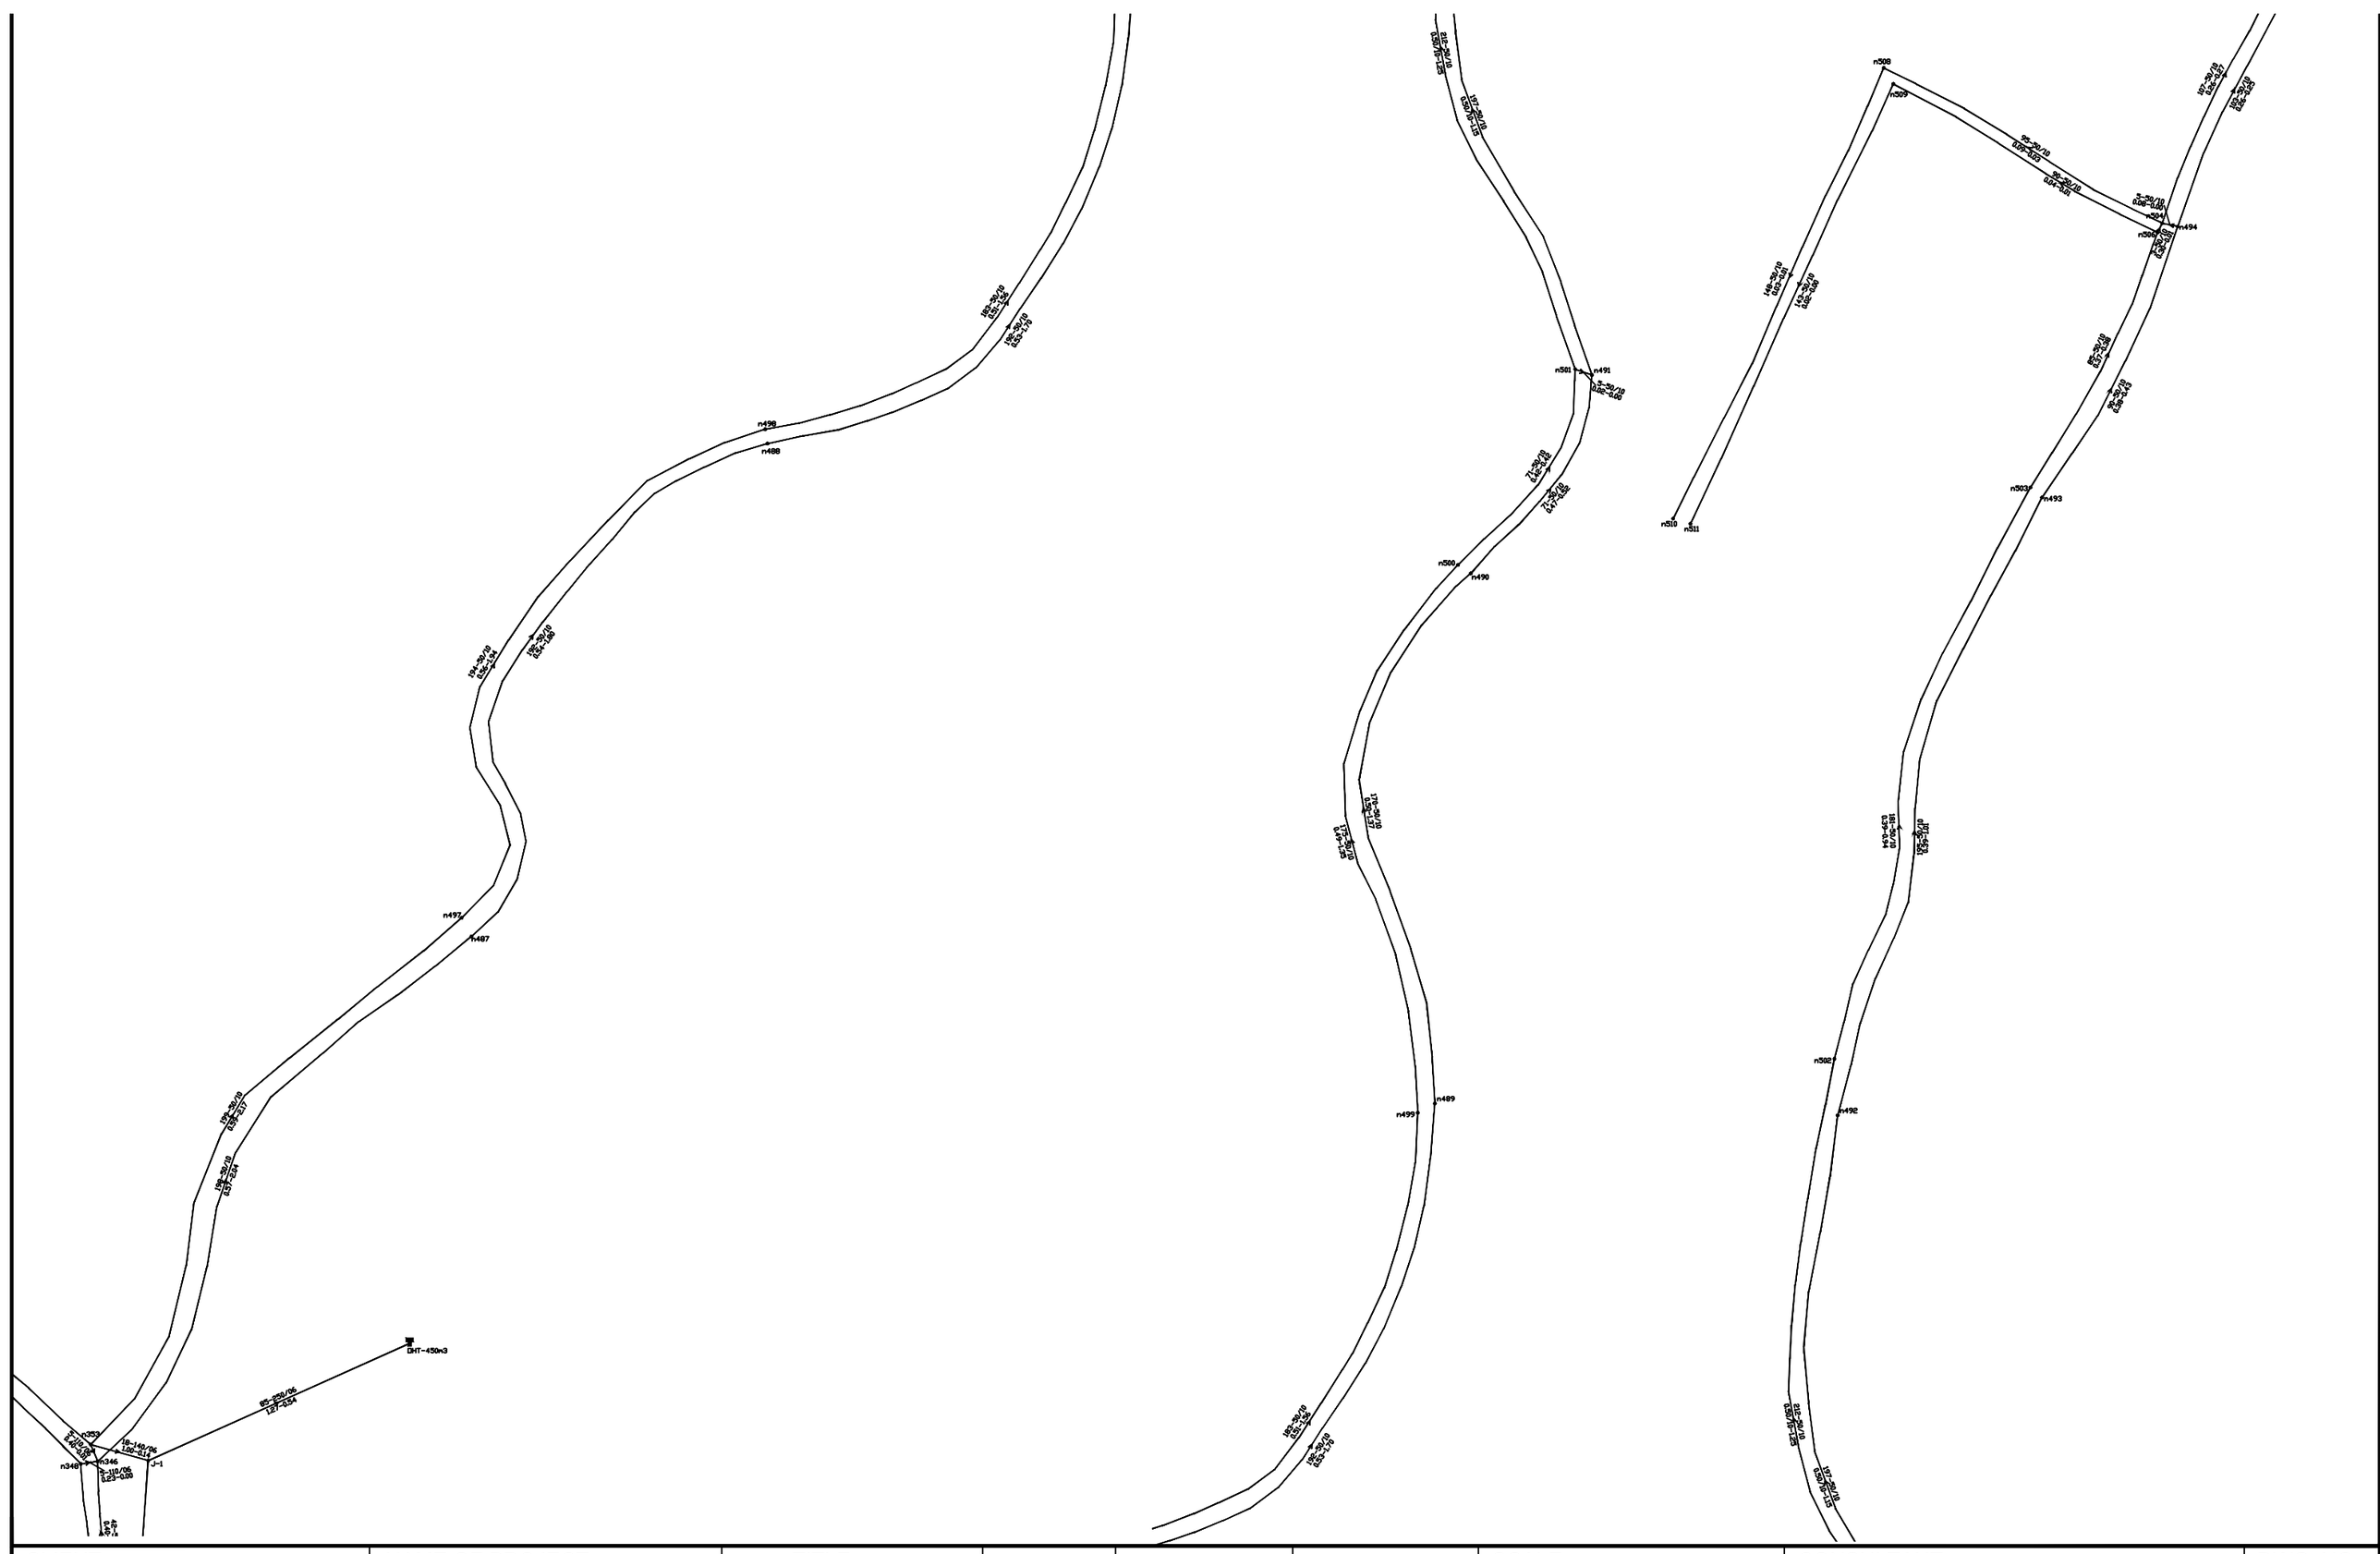


CLIENT:	NAME OF PROJECT:	TITLE:				SCALE:	CONSULTANT:	DWG. NO:
Government of Nepal Ministry of Infrastructure Development Department of Water Supply and Sewerage Management Water Supply and Sewerage Management Office,Kanchanpur	**Updating of Design and Pipeline Networks of Sukkhad Darakh Water Supply Project, Kailali**	Layout SCHEME-1	SURVEYED BY:			As Shown	Civilink Consult PVT. LTD	1
			DESIGNED BY:					
			CHECKED BY:					
			APPROVED BY:					

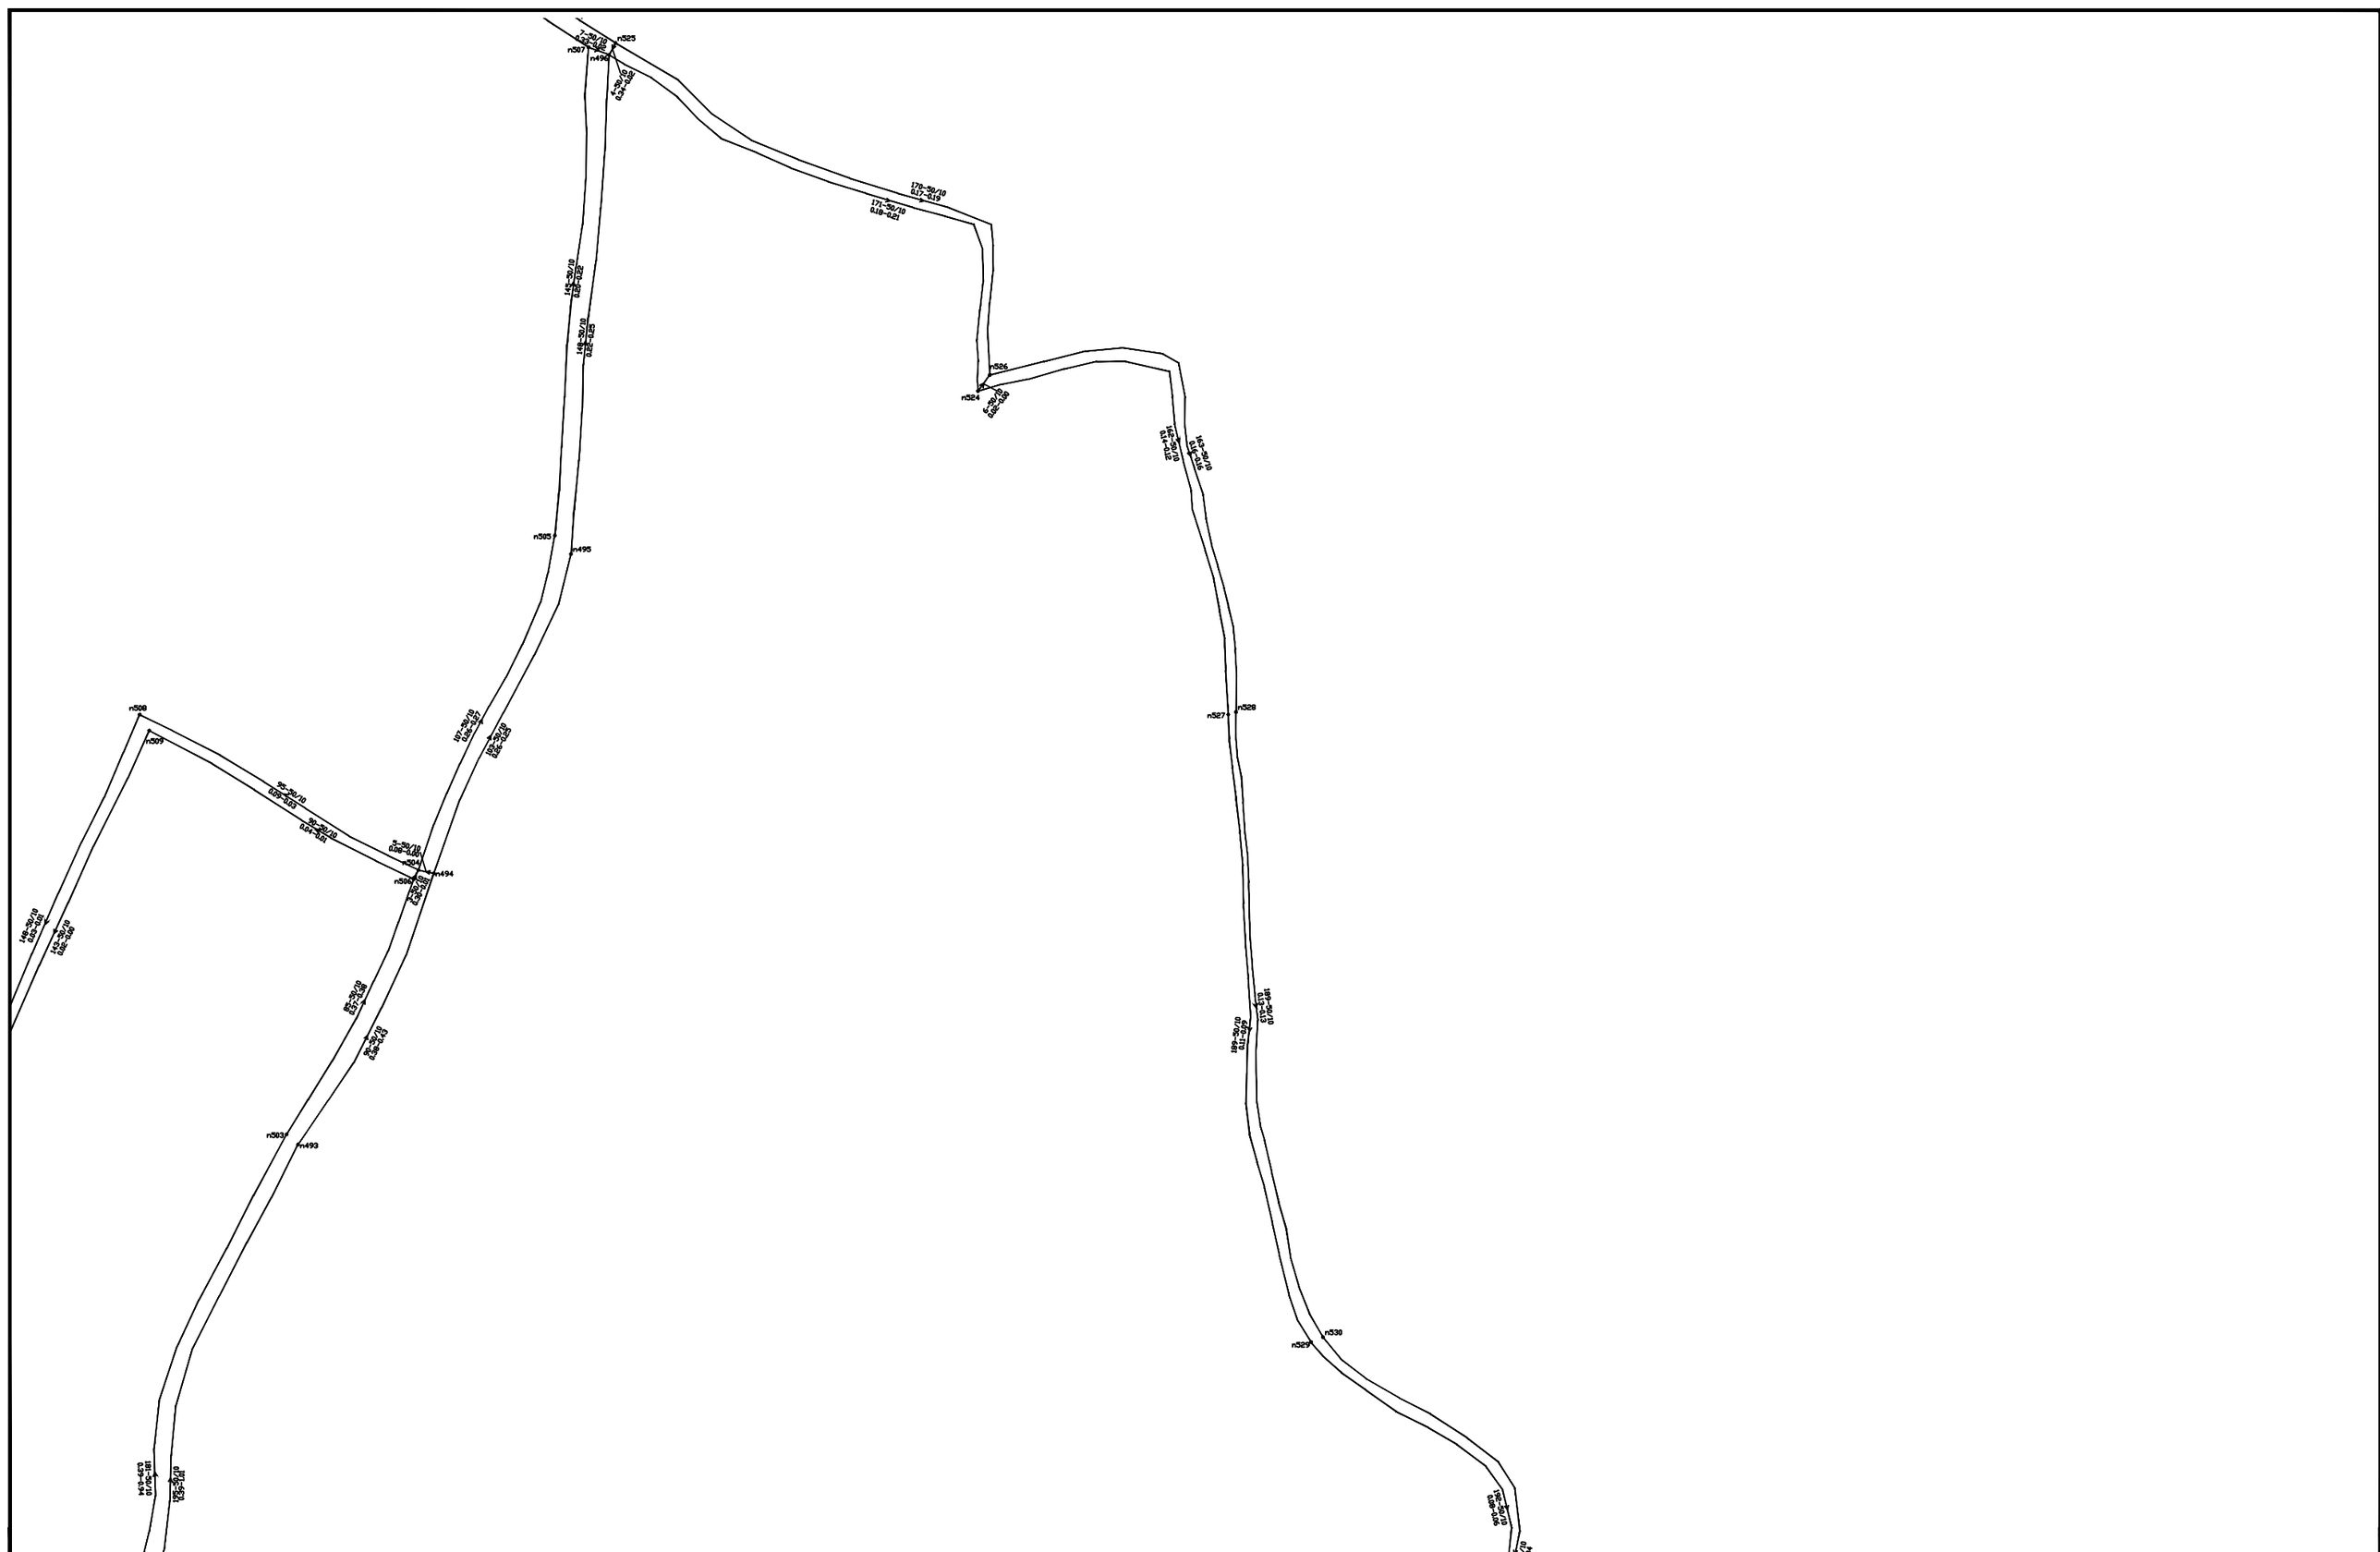


CLIENT:	NAME OF PROJECT:	TITLE:	SURVEYED BY:			SCALE:	CONSULTANT:	DWG. NO:
Government of Nepal Ministry of Infrastructure Development Department of Water Supply and Sewerage Management Water Supply and Sewerage Management Office,Kanchanpur	**Updating of Design and Pipeline Networks of Sukkhad Darakh Water Supply Project, Kailali**	Layout SCHEME-1	DESIGNED BY:			As Shown	Civilink Consult PVT. LTD	1
			CHECKED BY:					
			APPROVED BY:					

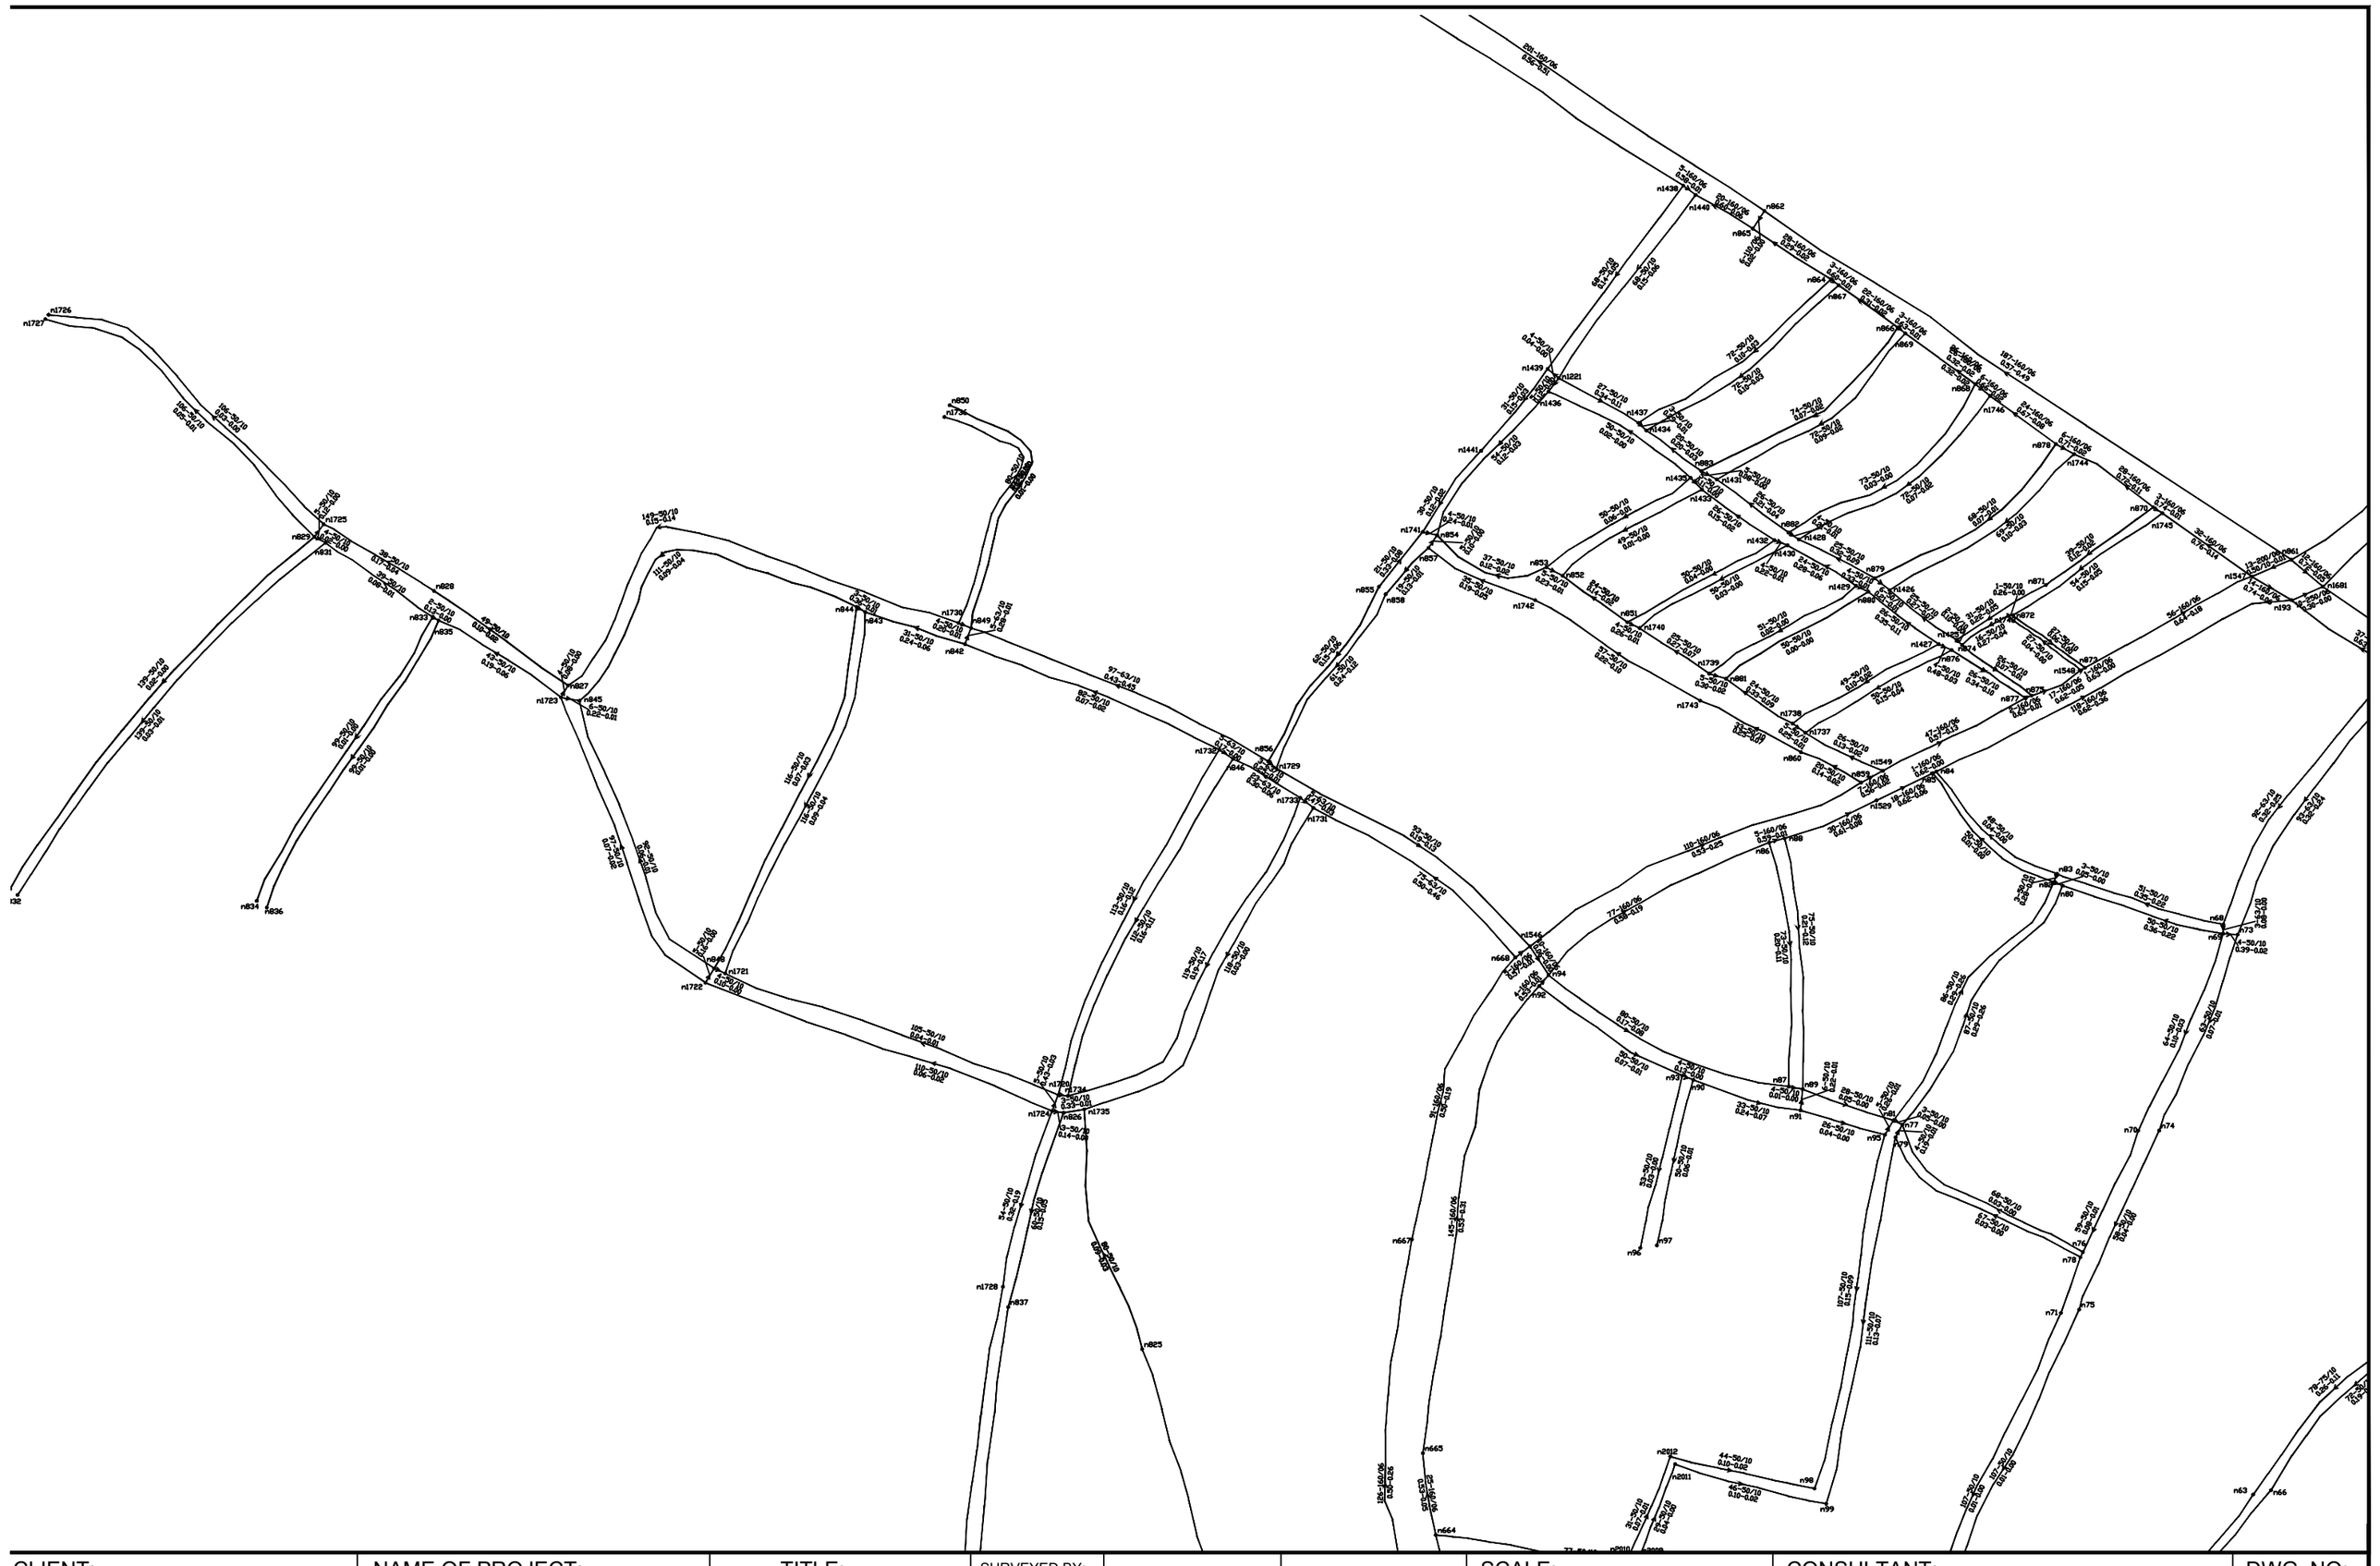


CLIENT:	NAME OF PROJECT:	TITLE:				SCALE:	CONSULTANT:	DWG. NO:
Government of Nepal Ministry of Infrastructure Development Department of Water Supply and Sewerage Management Water Supply and Sewerage Management Office,Kanchanpur	**Updating of Design and Pipeline Networks of Sukkhad Darakh Water Supply Project, Kailali**	Layout SCHEME-1	SURVEYED BY: DESIGNED BY: CHECKED BY: APPROVED BY:			As Shown	Civilink Consult PVT. LTD	1

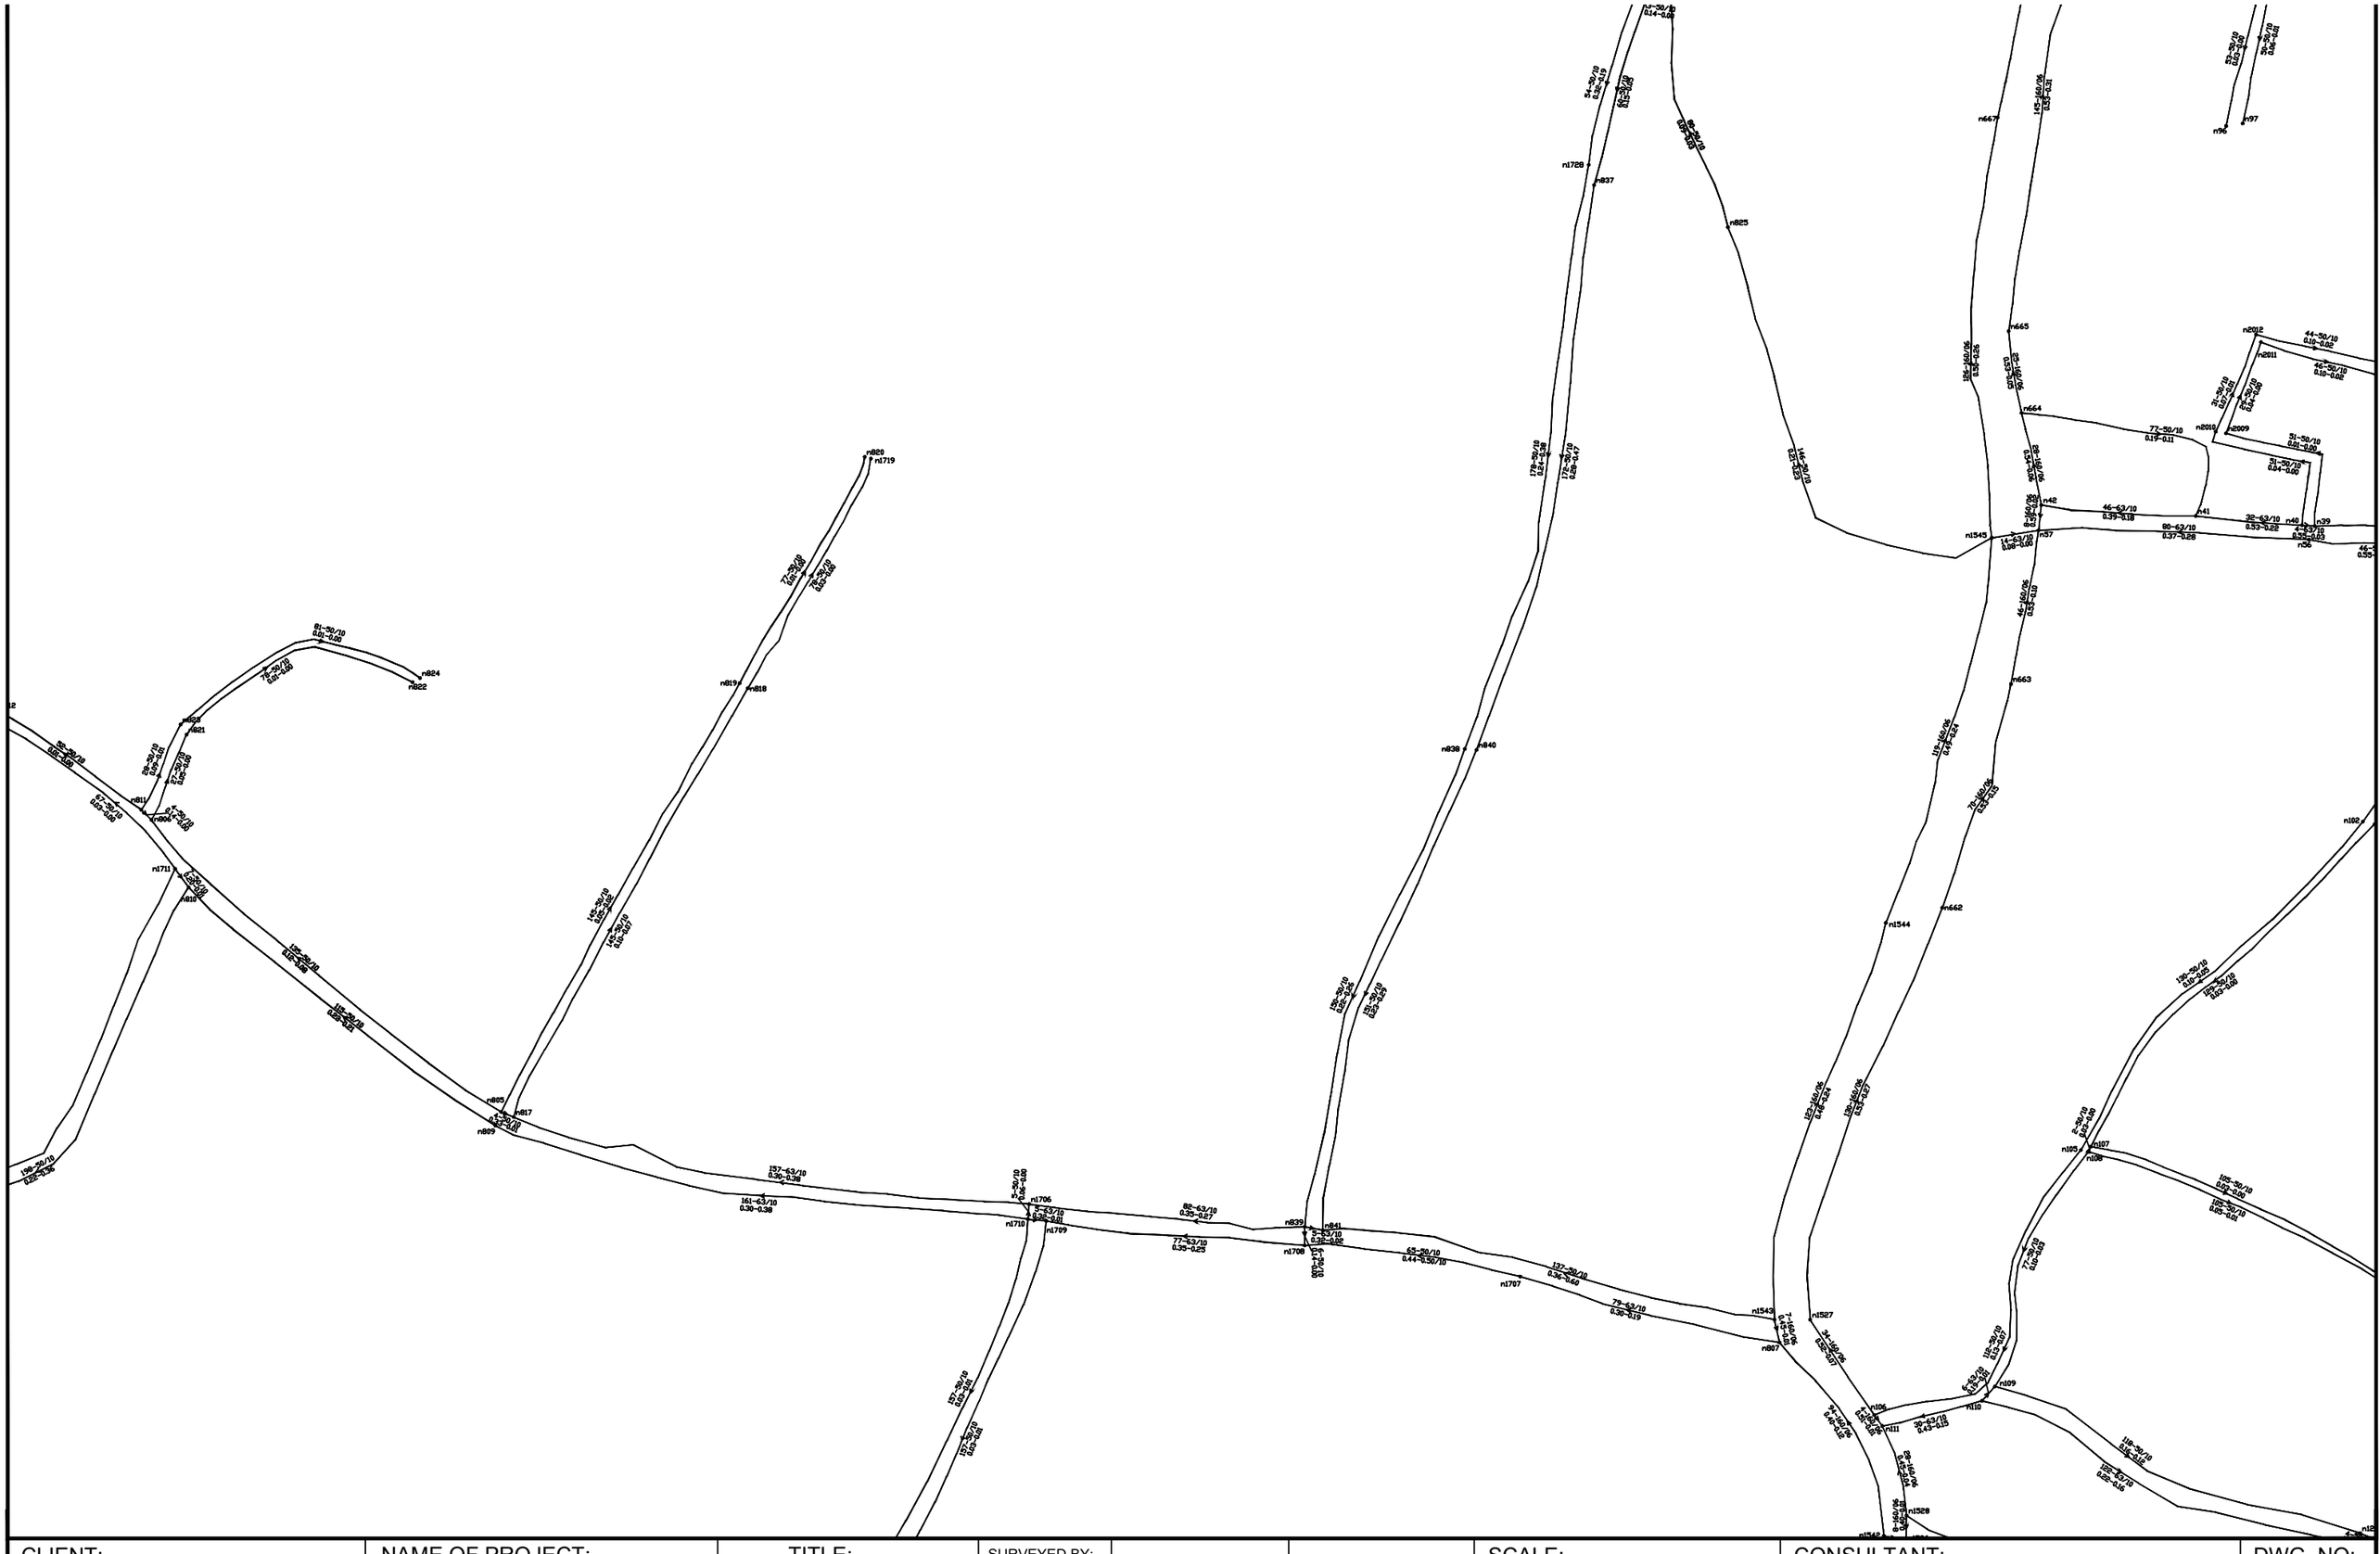

CLIENT:	NAME OF PROJECT:	TITLE:				SCALE:	CONSULTANT:	DWG. NO:
Government of Nepal Ministry of Infrastructure Development Department of Water Supply and Sewerage Management Water Supply and Sewerage Management Office,Kanchanpur	**Updating of Design and Pipeline Networks of Sukkhad Darakh Water Supply Project, Kailali**	Layout SCHEME-1	SURVEYED BY:			As Shown	Civilink Consult PVT. LTD	1
			DESIGNED BY:					
			CHECKED BY:					
			APPROVED BY:					

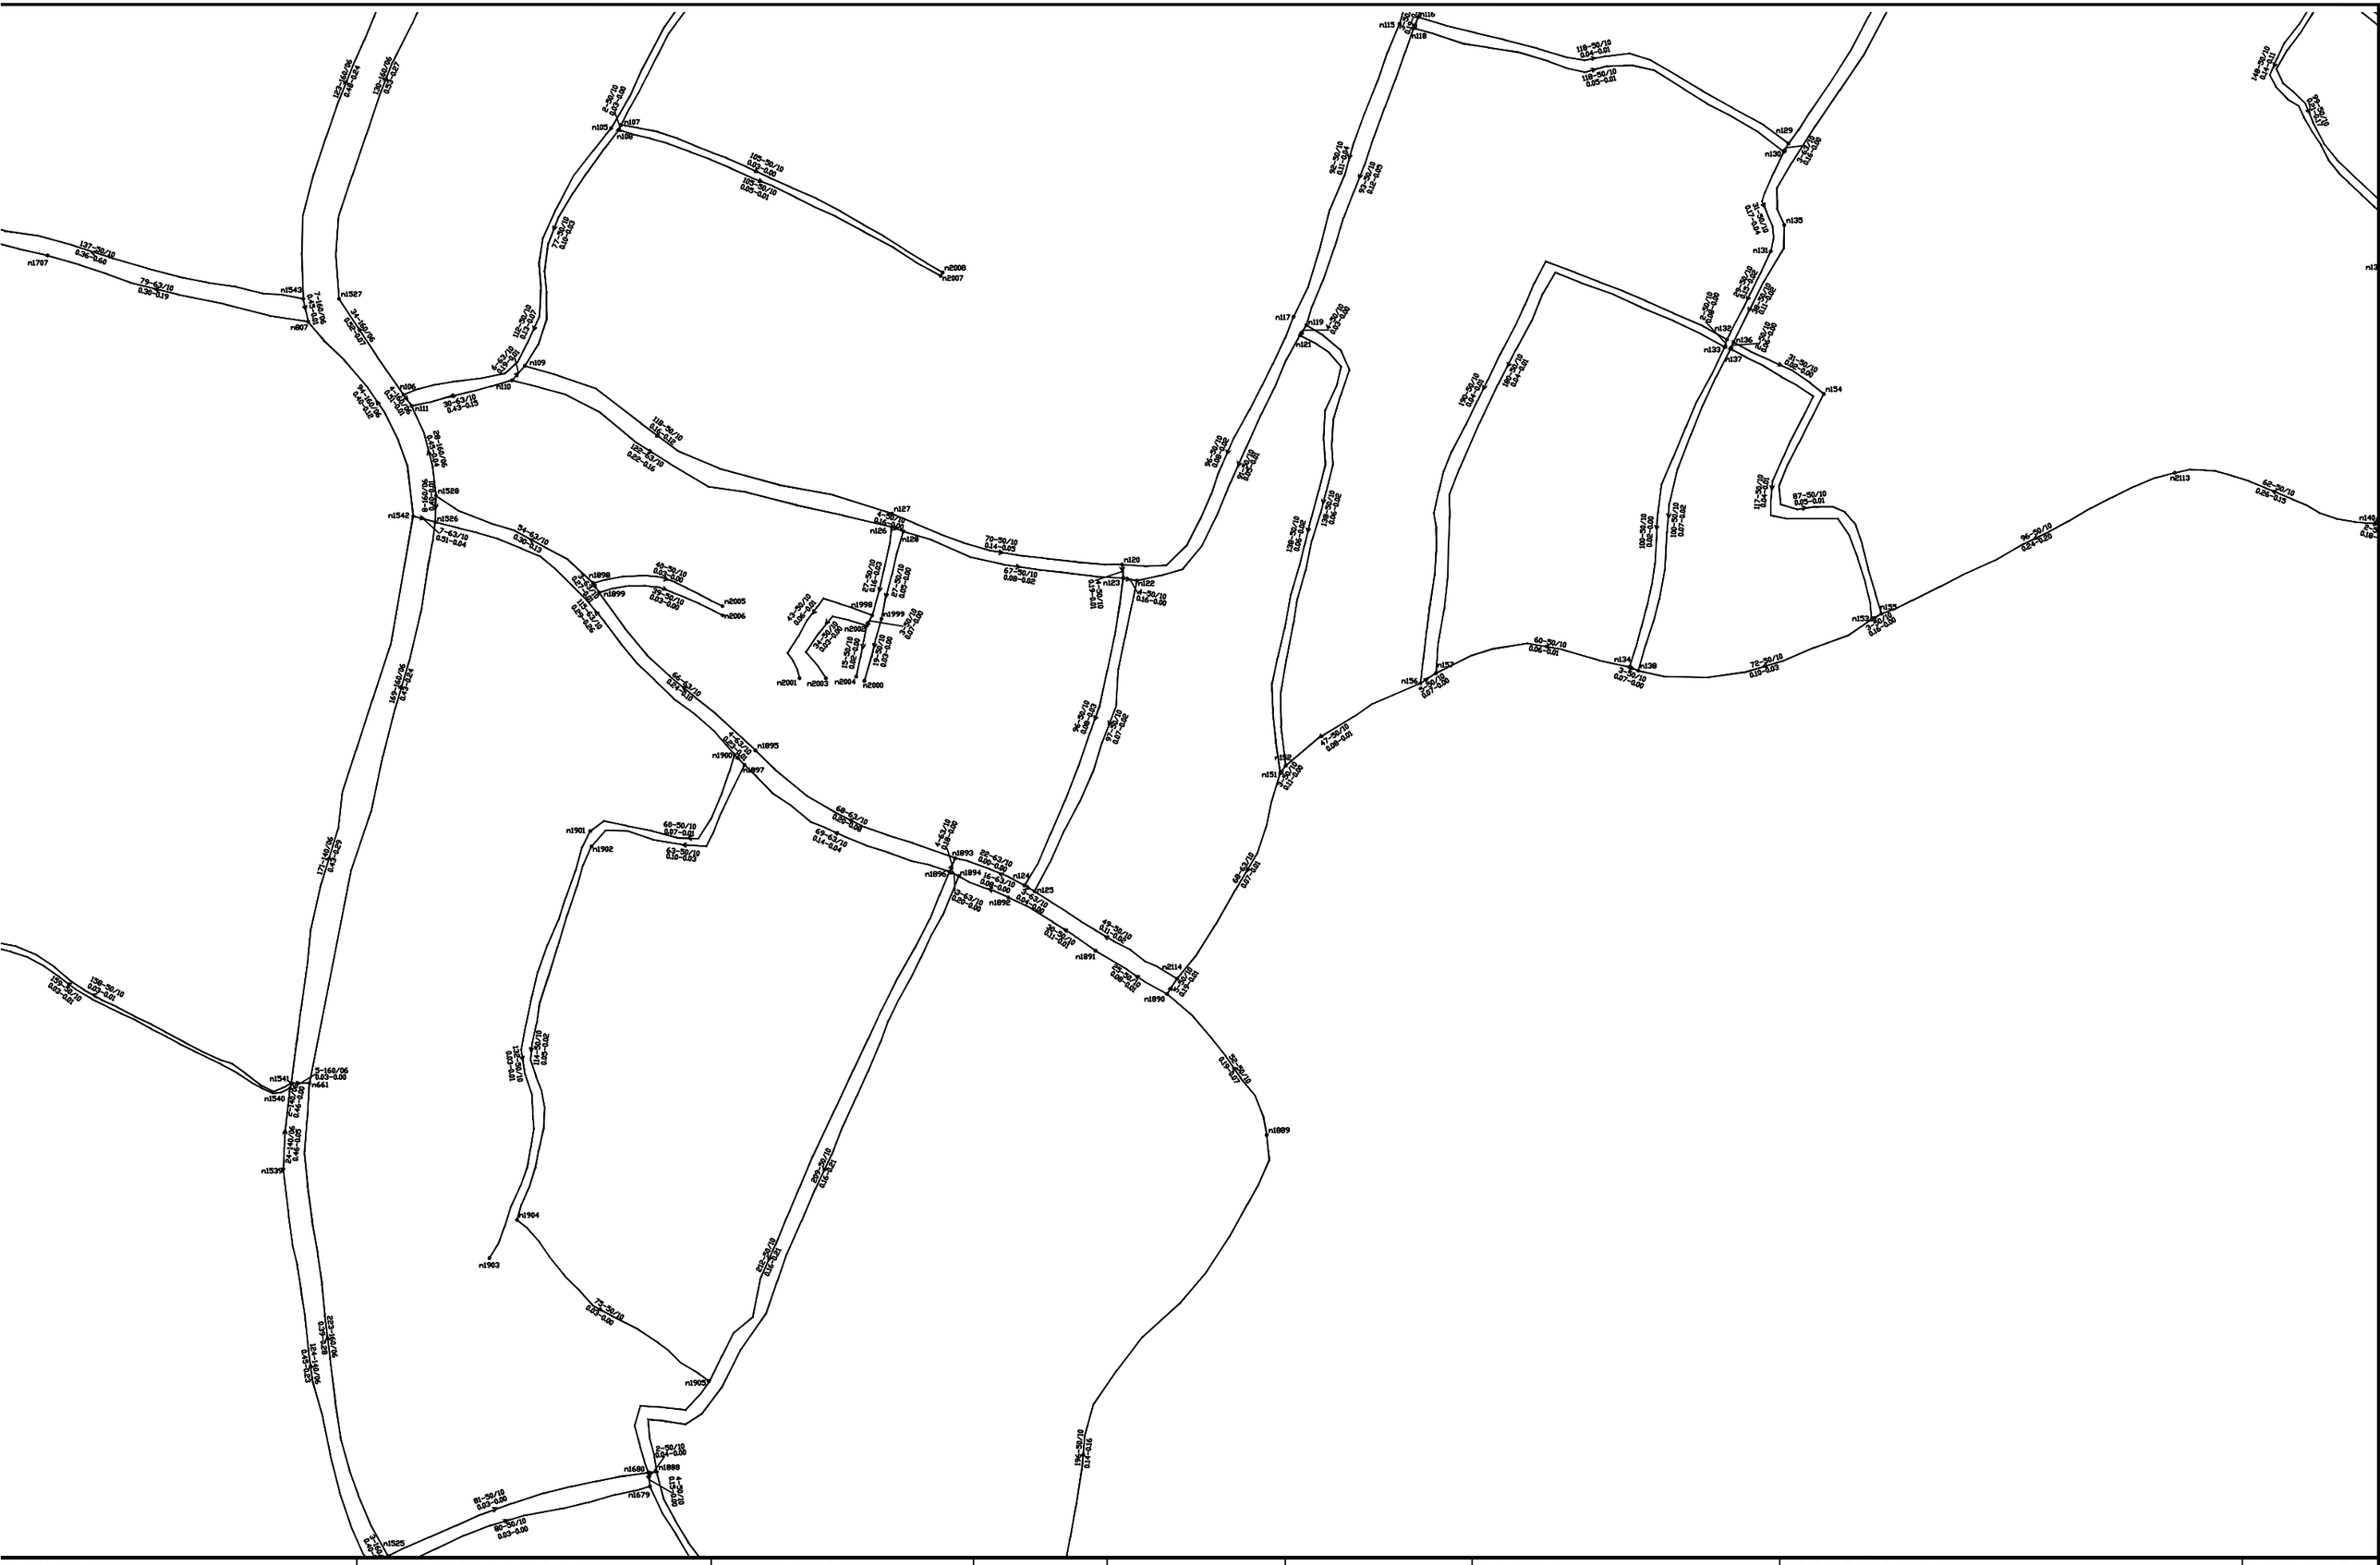


CLIENT:	NAME OF PROJECT:	TITLE:				SCALE:	CONSULTANT:	DWG. NO:
Government of Nepal Ministry of Infrastructure Development Department of Water Supply and Sewerage Management Water Supply and Sewerage Management Office,Kanchanpur	**Updating of Design and Pipeline Networks of Sukkhad Darakh Water Supply Project, Kailali**	Layout SCHEME-1	SURVEYED BY: DESIGNED BY: CHECKED BY: APPROVED BY:			As Shown	Civilink Consult PVT. LTD	1

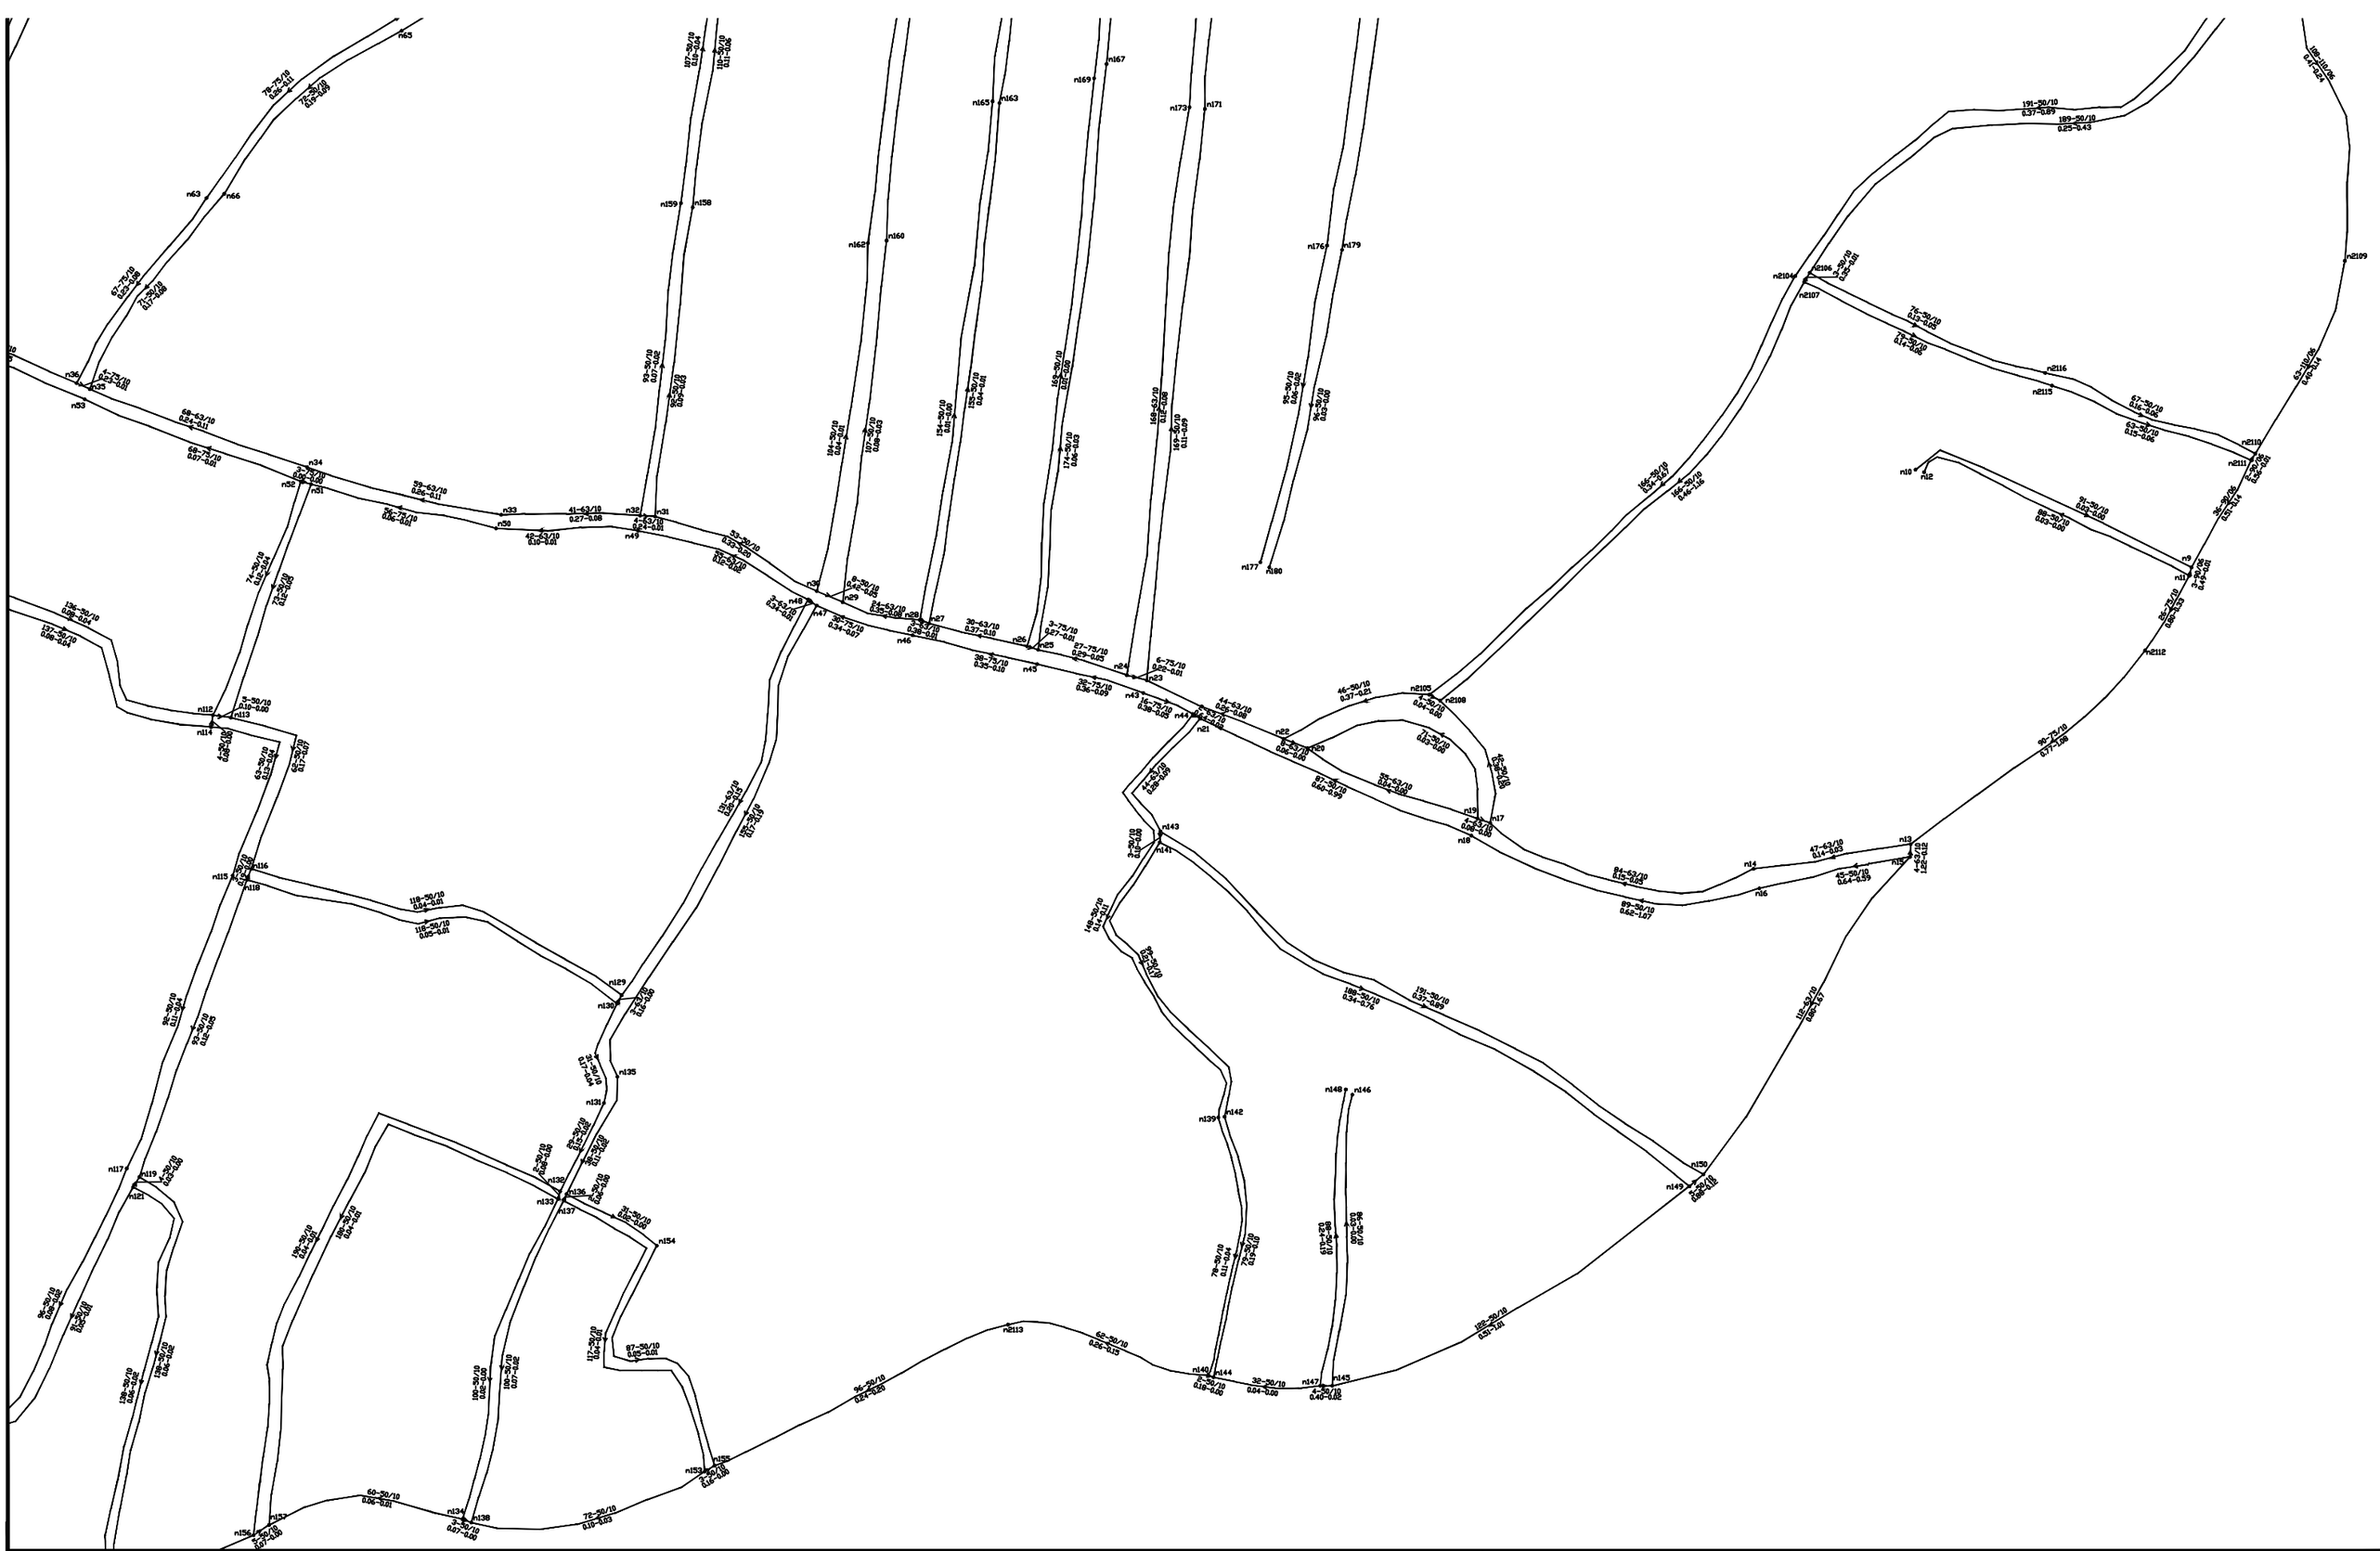


CLIENT:	NAME OF PROJECT:	TITLE:				SCALE:	CONSULTANT:	DWG. NO:
Government of Nepal Ministry of Infrastructure Development Department of Water Supply and Sewerage Management Water Supply and Sewerage Management Office,Kanchanpur	**Updating of Design and Pipeline Networks of Sukkhad Darakh Water Supply Project, Kailali**	Layout SCHEME-1	SURVEYED BY: DESIGNED BY: CHECKED BY: APPROVED BY:			As Shown	Civilink Consult PVT. LTD	1




CLIENT:	NAME OF PROJECT:	TITLE:				SCALE:	CONSULTANT:	DWG. NO:
Government of Nepal Ministry of Infrastructure Development Department of Water Supply and Sewerage Management Water Supply and Sewerage Management Office,Kanchanpur	**Updating of Design and Pipeline Networks of Sukkhad Darakh Water Supply Project, Kailali**	Layout SCHEME-1	SURVEYED BY: DESIGNED BY: CHECKED BY: APPROVED BY:			As Shown	Civilink Consult PVT. LTD	1

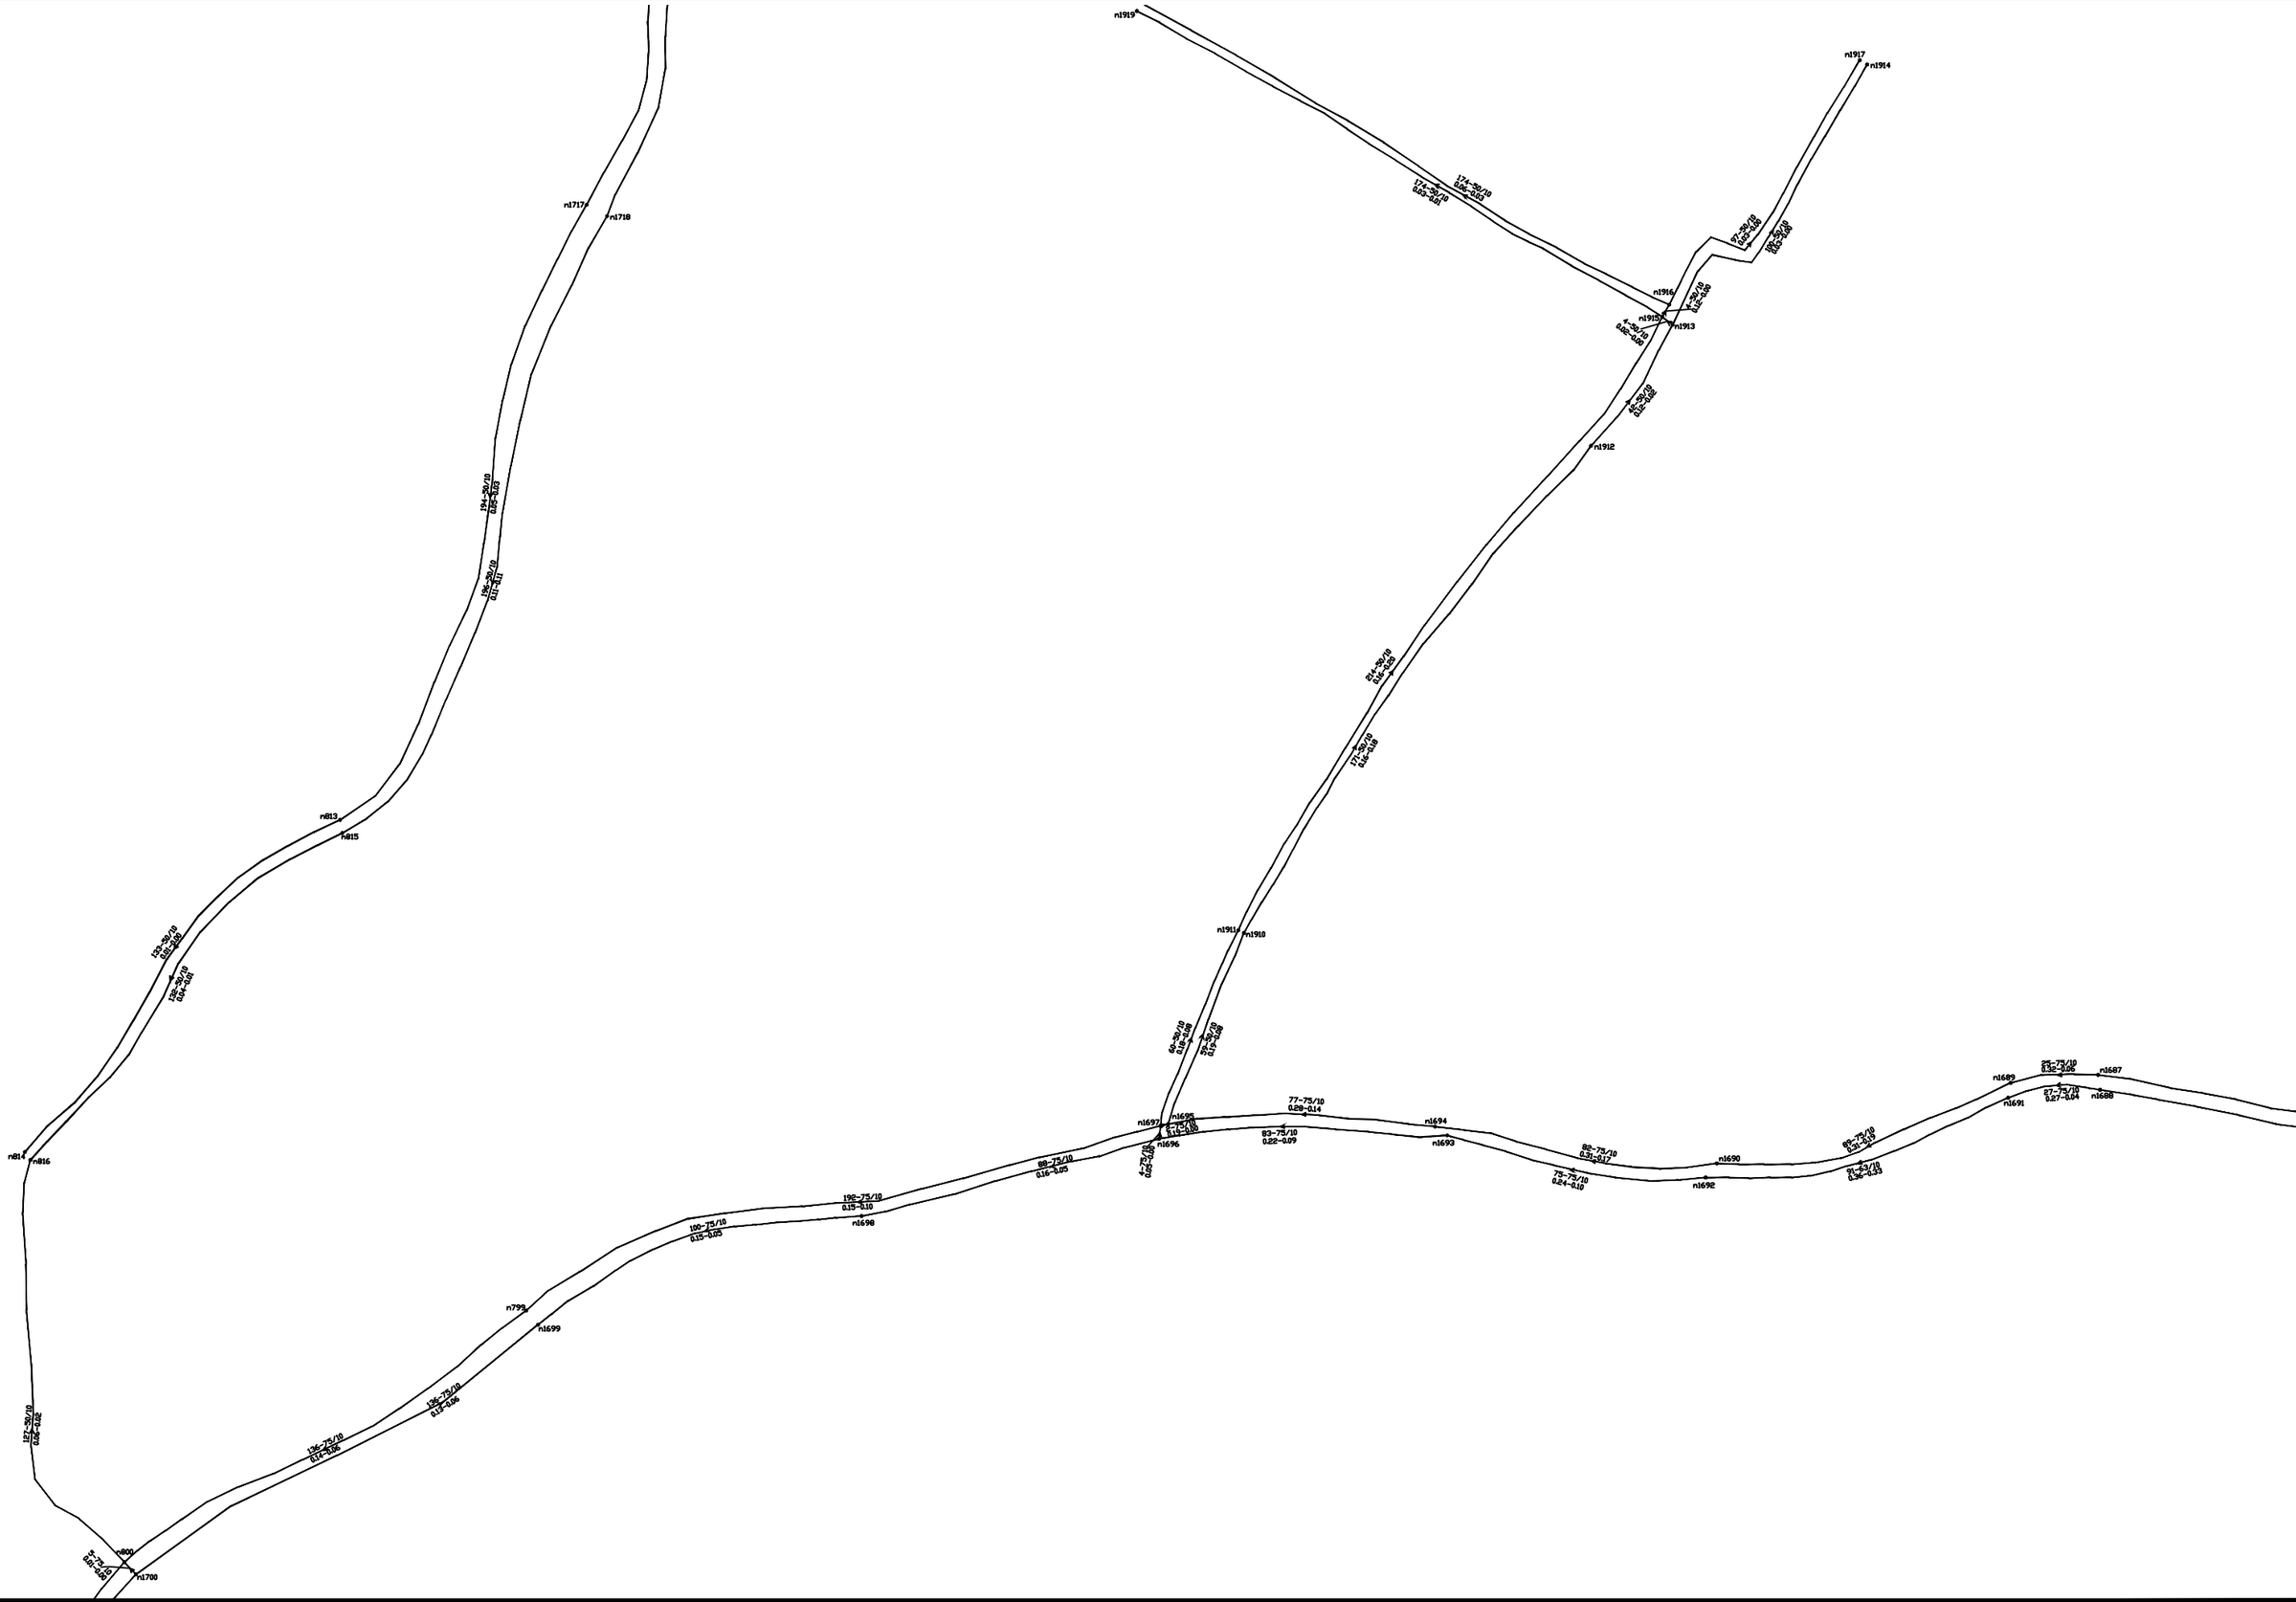


CLIENT:	NAME OF PROJECT:	TITLE:				SCALE:	CONSULTANT:	DWG. NO:
Government of Nepal Ministry of Infrastructure Development Department of Water Supply and Sewerage Management Water Supply and Sewerage Management Office,Kanchanpur	**Updating of Design and Pipeline Networks of Sukkhad Darakh Water Supply Project, Kailali**	Layout SCHEME-1	SURVEYED BY: DESIGNED BY: CHECKED BY: APPROVED BY:			As Shown	Civilink Consult PVT. LTD	1

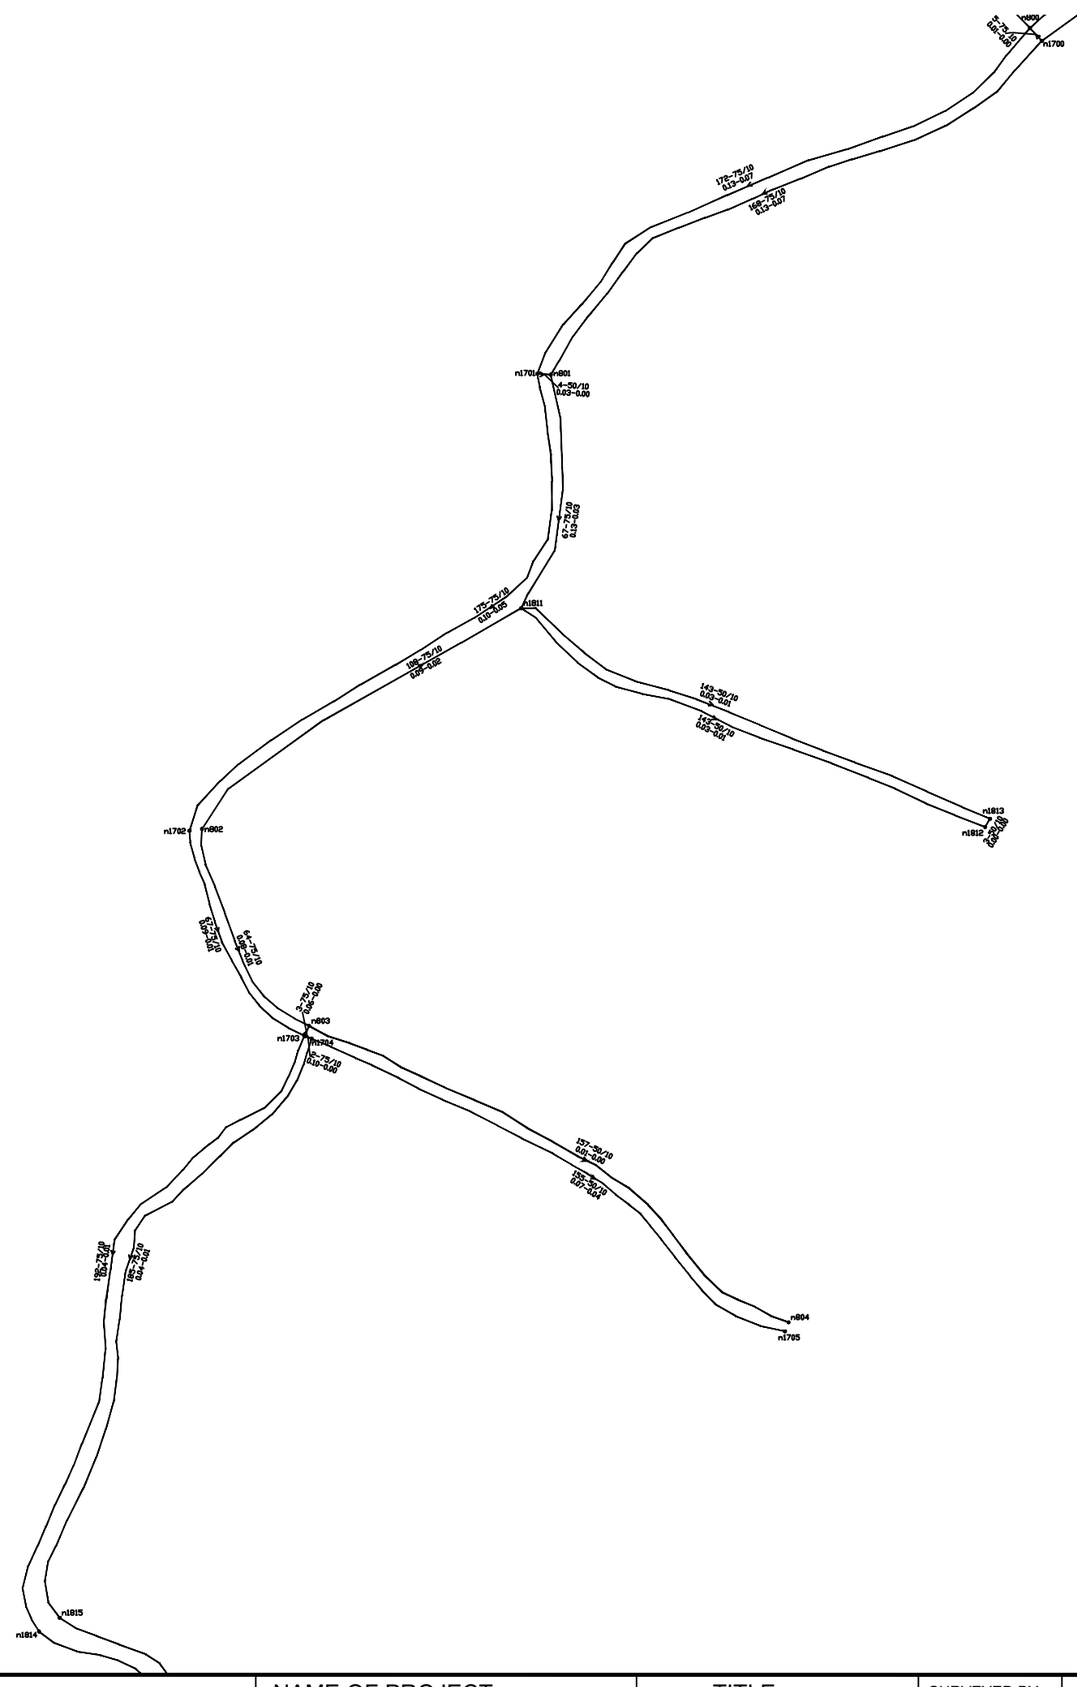


CLIENT:	NAME OF PROJECT:	TITLE:				SCALE:	CONSULTANT:	DWG. NO:
Government of Nepal Ministry of Infrastructure Development Department of Water Supply and Sewerage Management Water Supply and Sewerage Management Office,Kanchanpur	**Updating of Design and Pipeline Networks of Sukkhad Darakh Water Supply Project, Kailali**	Layout SCHEME-1	SURVEYED BY: DESIGNED BY: CHECKED BY: APPROVED BY:			As Shown	Civilink Consult PVT. LTD	1

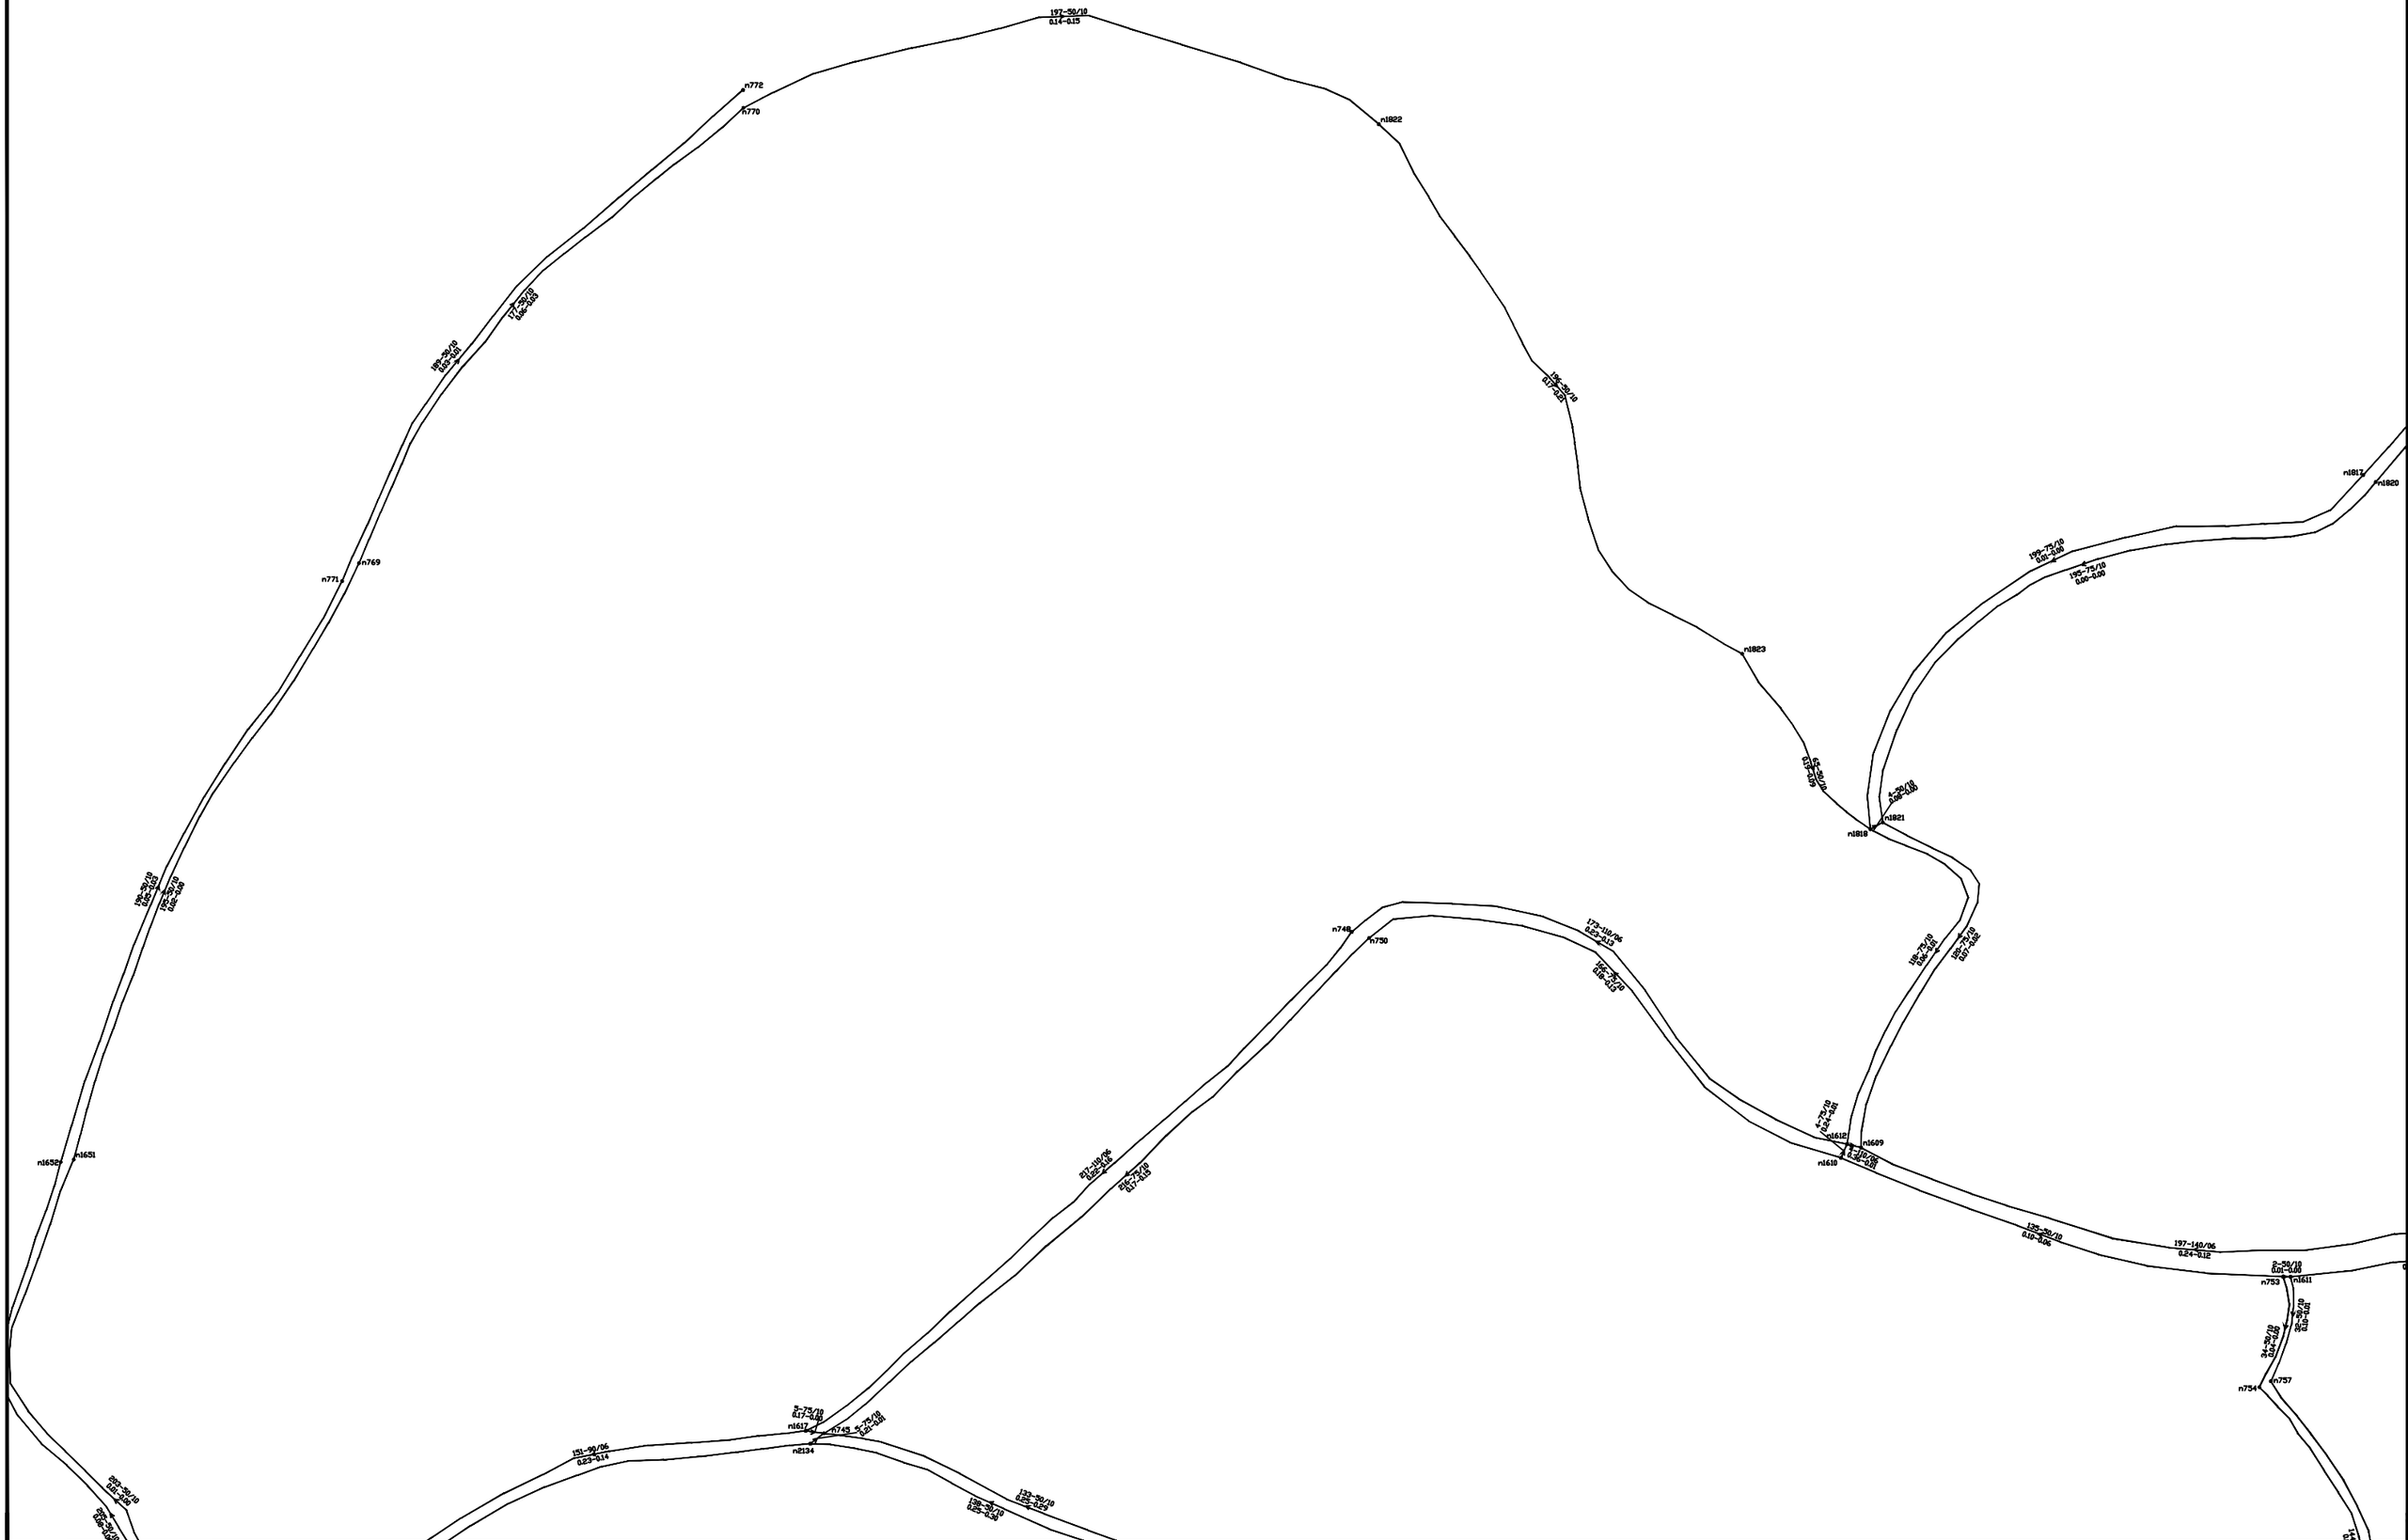


CLIENT:	NAME OF PROJECT:	TITLE:				SCALE:	CONSULTANT:	DWG. NO:
Government of Nepal Ministry of Infrastructure Development Department of Water Supply and Sewerage Management Water Supply and Sewerage Management Office,Kanchanpur	**Updating of Design and Pipeline Networks of Sukkhad Darakh Water Supply Project, Kailali**	Layout SCHEME-1	SURVEYED BY: DESIGNED BY: CHECKED BY: APPROVED BY:			As Shown	Civilink Consult PVT. LTD	1

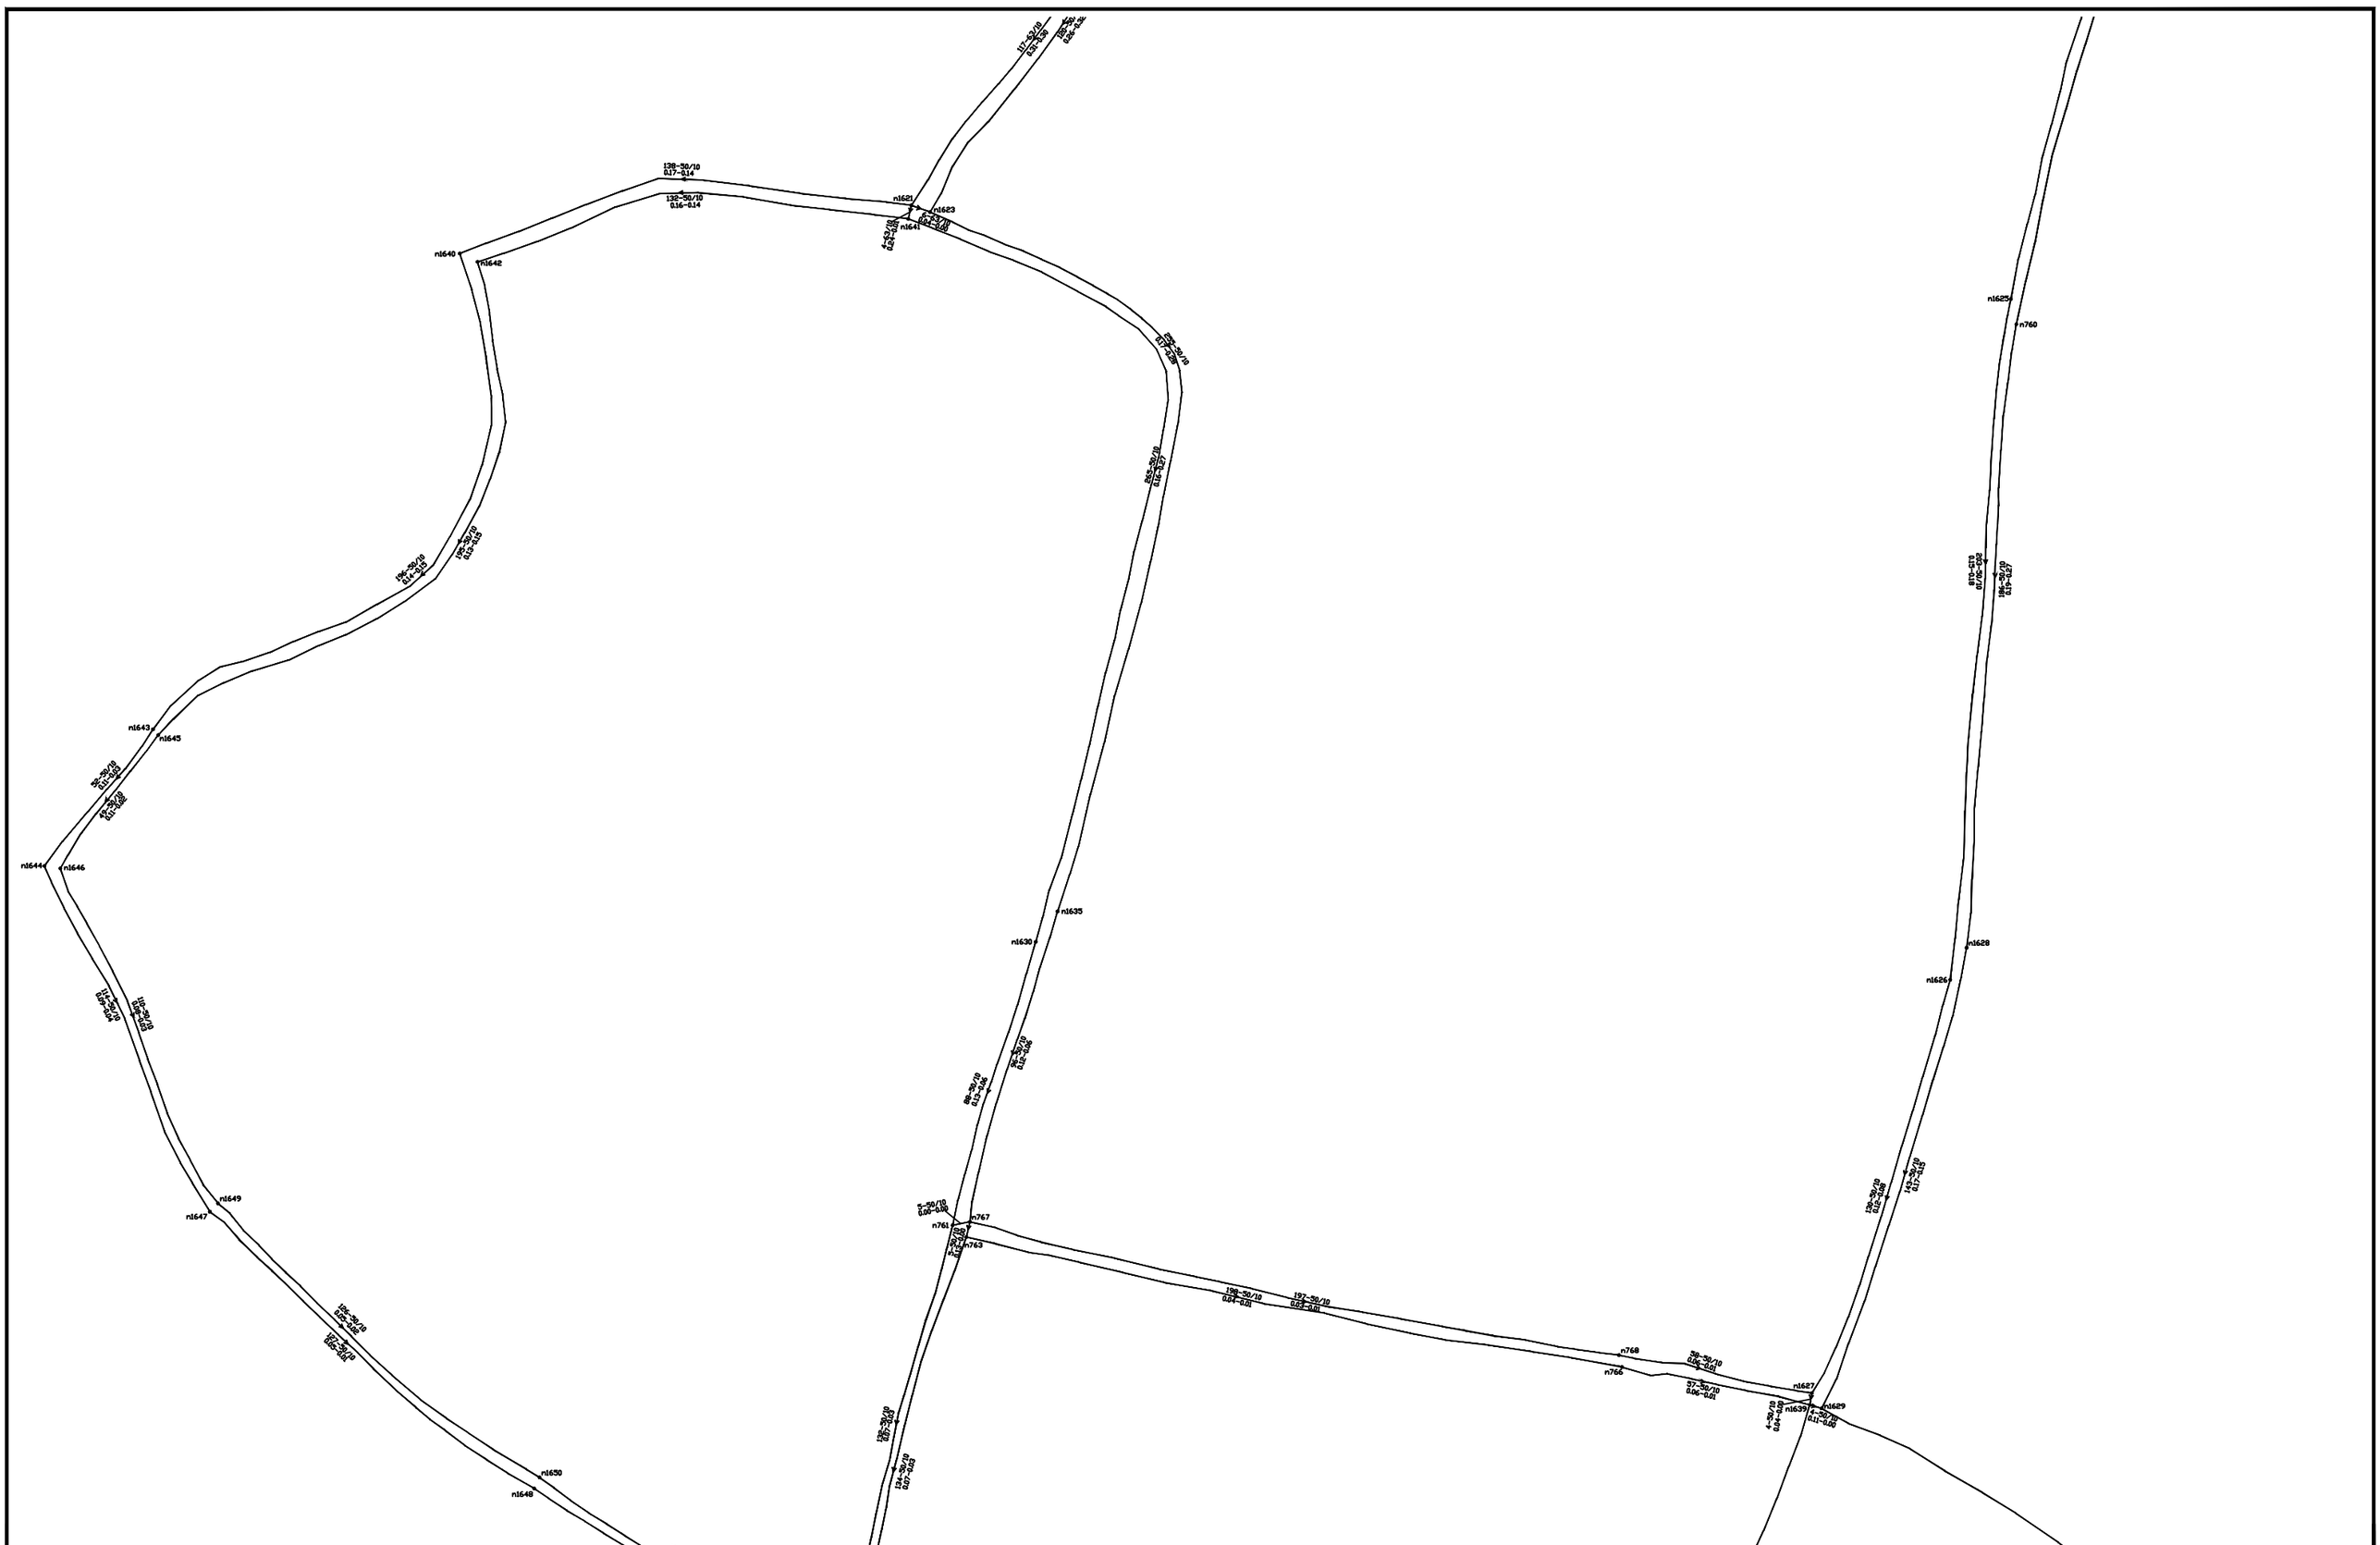


CLIENT:	NAME OF PROJECT:	TITLE:				SCALE:	CONSULTANT:	DWG. NO:
Government of Nepal Ministry of Infrastructure Development Department of Water Supply and Sewerage Management Water Supply and Sewerage Management Office,Kanchanpur	**Updating of Design and Pipeline Networks of Sukkhad Darakh Water Supply Project, Kailali**	Layout SCHEME-1	SURVEYED BY: DESIGNED BY: CHECKED BY: APPROVED BY:			As Shown	Civilink Consult PVT. LTD	1

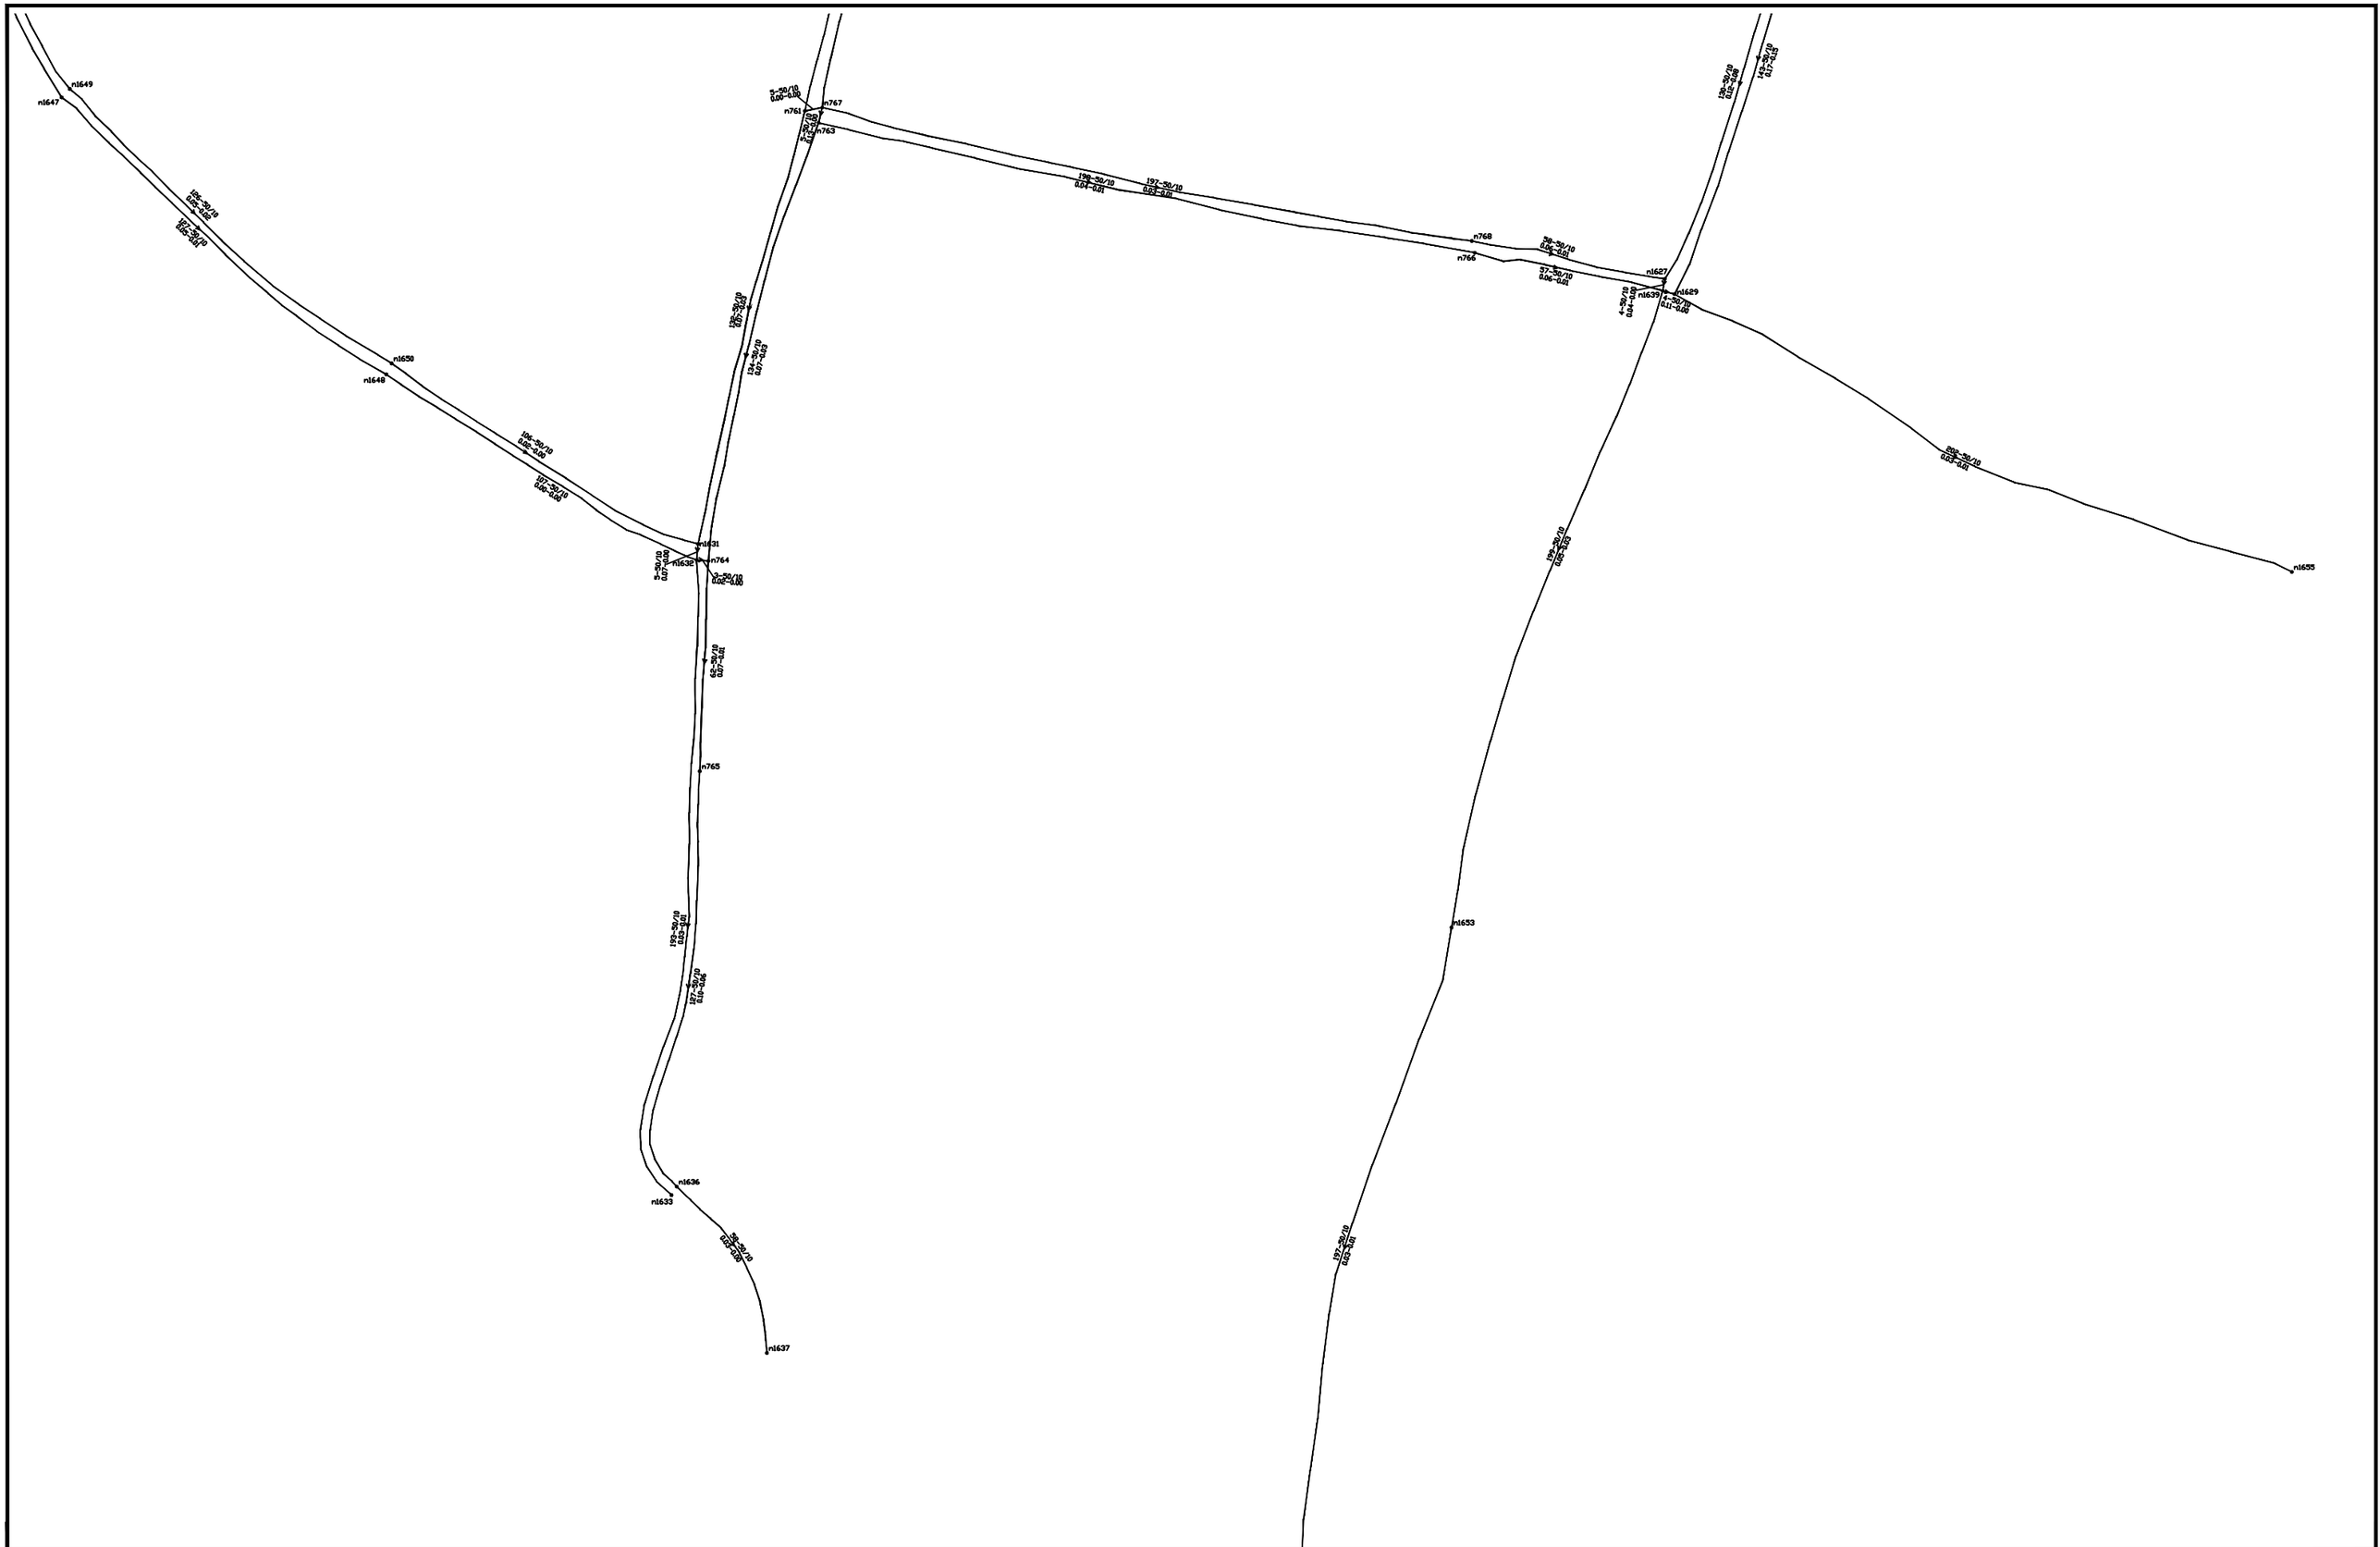

CLIENT:	NAME OF PROJECT:	TITLE:				SCALE:	CONSULTANT:	DWG. NO:
Government of Nepal Ministry of Infrastructure Development Department of Water Supply and Sewerage Management Water Supply and Sewerage Management Office,Kanchanpur	**Updating of Design and Pipeline Networks of Sukkhad Darakh Water Supply Project, Kailali**	Layout SCHEME-1	SURVEYED BY:			As Shown	Civilink Consult PVT. LTD	1
			DESIGNED BY:					
			CHECKED BY:					
			APPROVED BY:					

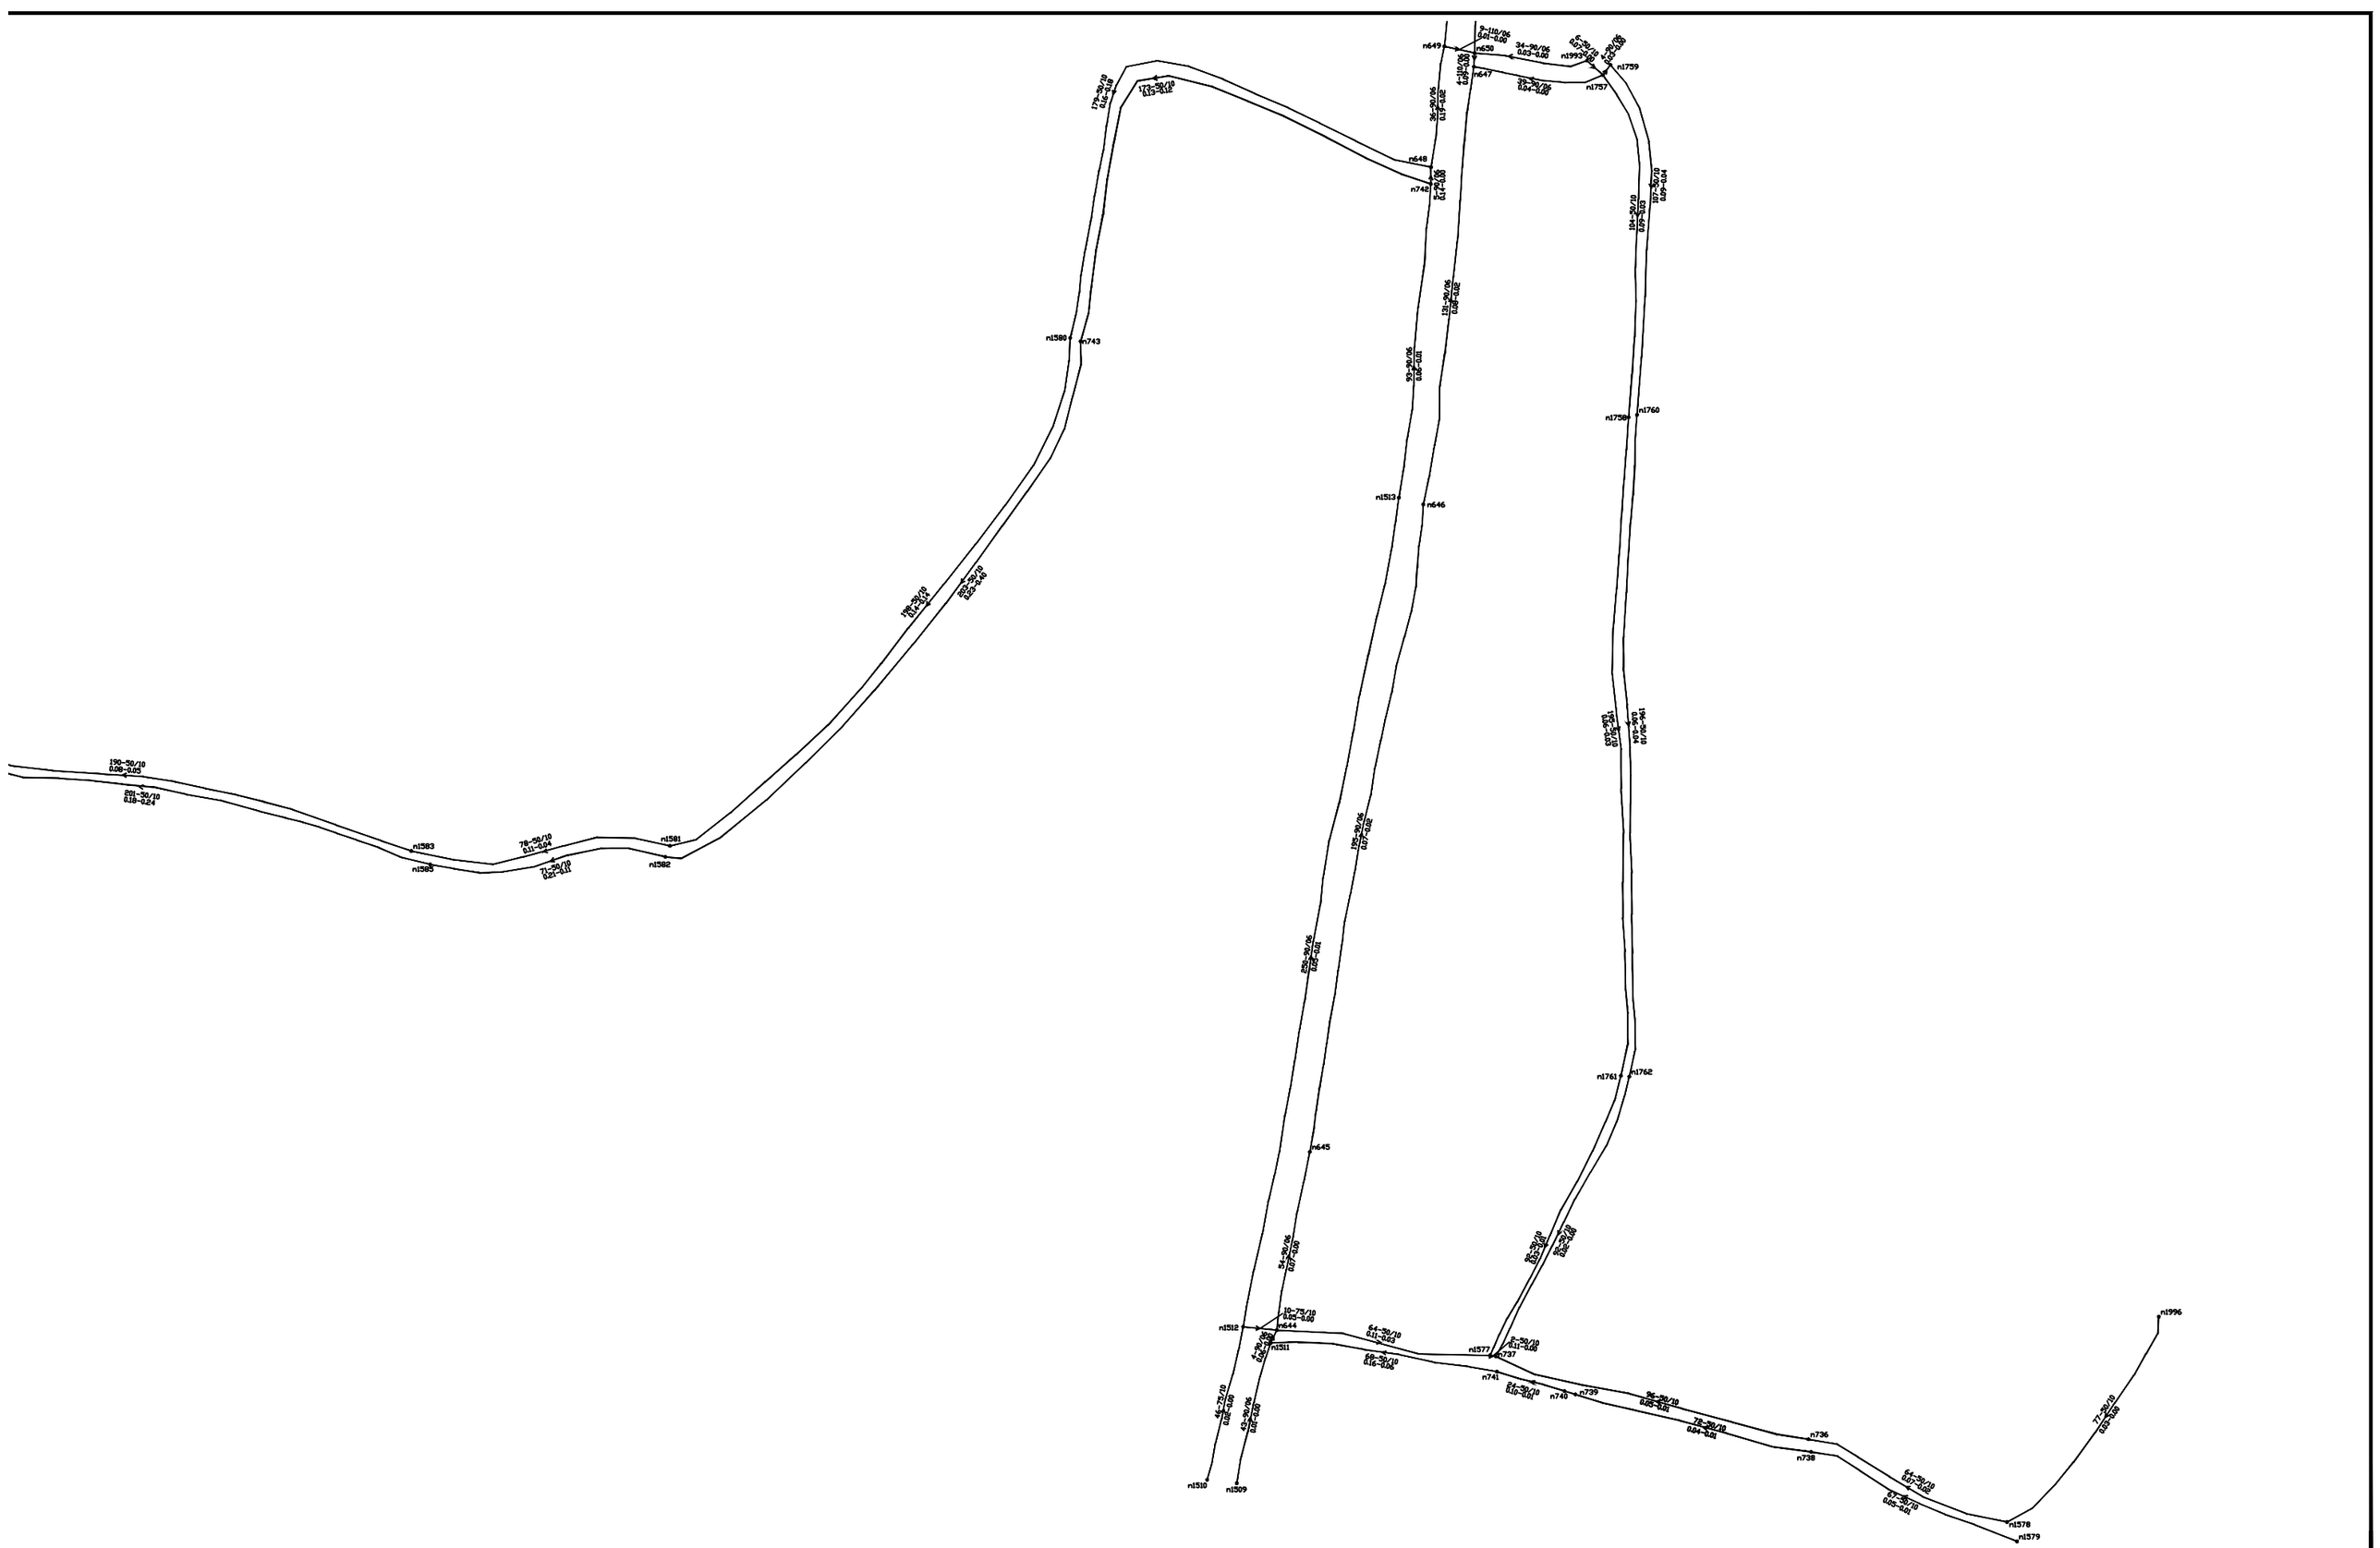

CLIENT:	NAME OF PROJECT:	TITLE:				SCALE:	CONSULTANT:	DWG. NO:
Government of Nepal Ministry of Infrastructure Development Department of Water Supply and Sewerage Management Water Supply and Sewerage Management Office,Kanchanpur	**Updating of Design and Pipeline Networks of Sukkhad Darakh Water Supply Project, Kailali**	Layout SCHEME-1	SURVEYED BY:			As Shown	Civilink Consult PVT. LTD	1
			DESIGNED BY:					
			CHECKED BY:					
			APPROVED BY:					

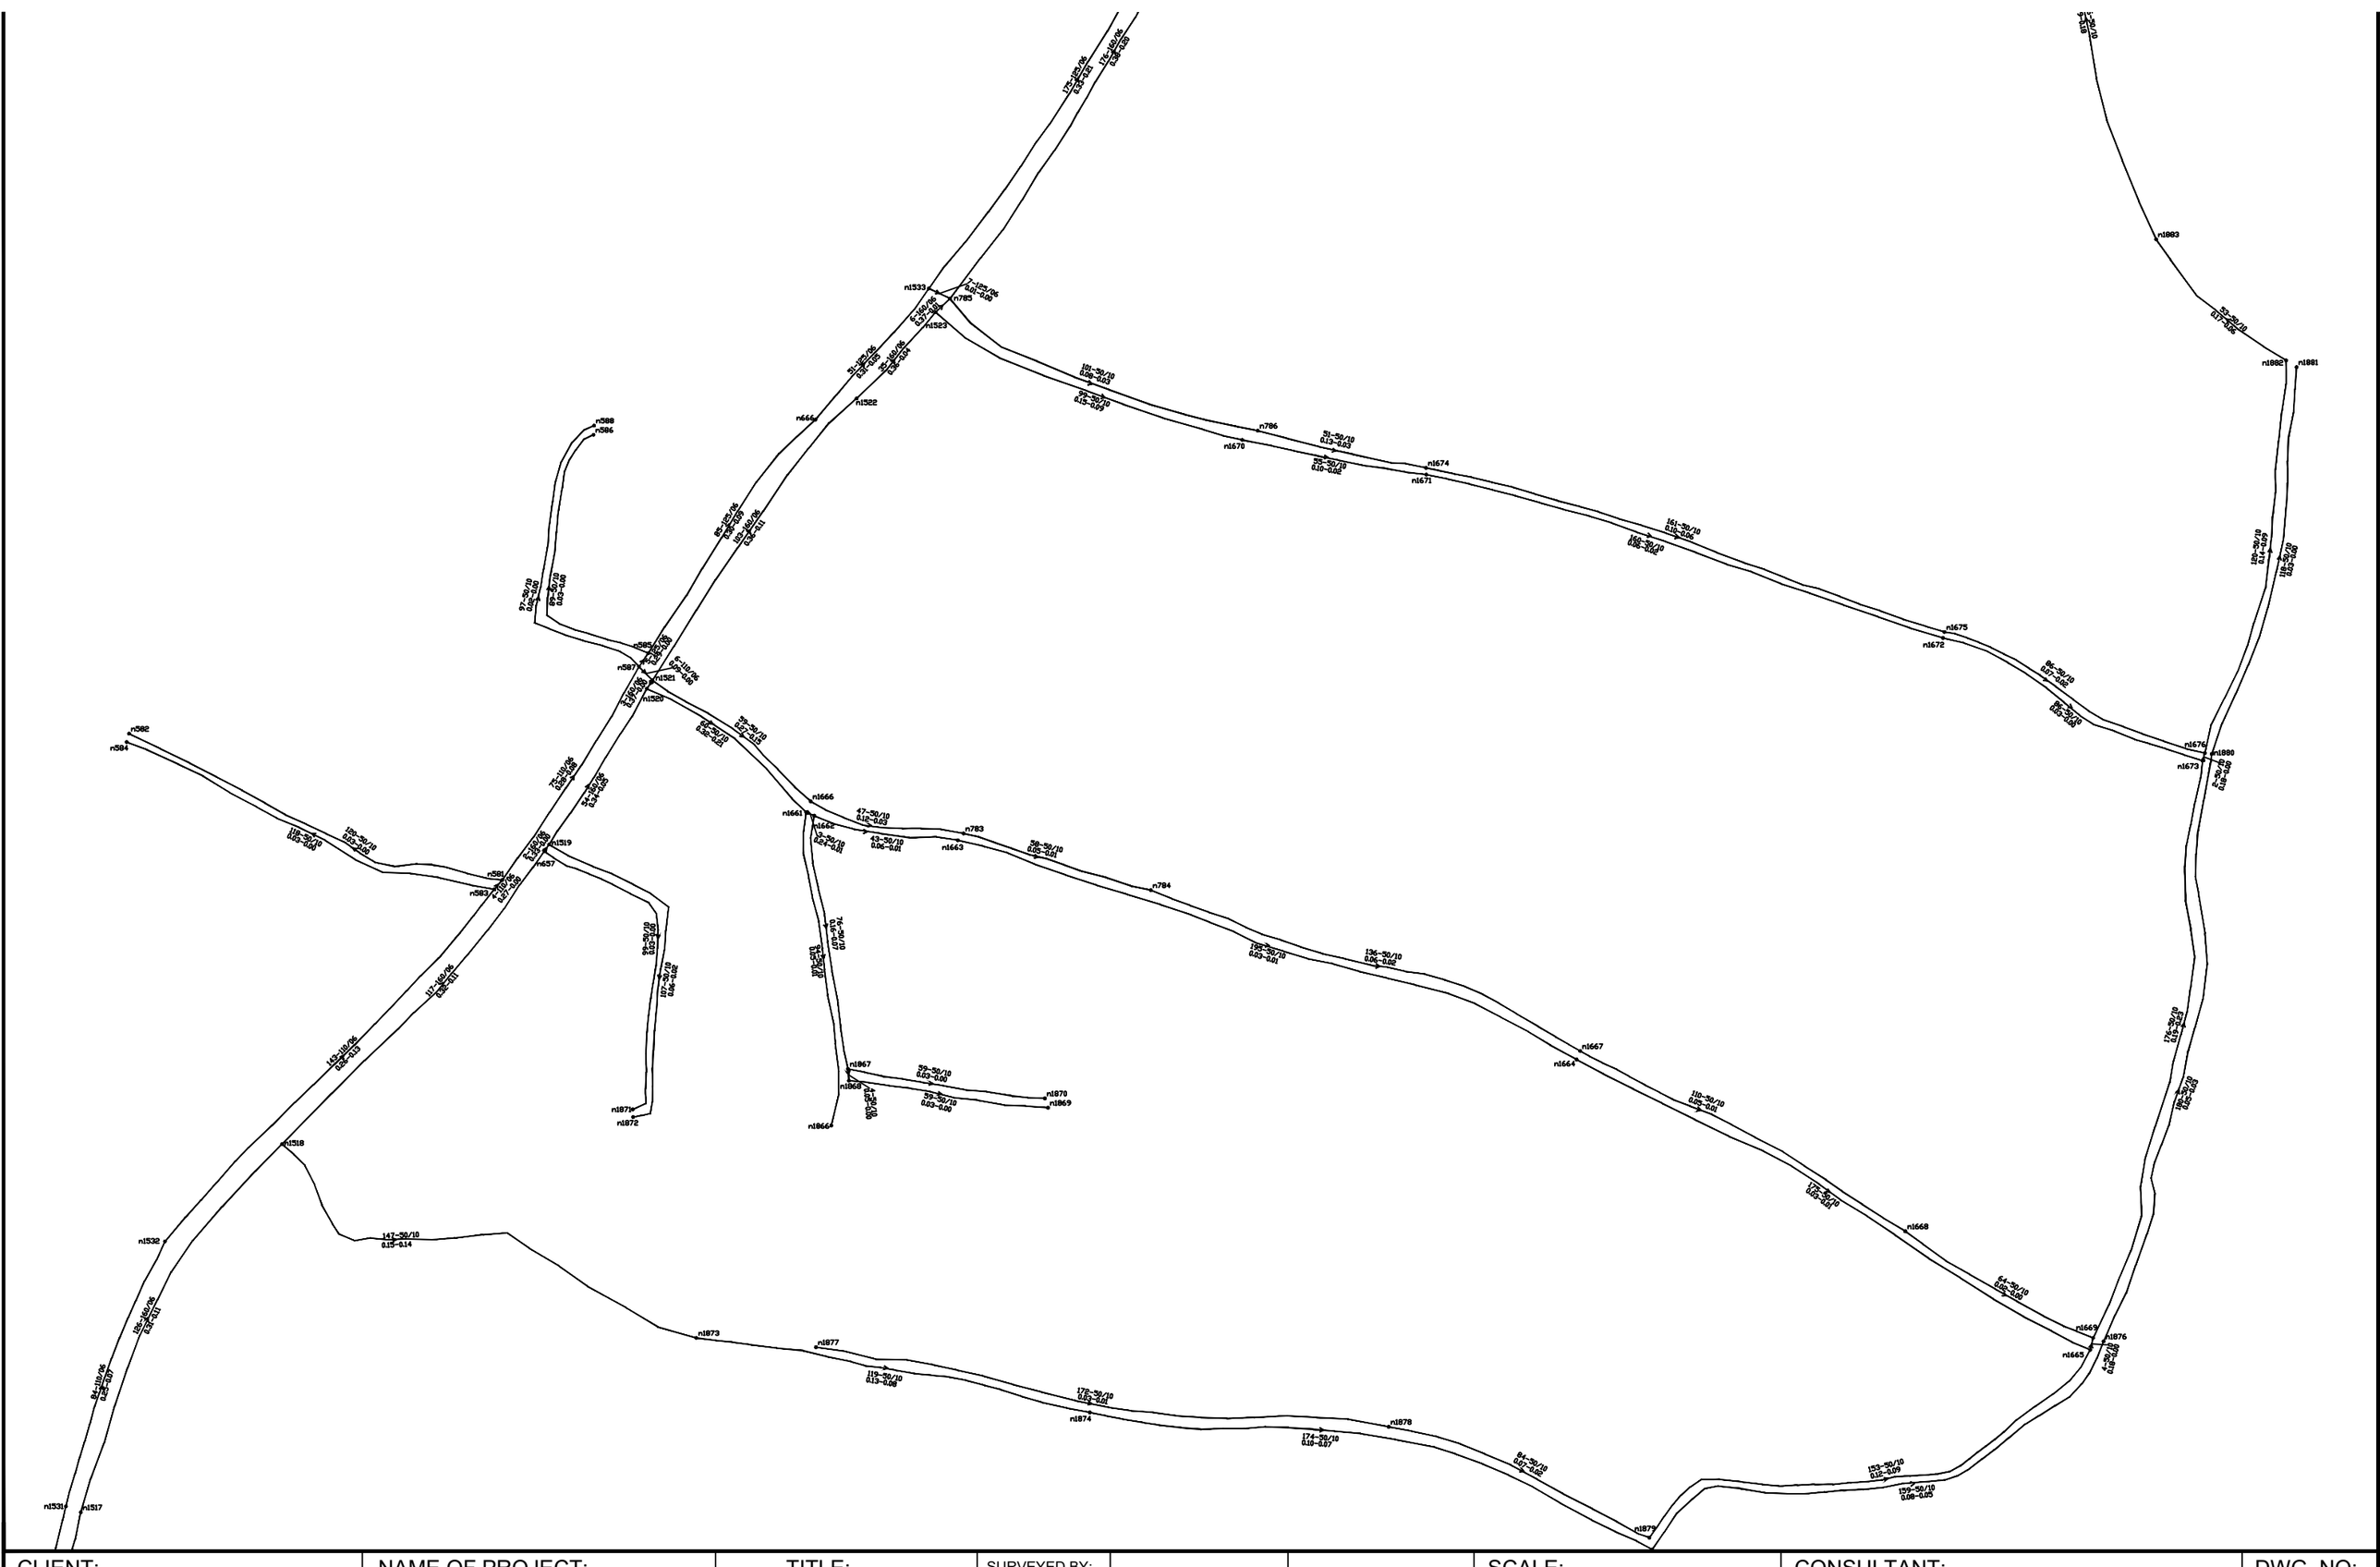

CLIENT:	NAME OF PROJECT:	TITLE:				SCALE:	CONSULTANT:	DWG. NO:
Government of Nepal Ministry of Infrastructure Development Department of Water Supply and Sewerage Management Water Supply and Sewerage Management Office,Kanchanpur	**Updating of Design and Pipeline Networks of Sukkhad Darakh Water Supply Project, Kailali**	Layout SCHEME-1	SURVEYED BY: DESIGNED BY: CHECKED BY: APPROVED BY:			As Shown	Civilink Consult PVT. LTD	1