

LEGEND

S.NO.	DESCRIPTION	AREA(SQ.M)	NO.
1	ENTRANCE GATE		1
1a	SECONDARY GATE		1
2	TICKET COUNTER	8.81	2
3	PARKING		
4	GUARD HOUSE	28.09	1
5	TEMPLE	23.52	1
5a	LAWN WITH SEATING		1
6	CRICKET GROUND/7A SIDE FOOTBALL GROUND	10139	1
7	PLAYER CHANGING TOILET	112	1
8	BOATING POND	1553	1
9	PERGOLA 1	70	1
10	VISITORS RESTROOM	43.68	1
11	KIOSK AREA	323.65	1
12	CHILDREN'S PLAYGROUND	718.95	1
13	DRY FOUNTAIN	125	1
14	SWIMMING POOL	500	1
15	SHOWER/CHANGING/RESTROOM FOR SWIMMING POOL	112	1
16	PROPOSED POKHARI	314.15	1
17	DRINKING WATER	1.125	2
18	PICNIC SHED	43.89	5
19	108 NO. PIPAL TREE		108
20	PERGOLA 2 WITH SEATING		2
21	PERGOLA 3		1
22	PLANTER WITH SEATING		6
23	WATER WALL FOUNTAIN		1

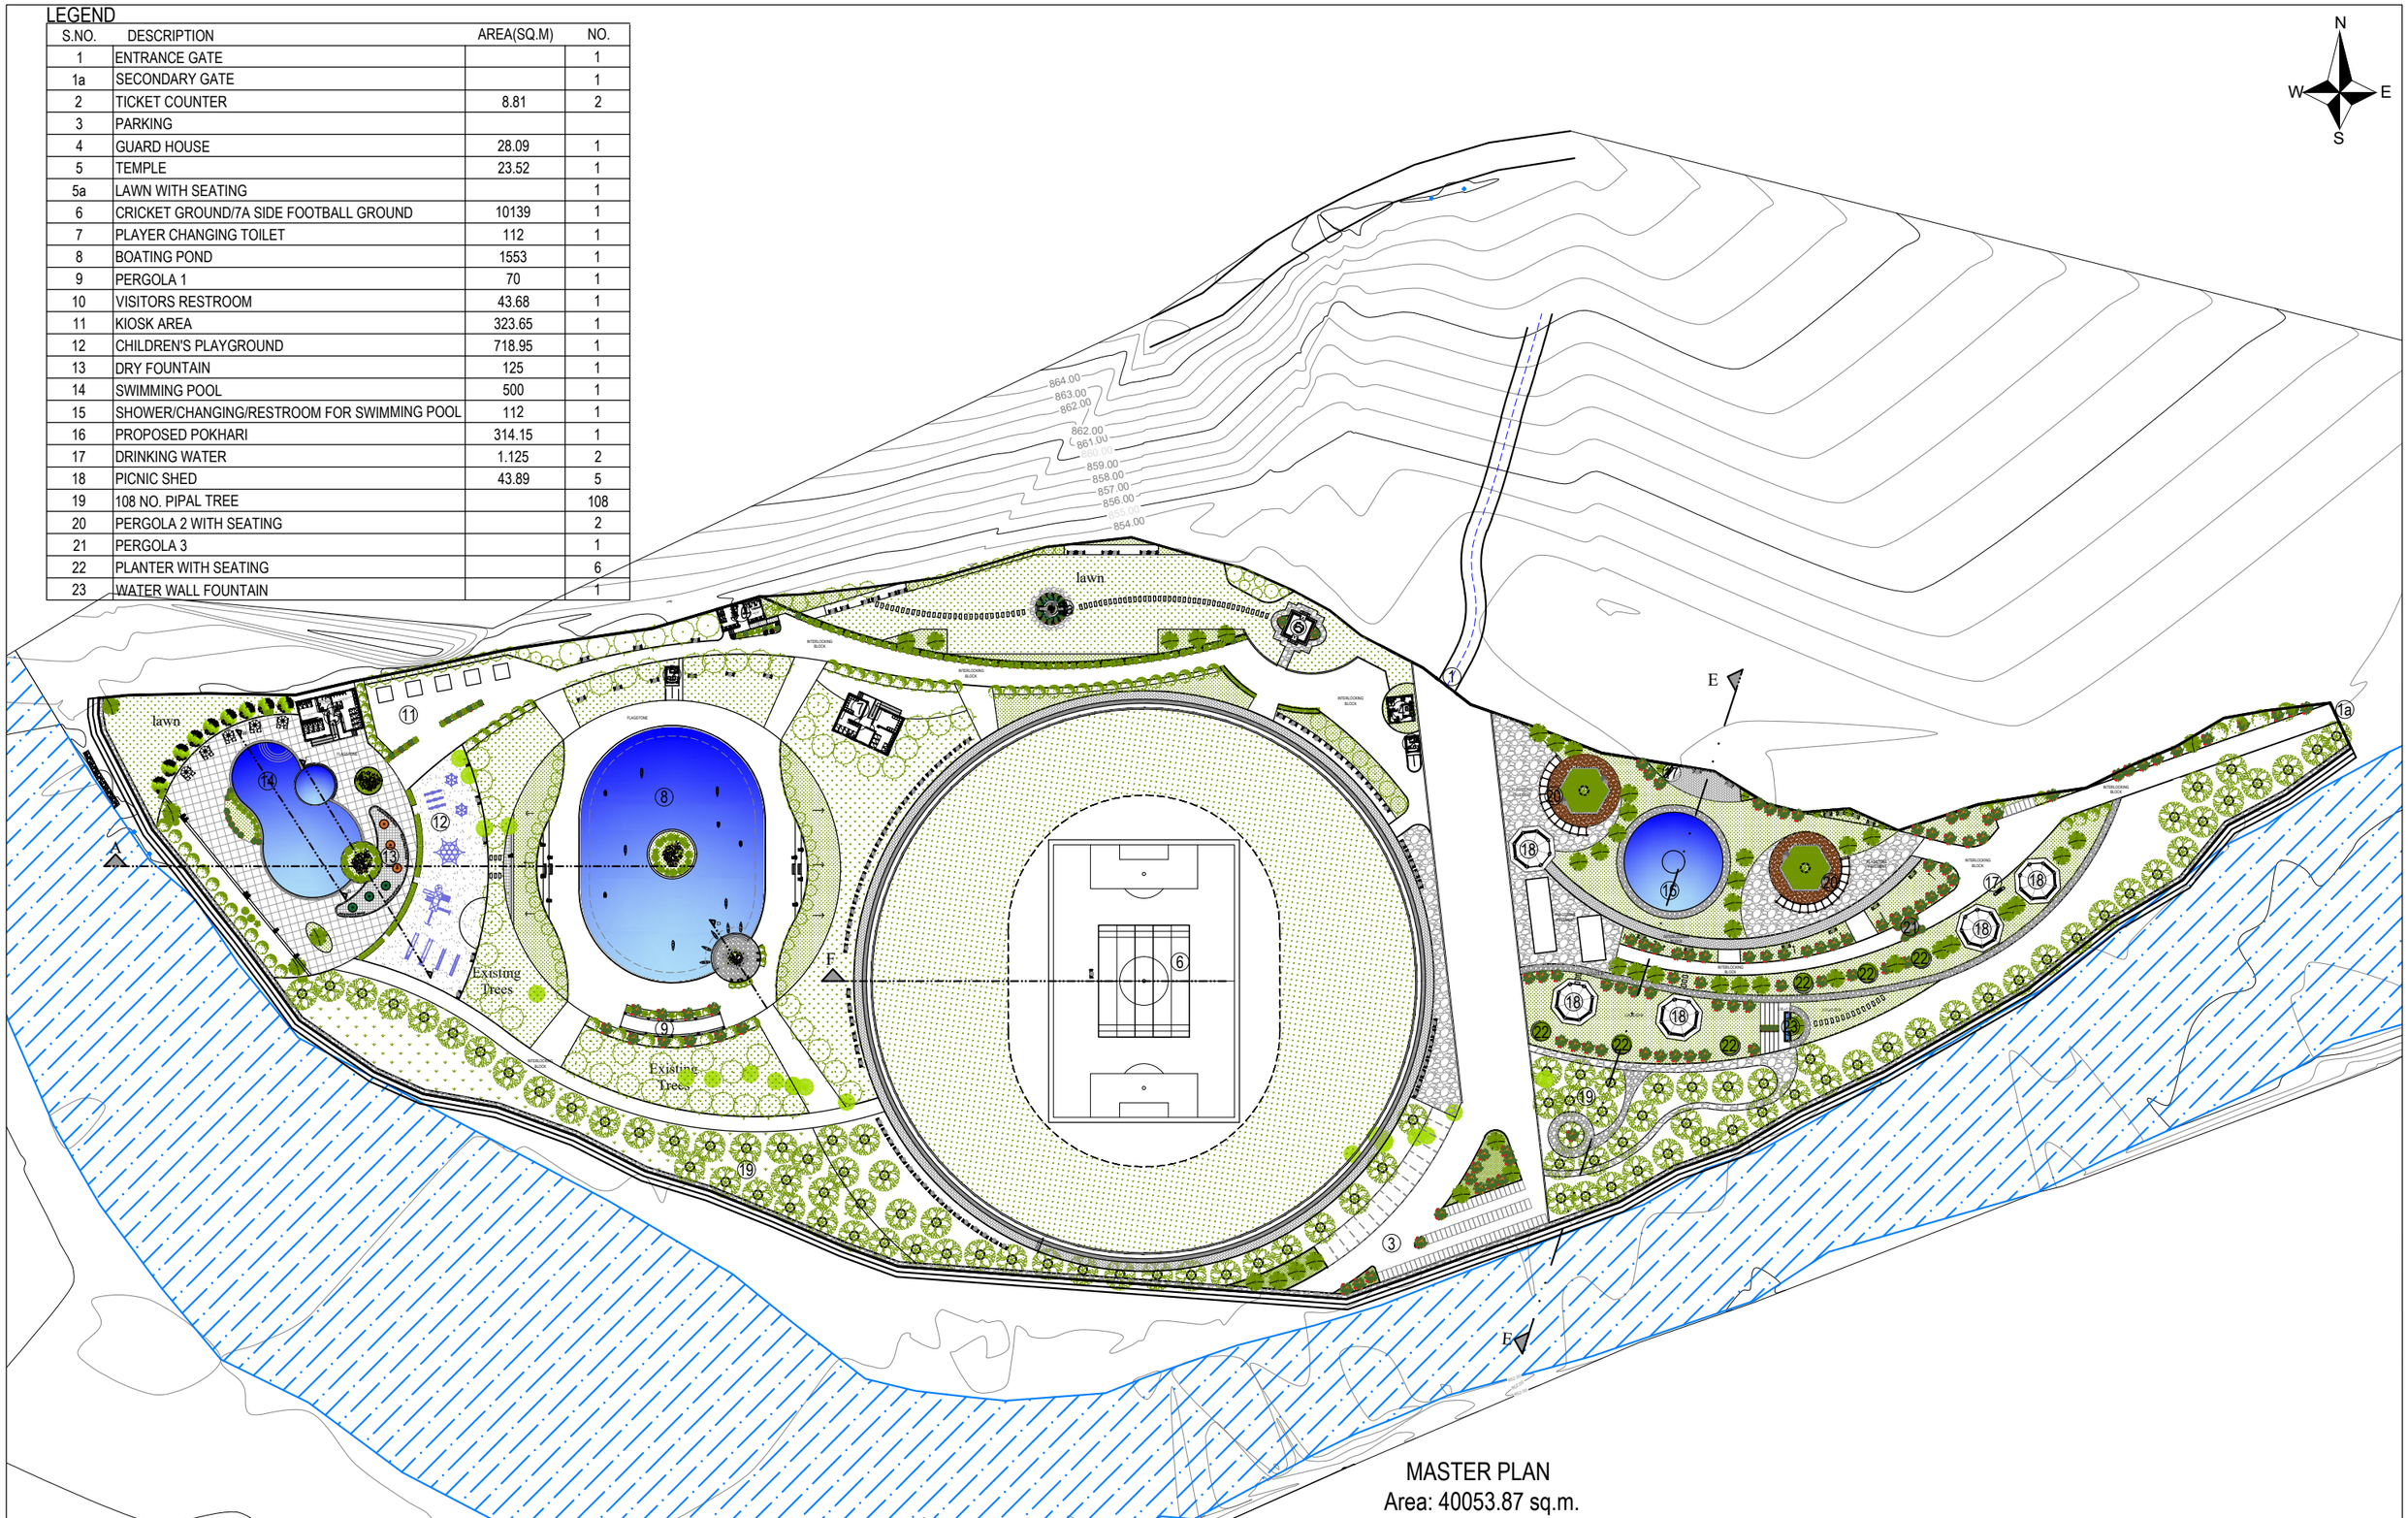

MASTER PLAN
Area: 40053.87 sq.m.


CLIENT	ISMA RURAL MUNICIPALITY OFFICE OF THE RURAL MUNICIPAL EXECUTIVE ISMA RAJASTHAL, GULMI LUMBINI PROVINCE, NEPAL	PROJECT	PREPARATION OF DPR OF JOIDHUNGA B.P PARK IN ISMA RURAL MUNICIPALITY	Designed By		SCALE	1:1200	F/Y: 080/081
				Drawn By				
CONSULTANT	ASTRA ENGINEERING CONSULTANCY PVT. LTD. ANAMNAGAR-29, KATHMANDU astraengineering16@gmail.com	TITLE	ARCHITECTURAL DRAWING (MASTERPLAN)	Checked By		DRAWING NO.	AR-MP_01	
				Approved By				

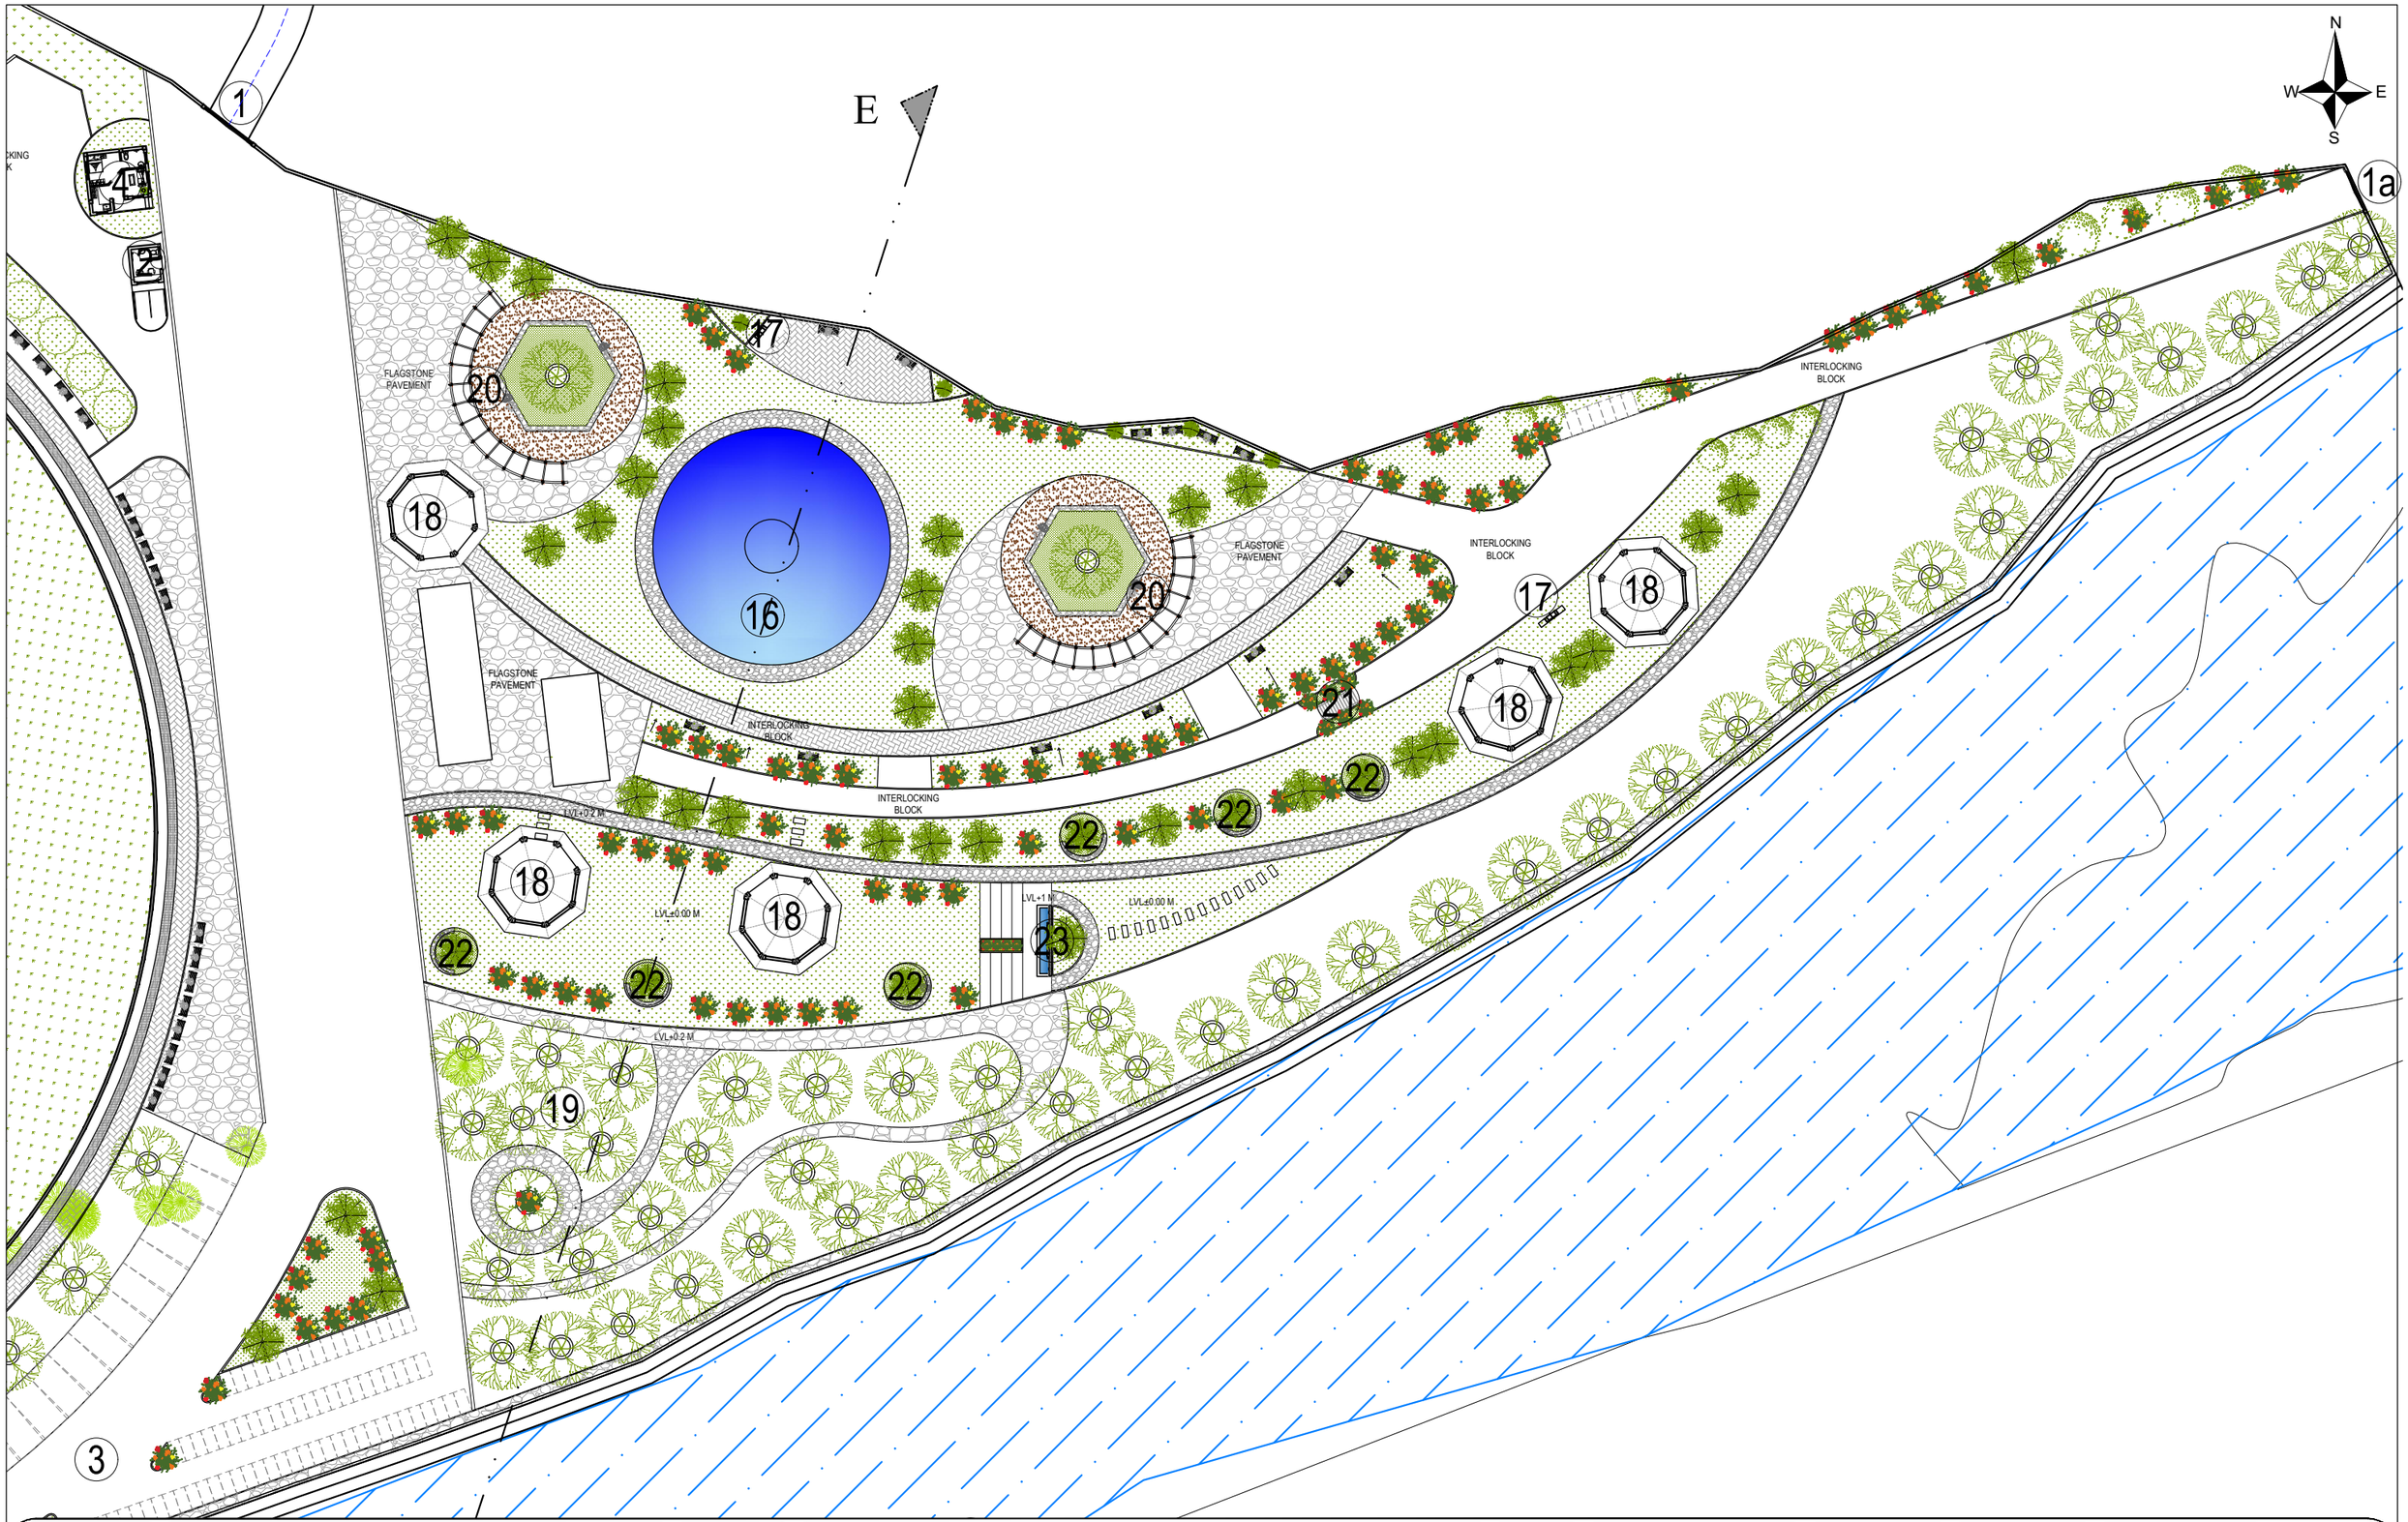


CLIENT	ISMA RURAL MUNICIPALITY OFFICE OF THE RURAL MUNICIPAL EXECUTIVE ISMA RAJASTHAL, GULMI LUMBINI PROVINCE, NEPAL	PROJECT	PREPARATION OF DPR OF JOIDHUNGA B.P PARK IN ISMA RURAL MUNICIPALITY	Designed By		SCALE	1:500	F/Y: 080/081
				Drawn By				
CONSULTANT	ASTRA ENGINEERING CONSULTANCY PVT. LTD. ANAMNAGAR-29, KATHMANDU astraengineering16@gmail.com	TITLE	ARCHITECTURAL DRAWING (POKHARI BLOWUP PLAN)	Checked By		DRAWING NO.	AR-MP_04	
				Approved By				




CLIENT	ISMA RURAL MUNICIPALITY OFFICE OF THE RURAL MUNICIPAL EXECUTIVE ISMA RAJASTHAL, GULMI LUMBINI PROVINCE, NEPAL	PROJECT	PREPARATION OF DPR OF JOIDHUNGA B.P PARK IN ISMA RURAL MUNICIPALITY	Designed By		SCALE	1:500	F/Y: 080/081
				Drawn By				
CONSULTANT	ASTRA ENGINEERING CONSULTANCY PVT. LTD. ANAMNAGAR-29, KATHMANDU astraengineering16@gmail.com	TITLE	ARCHITECTURAL DRAWING (POKHARI BLOWUP PLAN)	Checked By		DRAWING NO.	AR-MP_04A	
				Approved By				

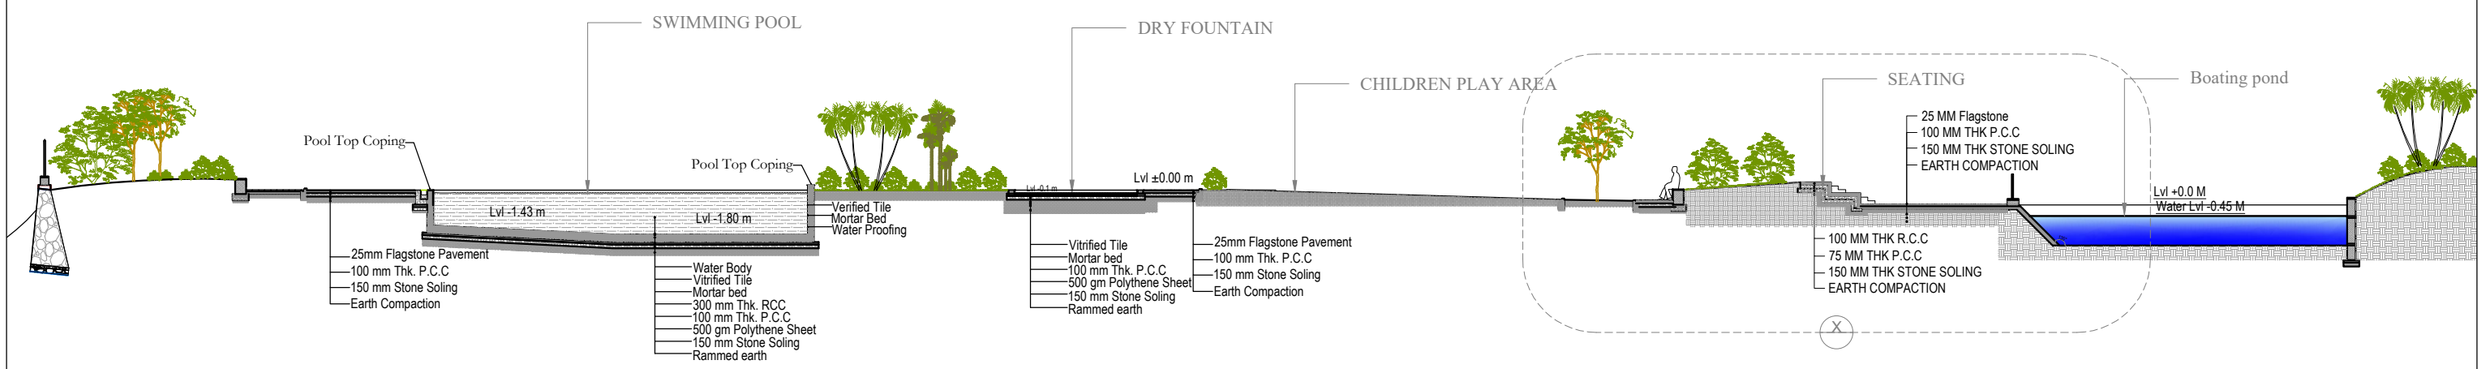

SECTION AT A-A
SCALE-1:250

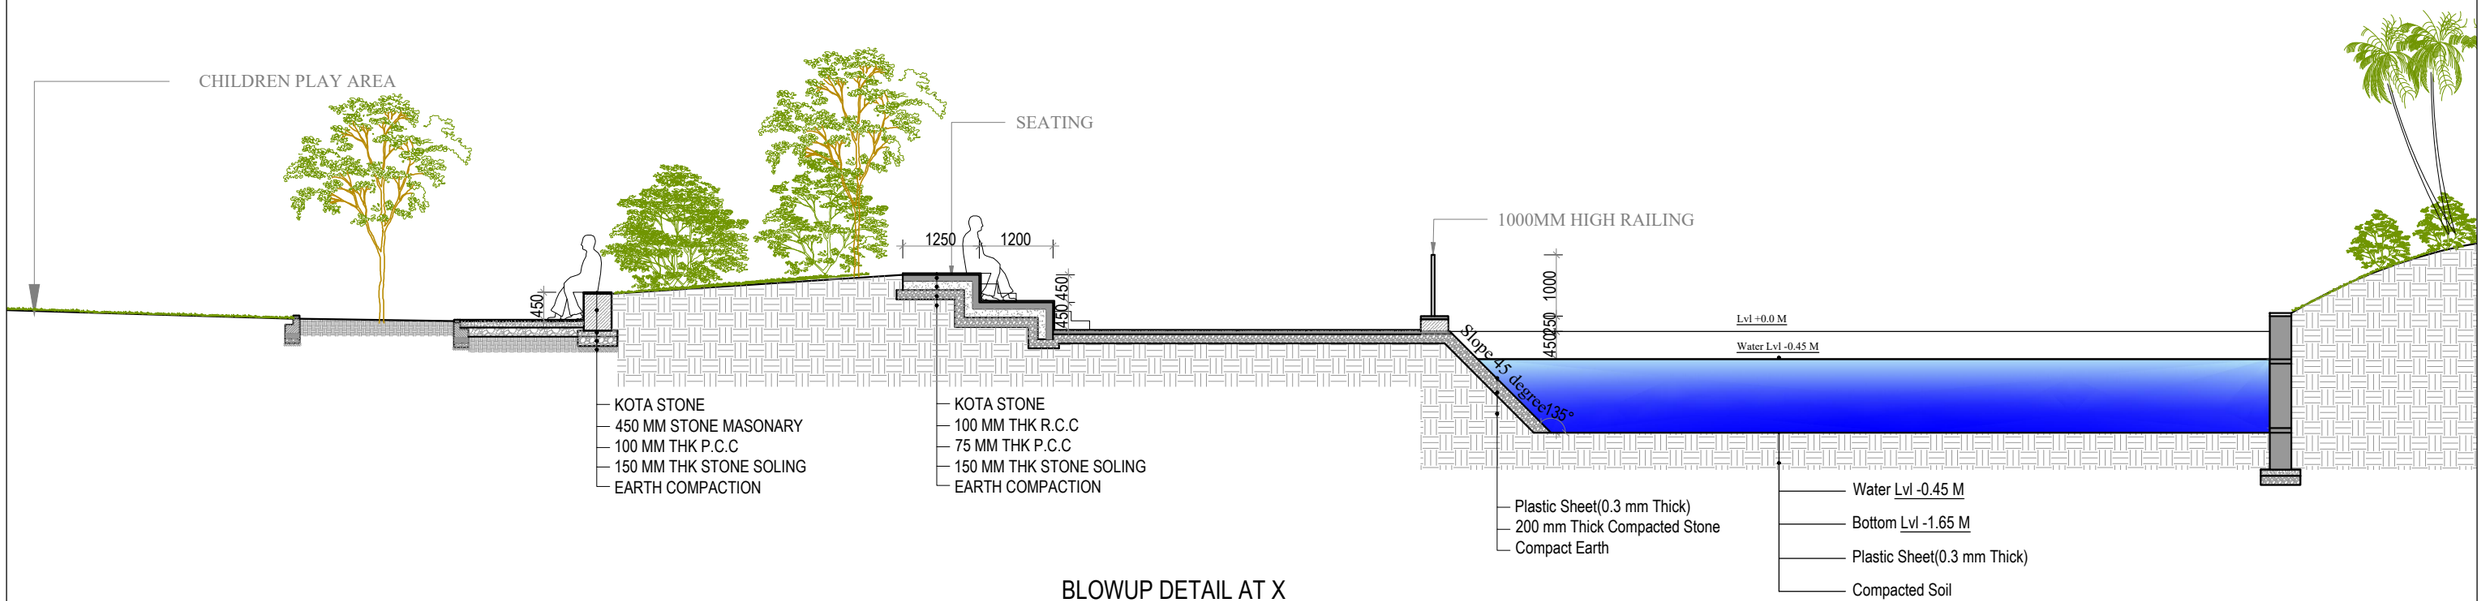

BLOWUP DETAIL AT X
SCALE-1:100

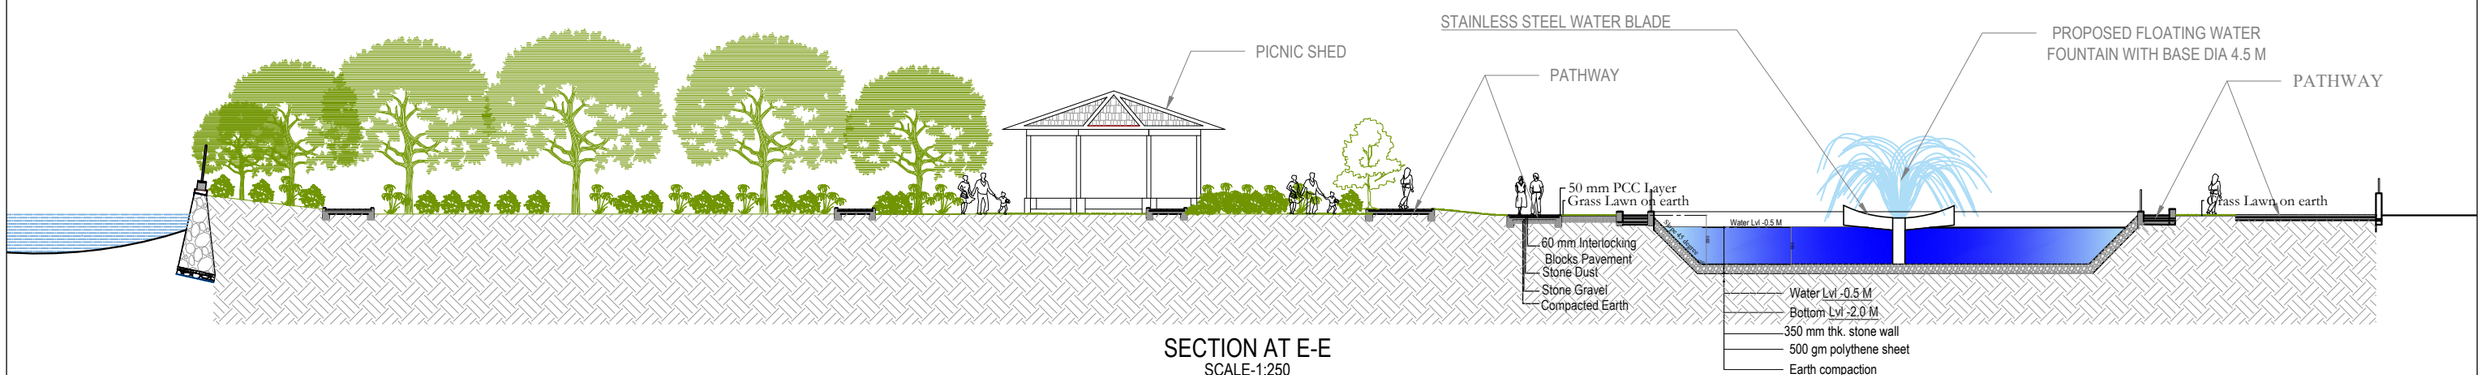

SECTION AT E-E
SCALE-1:250

CLIENT	ISMA RURAL MUNICIPALITY OFFICE OF THE RURAL MUNICIPAL EXECUTIVE ISMA RAJASTHAL, GULMI LUMBINI PROVINCE, NEPAL	PROJECT	PREPARATION OF DPR OF JOIDHUNGA B.P PARK IN ISMA RURAL MUNICIPALITY	Designed By		SCALE	As specified	F/Y: 080/081
				Drawn By				
CONSULTANT	ASTRA ENGINEERING CONSULTANCY PVT. LTD. ANAMNAGAR-29, KATHMANDU astraengineering16@gmail.com	TITLE	ARCHITECTURAL DRAWING (SITE SECTION)	Checked By		DRAWING NO.	AR-MP_08	
				Approved By				